




FRONT

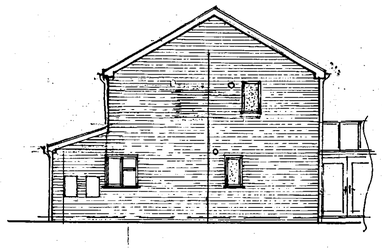


SIDE

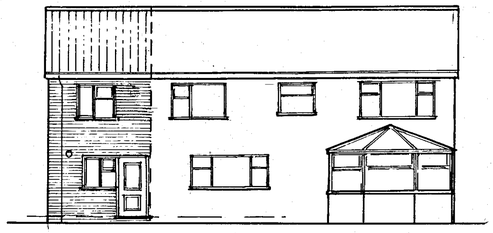


REAR

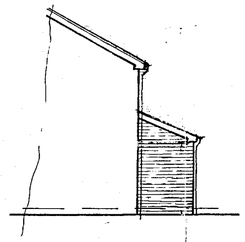


SIDE

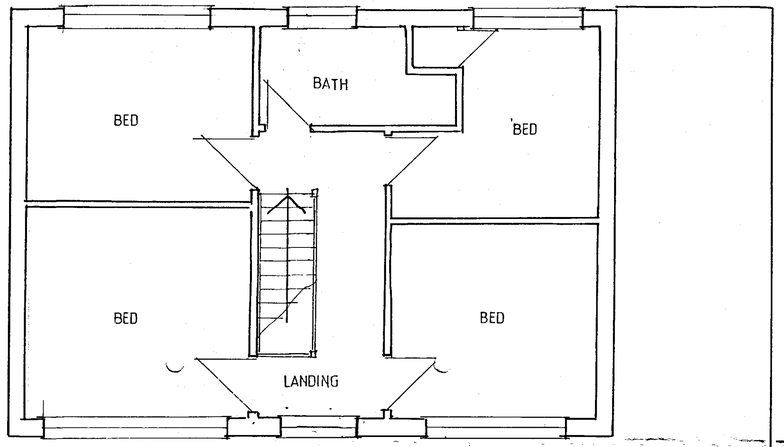

FIRST FLOOR EXISTING

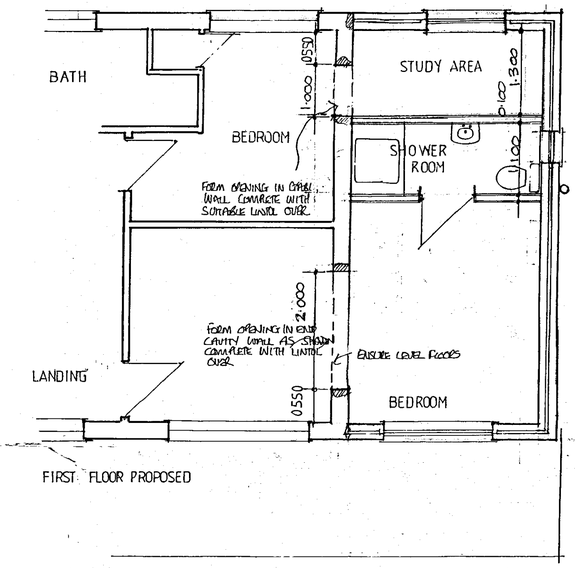

FIRST FLOOR PROPOSED

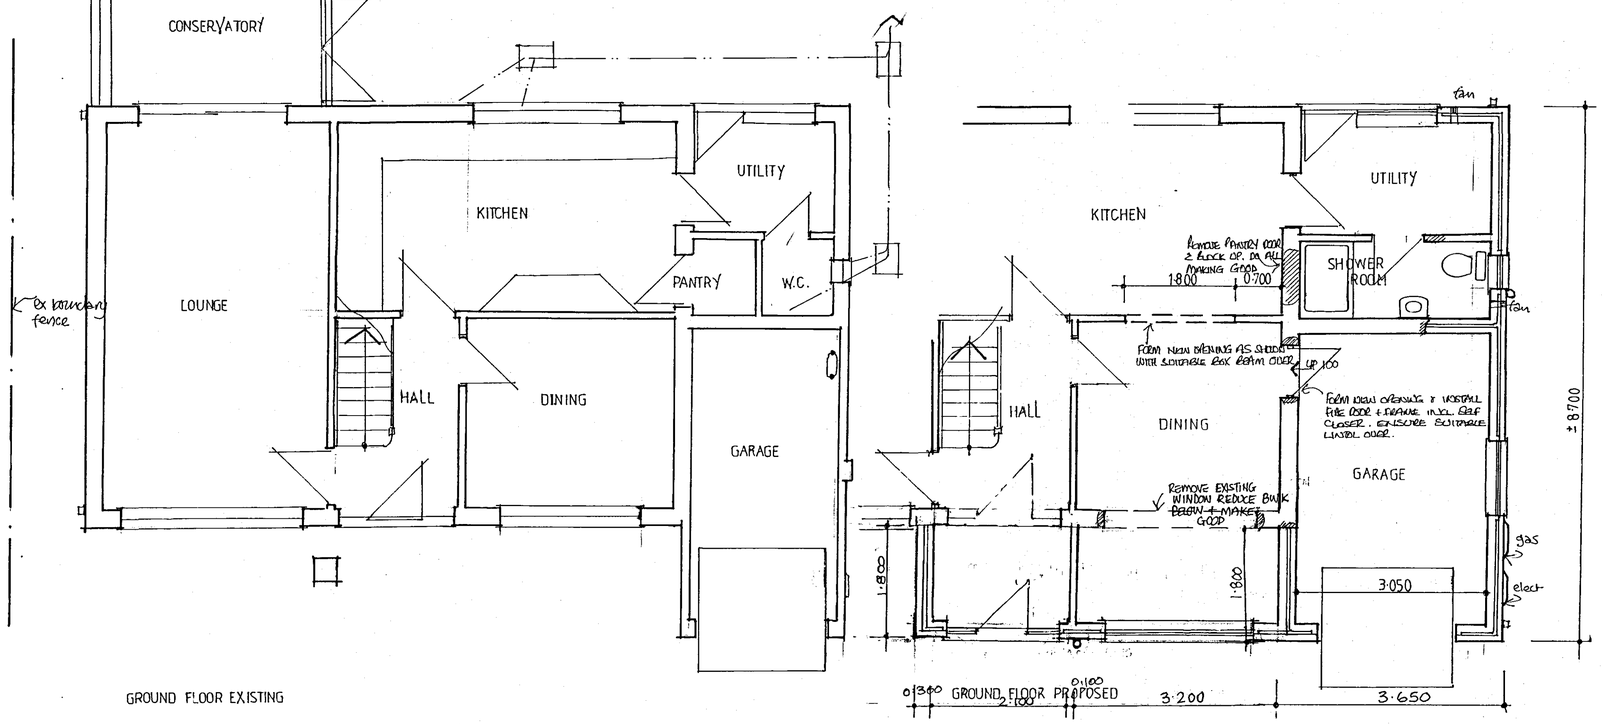

GROUND FLOOR EXISTING

GROUND FLOOR PROPOSED

SHDC
Planning & Development
10 OCT 2007
Ref: 1213/07

AMENDED PLAN
Ref. A1

project : PROPOSED TWO STOREY EXTENSION TO SIDE OF HOUSE
9 CHESTNUT AVENUE,
HOLBEACH,
LINCOLNSHIRE.

clients : Mr & Mrs D. BARNES

scales : 1:100. 1:50. date: SEPT. 07

REVISED DRAWING PLANNING OCT 07