
SOUTH HOLLAND DC
HOUSING
14 JAN 1999
Ref. 1216/98

AMENDED PLAN
Ref.


N

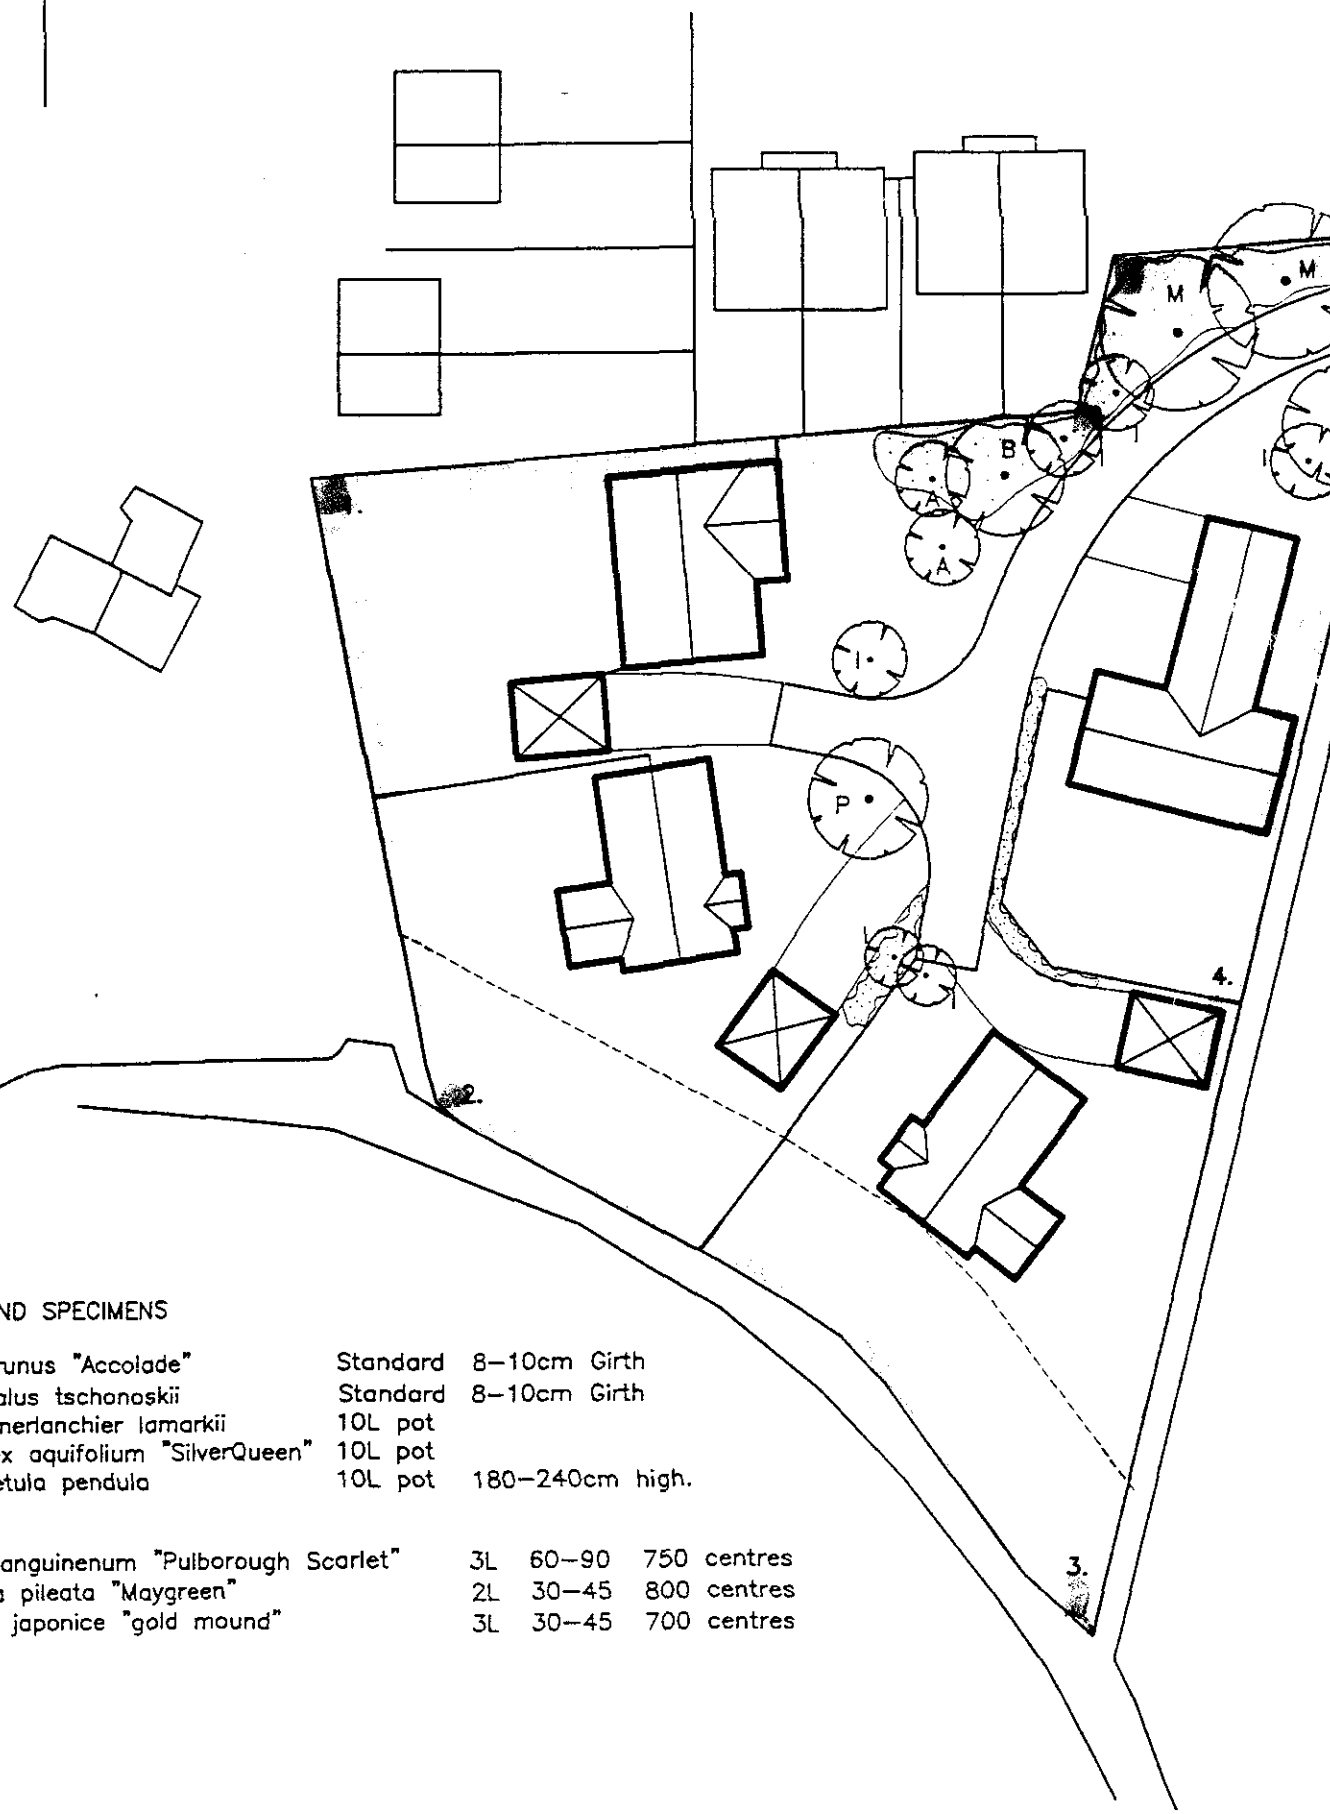

Brick and Tiles.

Plots 1 & 2 , Tiles: Sandtoft Double Pantile Smooth Faced. Colour Brown.
Bricks: Ibstock Dorset Red stock.

Plots 3 & 4 , Tiles: Sandtoft Double Pantile Smooth Faced. Colour Rustic.
Bricks: Westbrick Warm Red Multi Dragfaced.

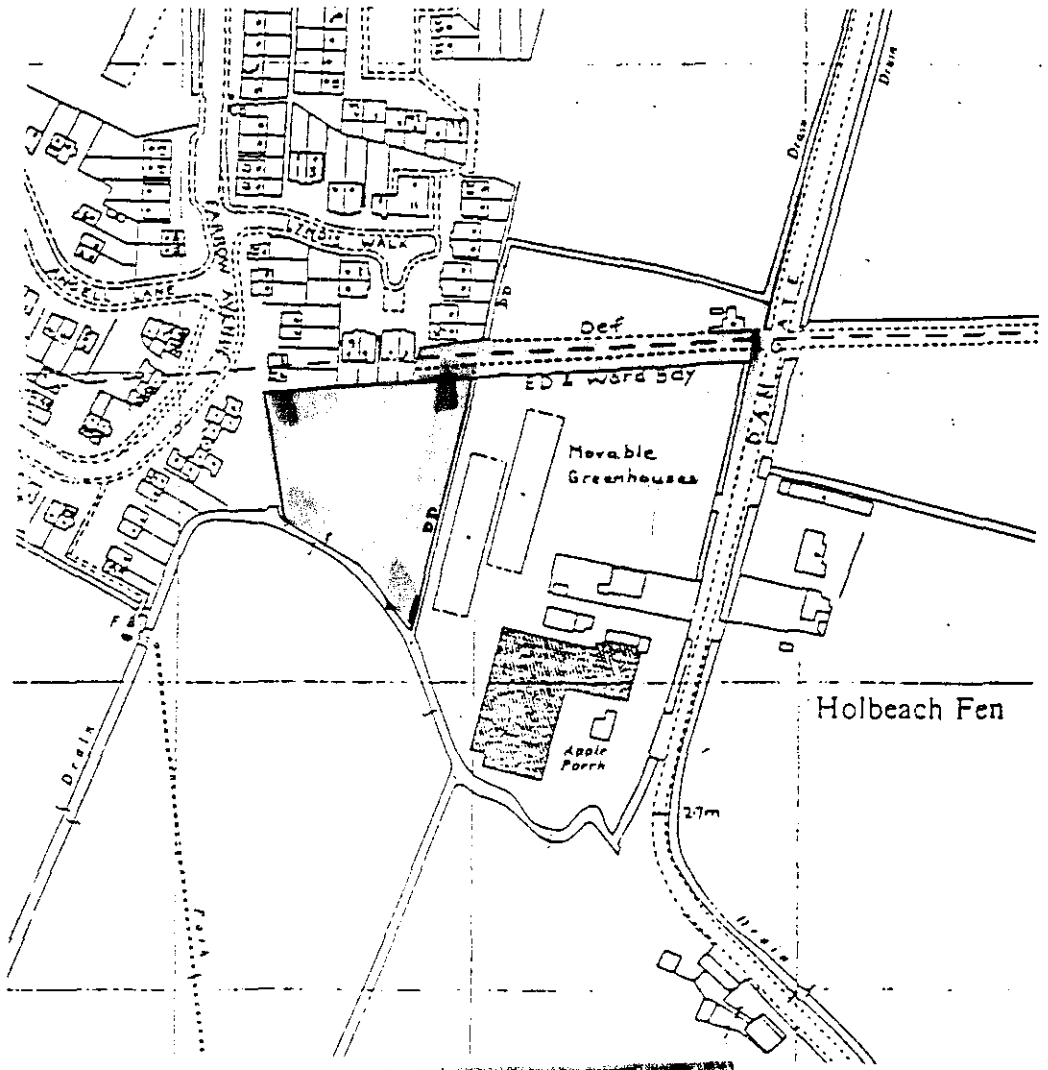

TREES AND SPECIMENS

P	Prunus "Accolade"	Standard	8–10cm Girth
M	Malus tschonoskii	Standard	8–10cm Girth
A	Amerlanchier lamarkii	10L pot	
I	Ilex aquifolium "SilverQueen"	10L pot	
B	Betula pendula	10L pot	180–240cm high.

SHRUBS.

Ribes sanguinenum "Pulborough Scarlet"	3L	60–90	750 centres
Lonicera pileata "Maygreen"	2L	30–45	800 centres
Spiraea japonice "gold mound"	3L	30–45	700 centres

DETERMINED PLAN

1:2500 Location Plan.

Rev.	Notes.	Date.
A	Layout revised to suit comments.	12.1.99

Client.
McKENNA DEVELOPEMENTS

Project.
DAMGATE
HOLBEACH

Title.
PROPOSED SITE LAYOUT

Dwg No. 160/04/A3/04A

Scale. 1:500 | Date. NOV 1998

Drawn by. ARK | Checked by.

Town & Country Planning
Ecology
Landscape Architecture

Robert Doughty Consultancy

32 High Street, Holbeach, Spalding PE12 7DA Tel (01406) 421646
Fax (01406) 421368 E-mail robertdoughty@holbeach.demon.co.uk