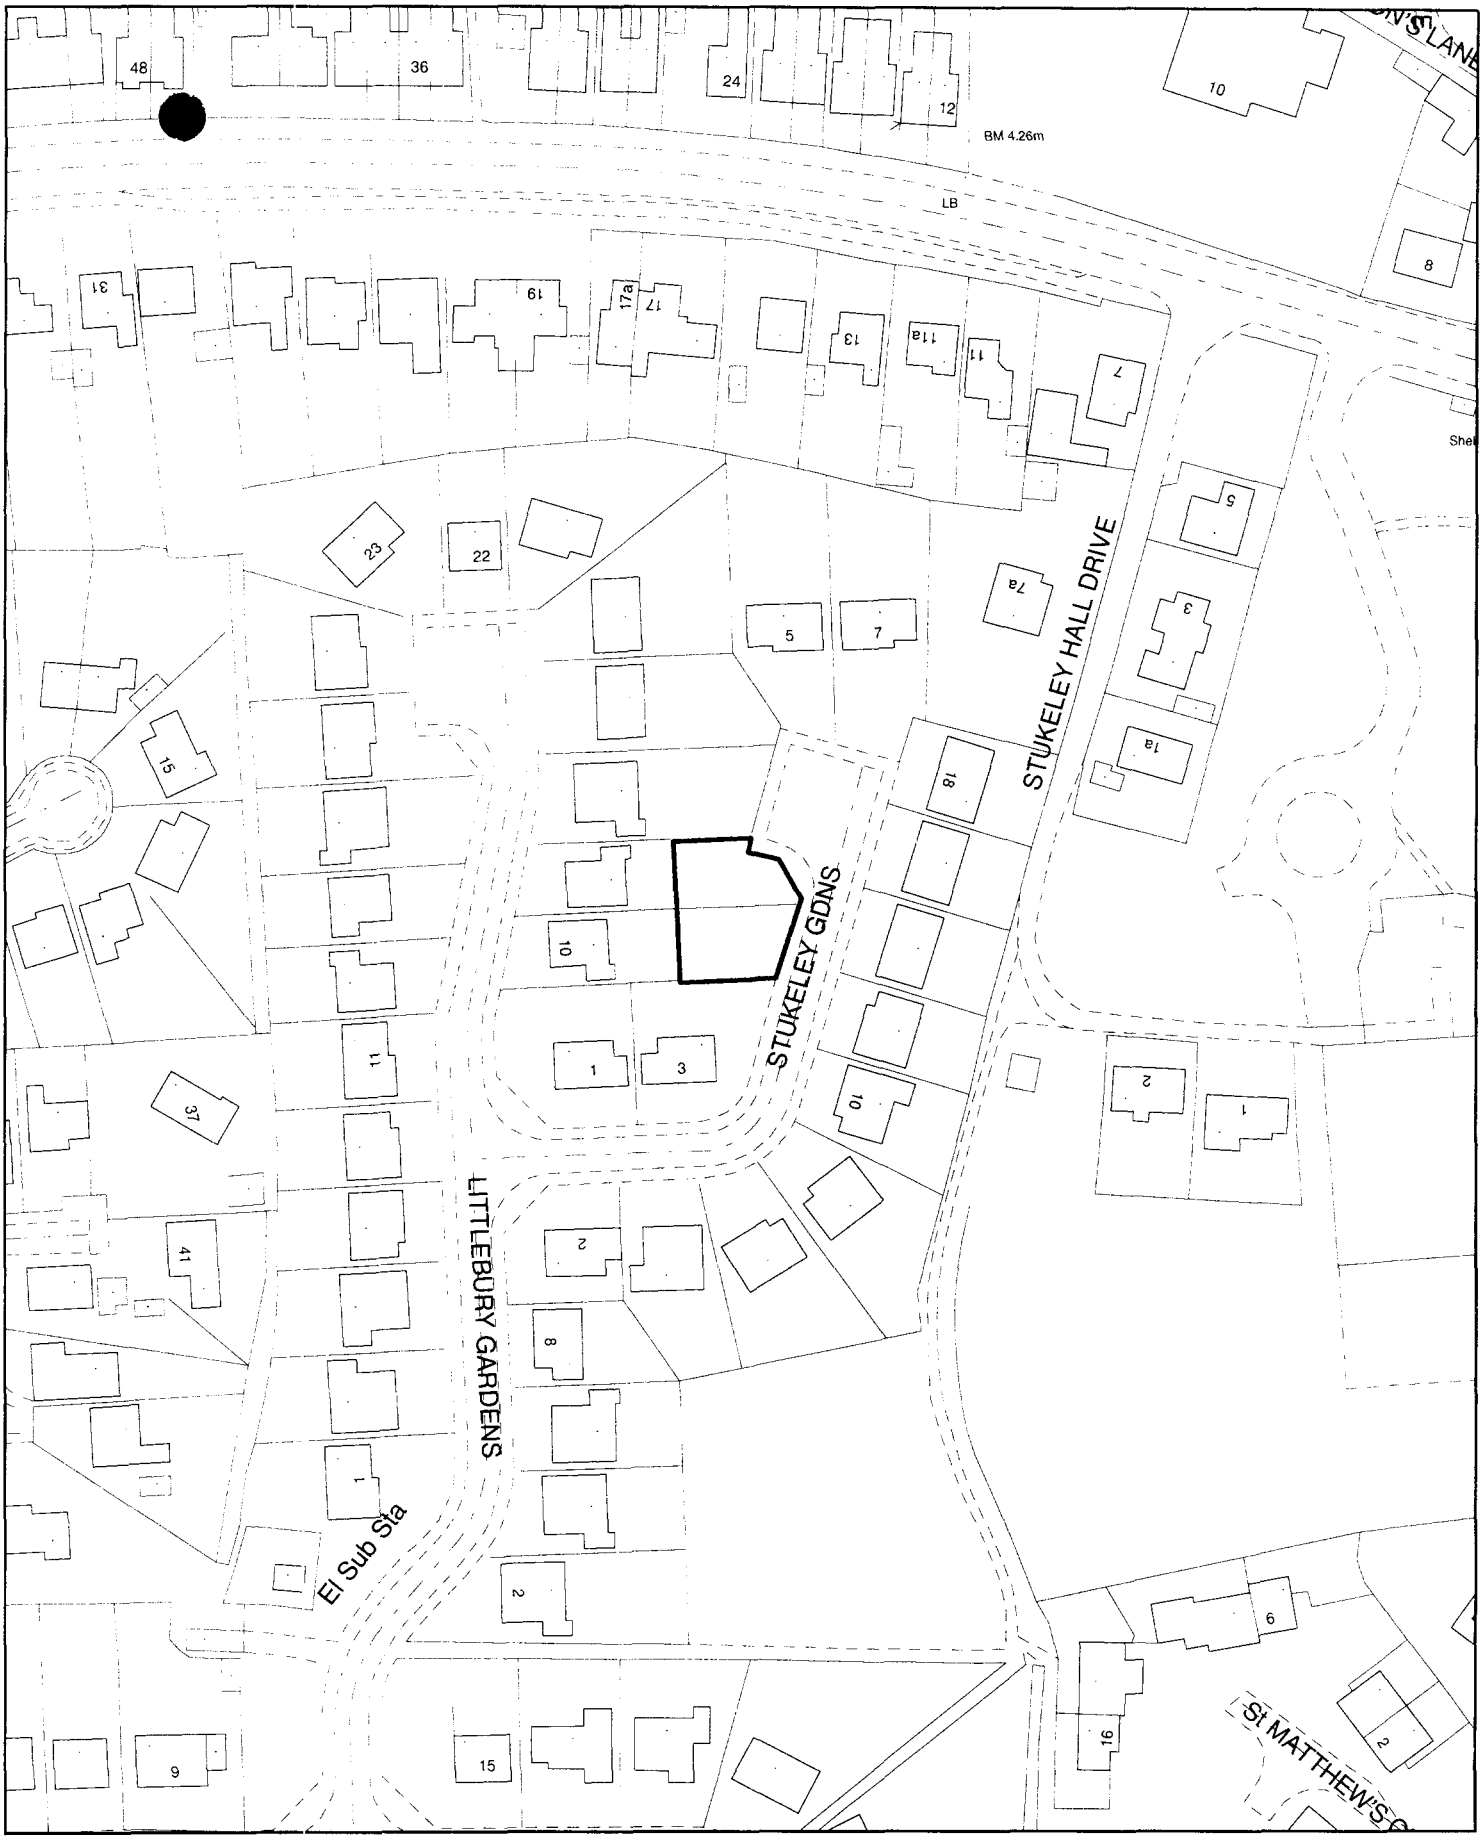


SOUTH HOLLAND DISTRICT COUNCIL

Planning Application Location Plan
Ward Member Notification

FILE COP

H09/1218/00


Scale: 1:1250

Housing and Planning Services Department

Council Offices, Priory Road, Spalding, Lincolnshire
PE11 2XE

PLEASE DO NOT COPY THIS PLAN
This map is reproduced from Ordnance Survey material with permission of Ordnance Survey on behalf of Her Majesty's Stationery Office (c) Crown copyright. Unauthorised reproduction infringes Crown copyright and may lead to prosecution or civil proceedings. South Holland District Council LA079413 2000

N

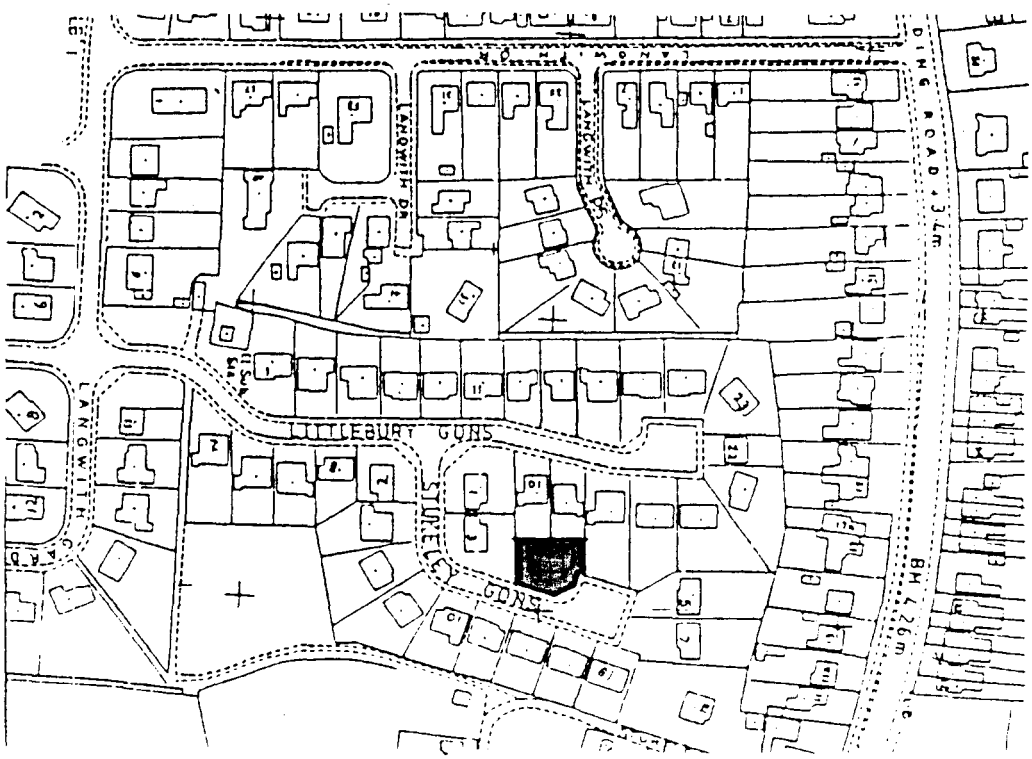

LOCATION PLAN
Scale 1:2500

PROPOSED EXTENSION TO BUNGALOW STUKELEY GARDENS HOLBEACH

for MR. & MRS. FOSTER

• SCALE : 1:2500 • OCTOBER 2000 •

SOUTH HOLLAND DC
HOUSE
-9 OCT 2000
Ref: 12181CC