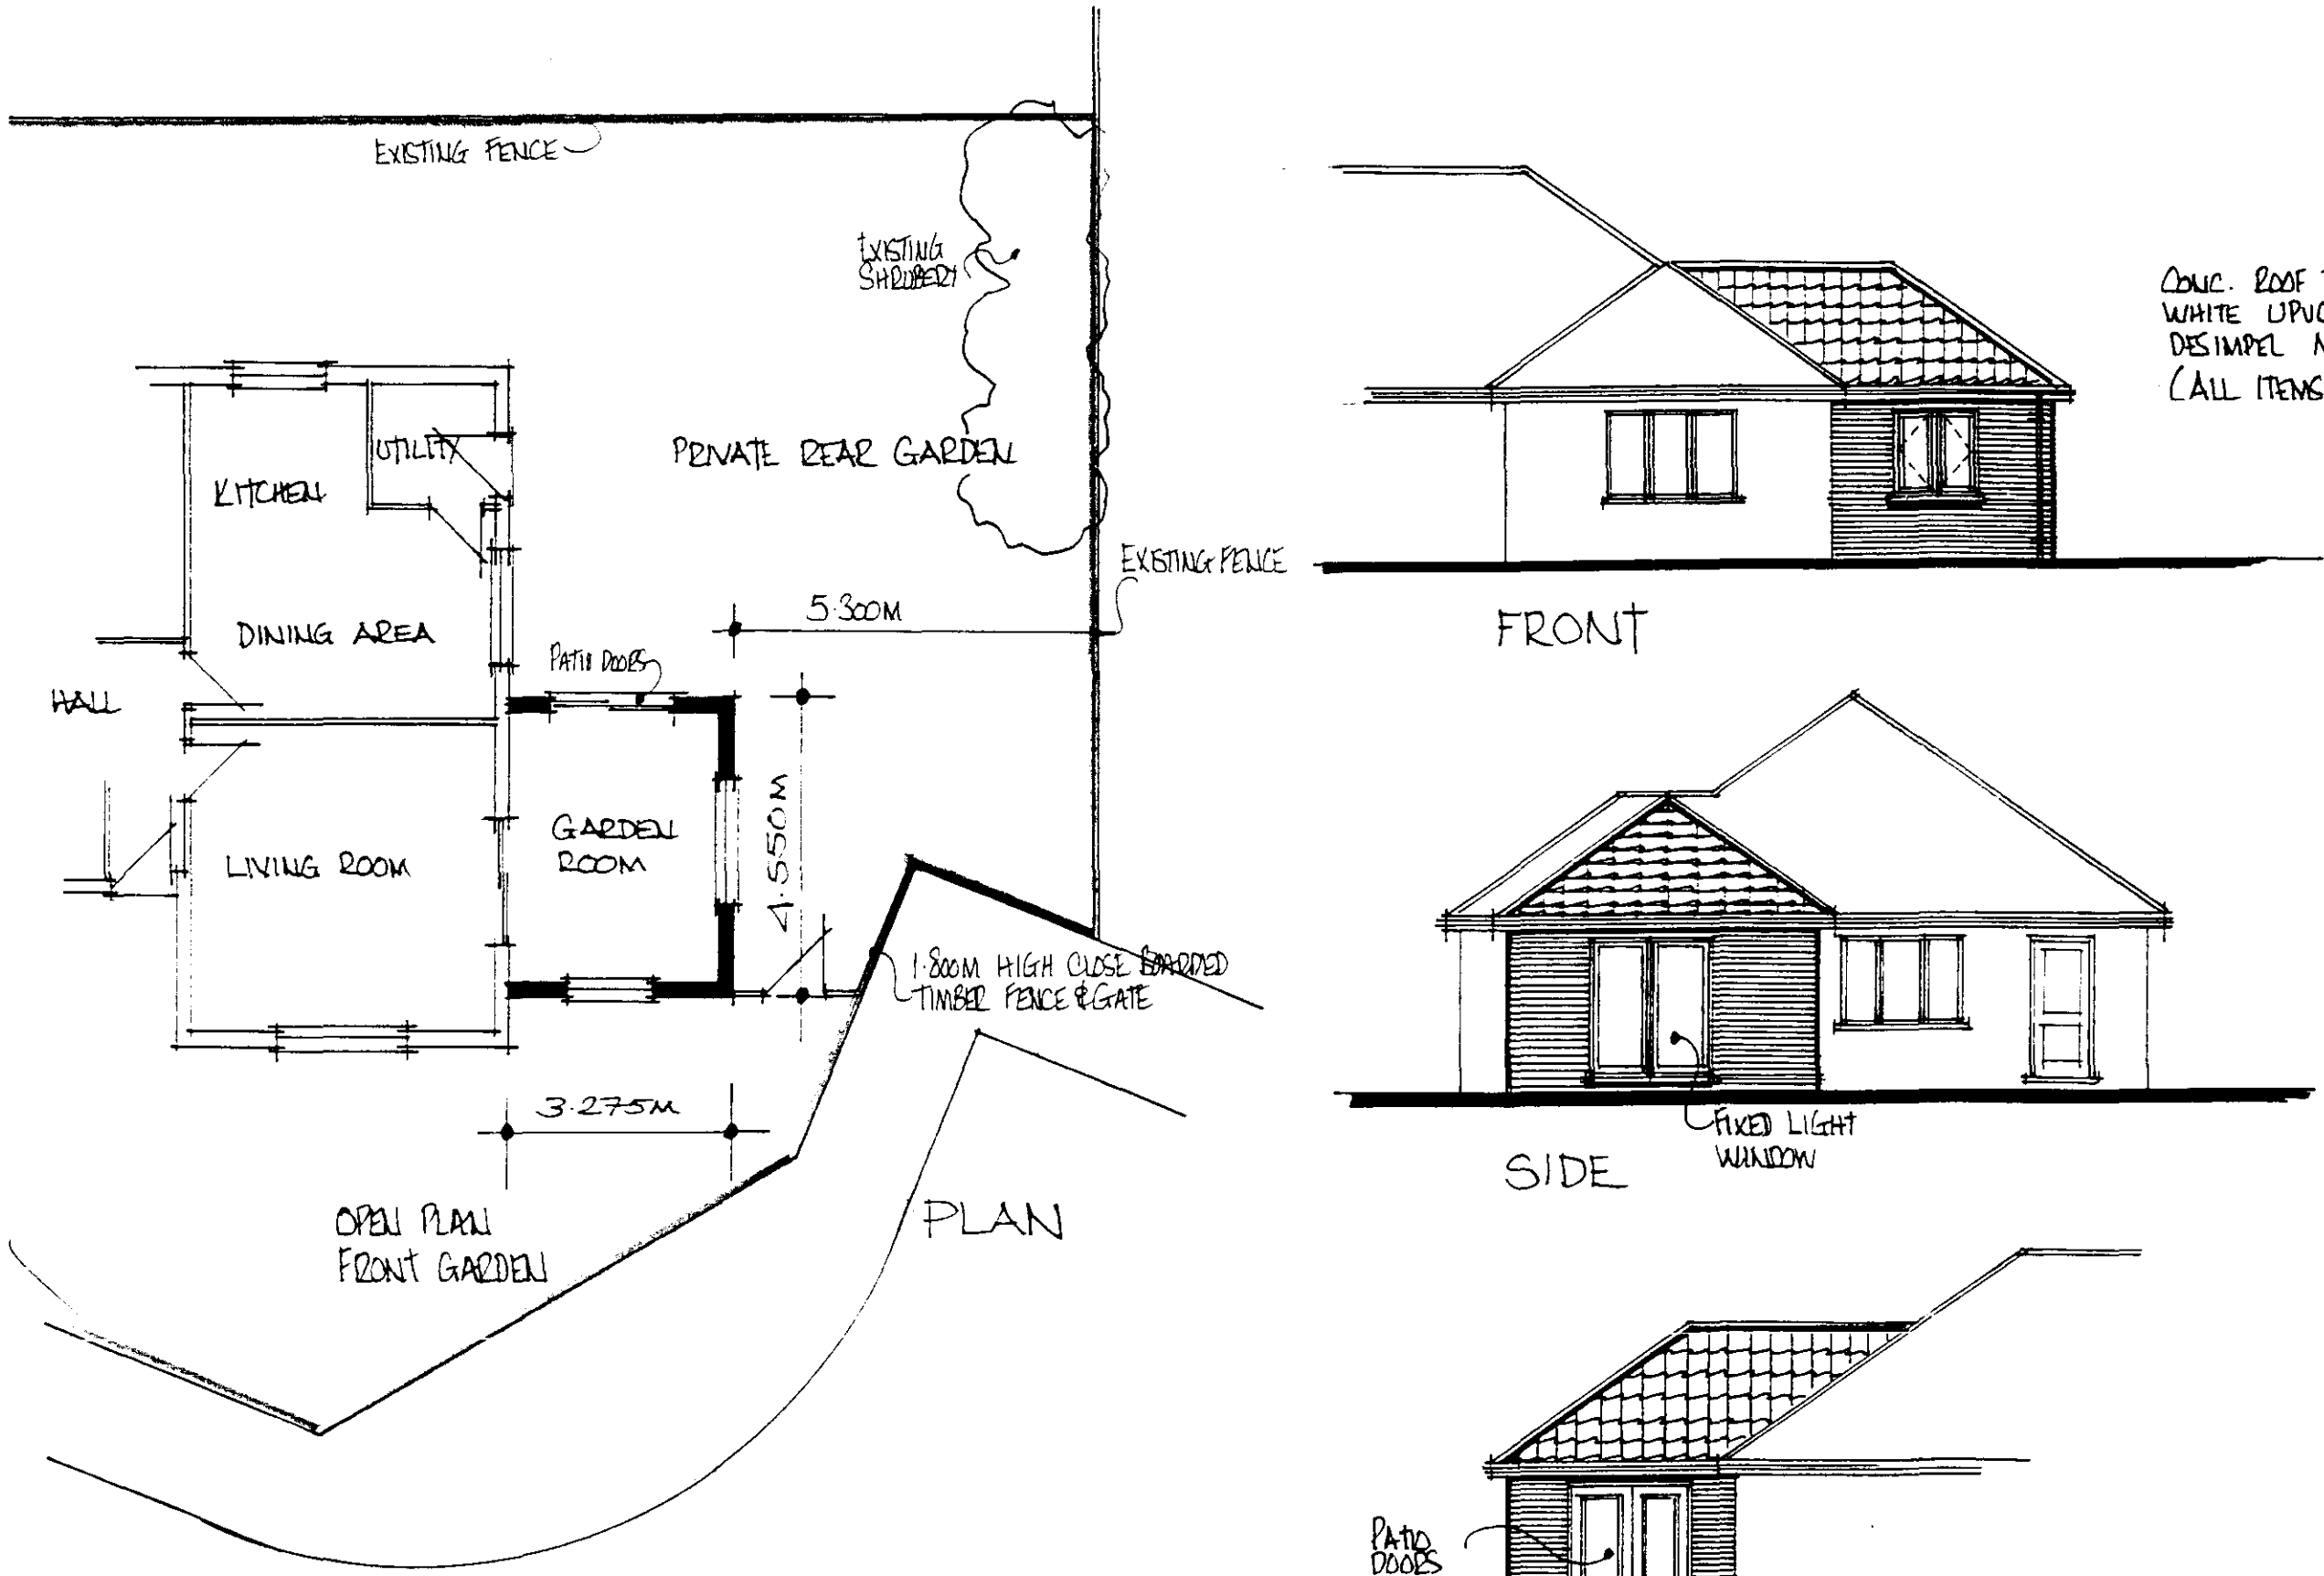


CONC. ROOF TILES
WHITE UPVC FASCIA SOFFIT & RW GOODS
DESIMPEL MOZART BLEND FACING BRIC
(ALL ITEMS TO MATCH EXISTING BUNGALOW

FRONT

SIDE

REAR

PROPOSED EXTENSION TO BUNGALOW STUKELEY GARDENS HOLBEACH for MR. & MRS. FOSTER

• SCALE 1:100 • DRAWING NO: SC236/10 • OCTOBER 2000 •

DATE 12/8/00