
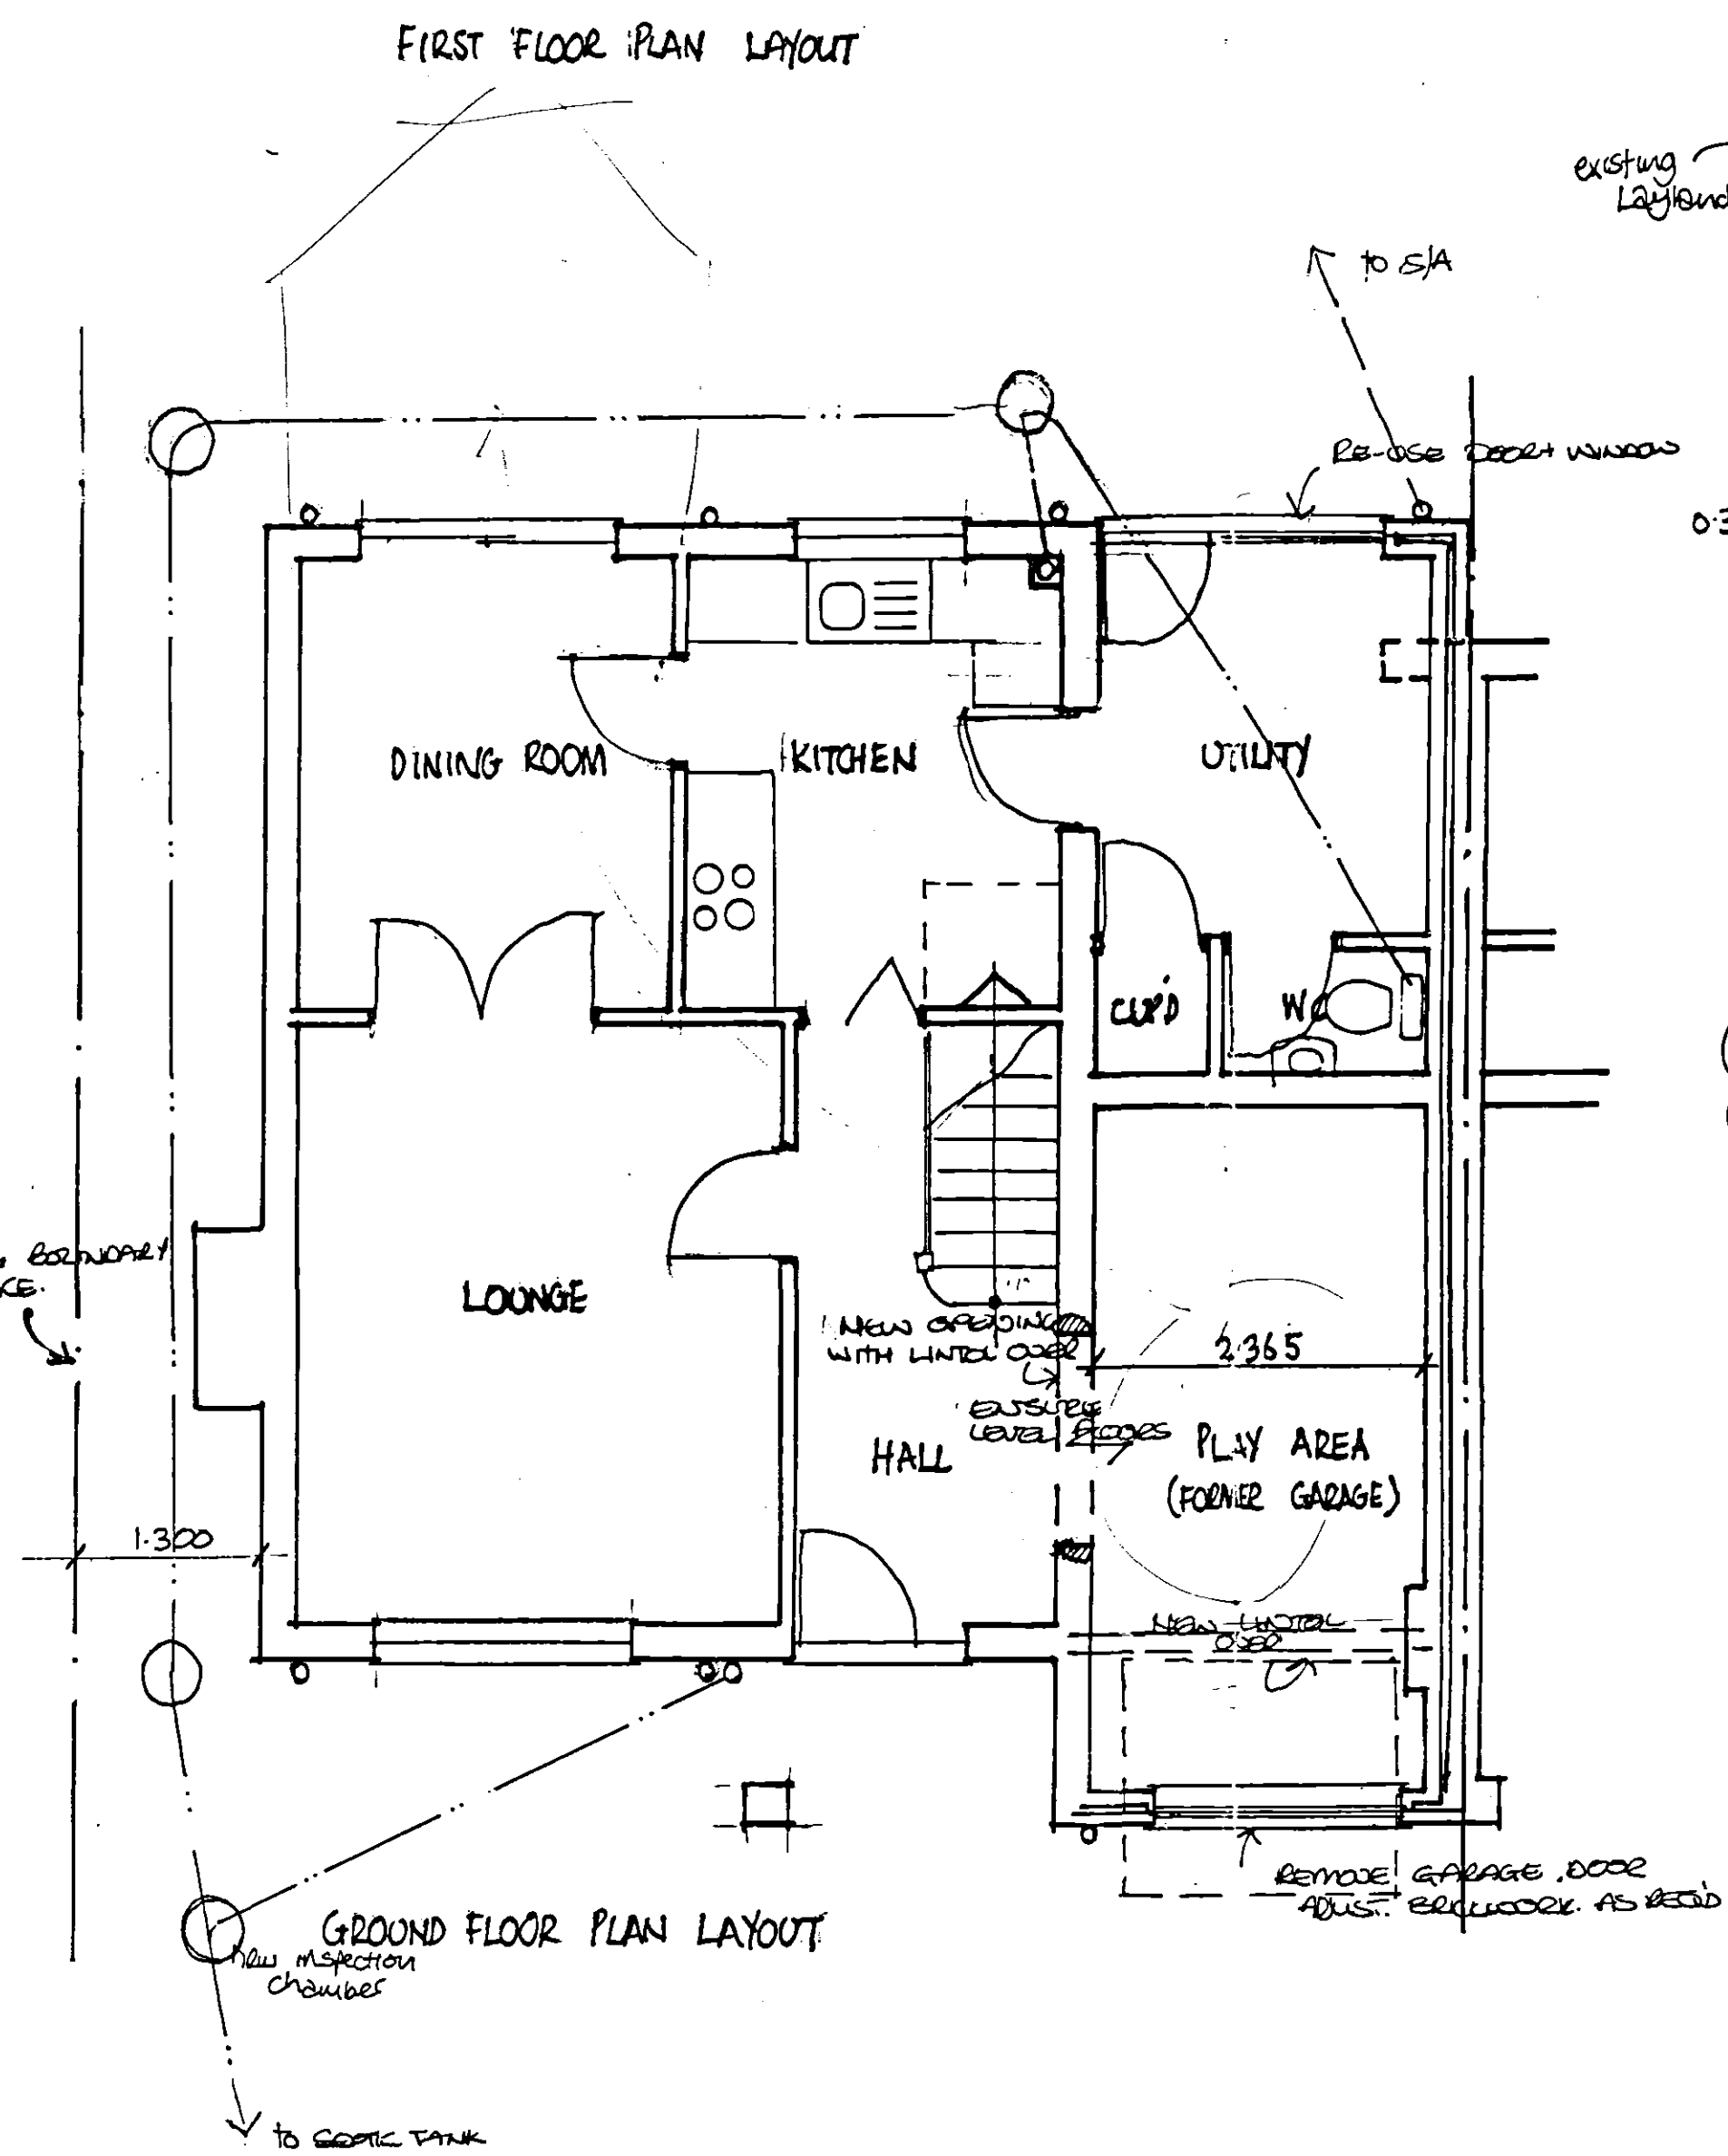
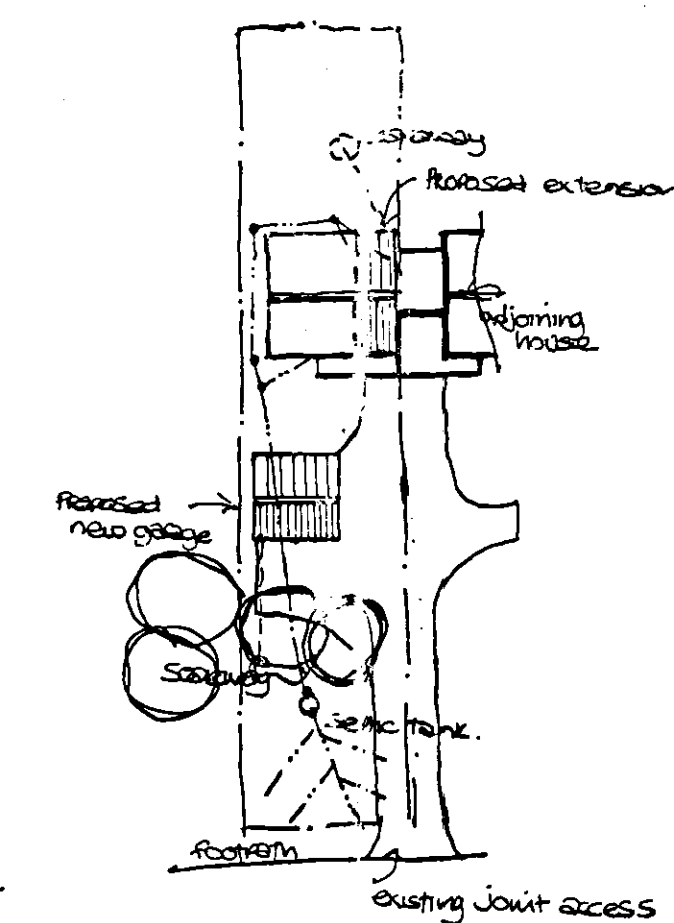
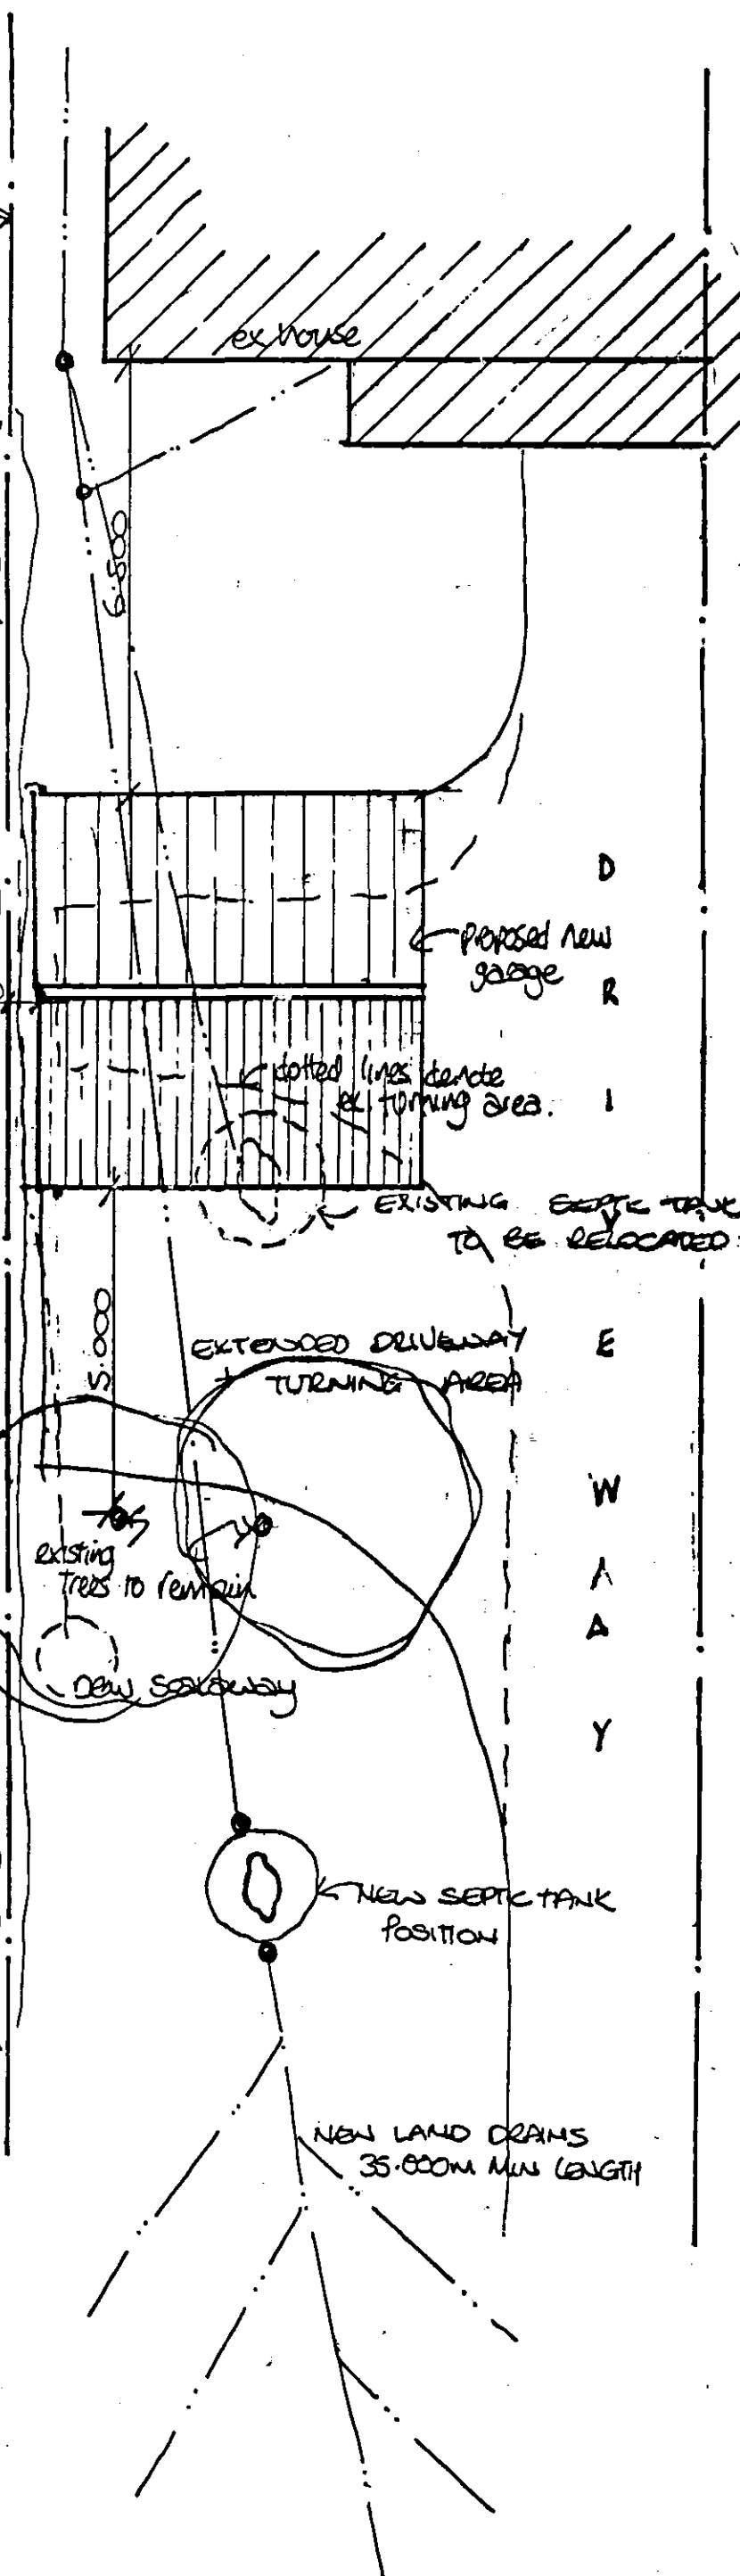
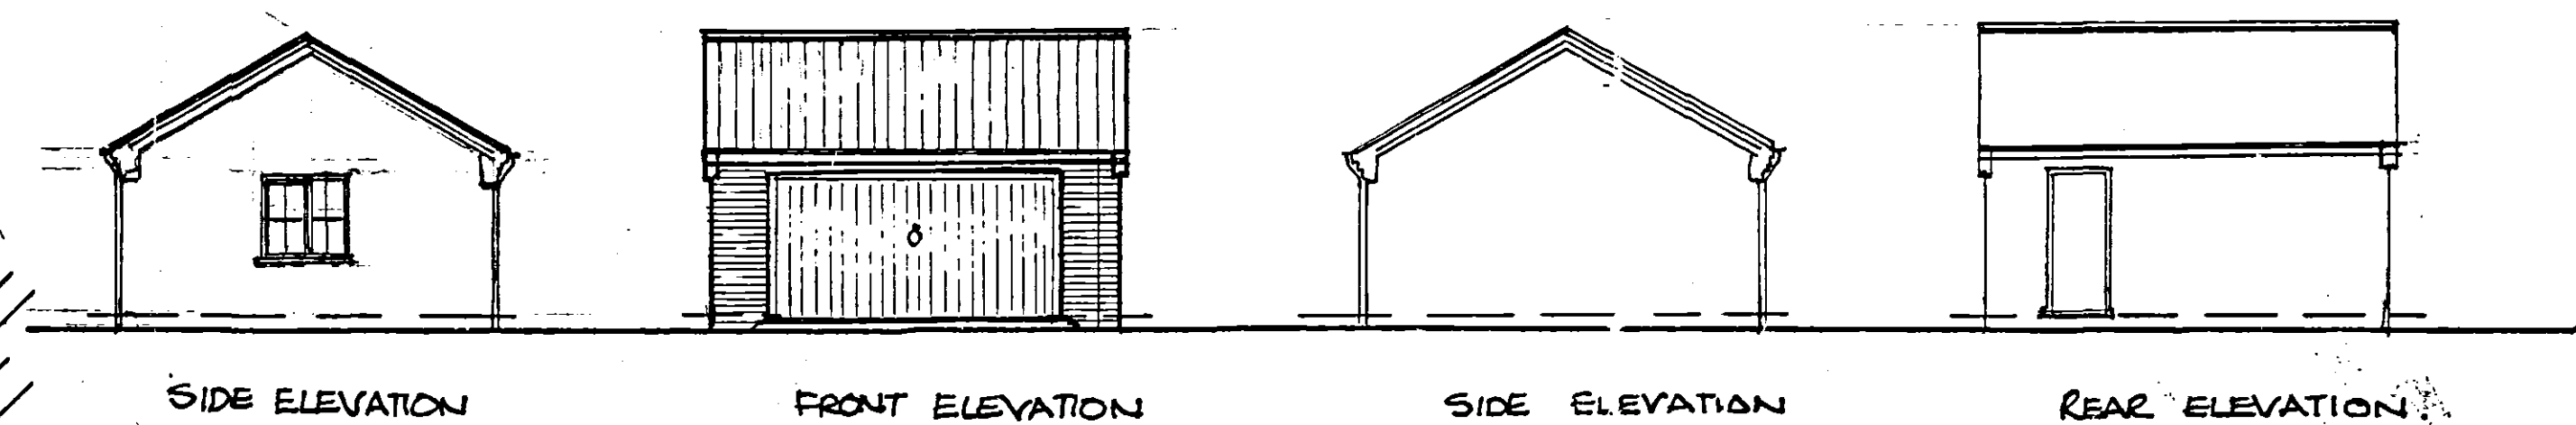
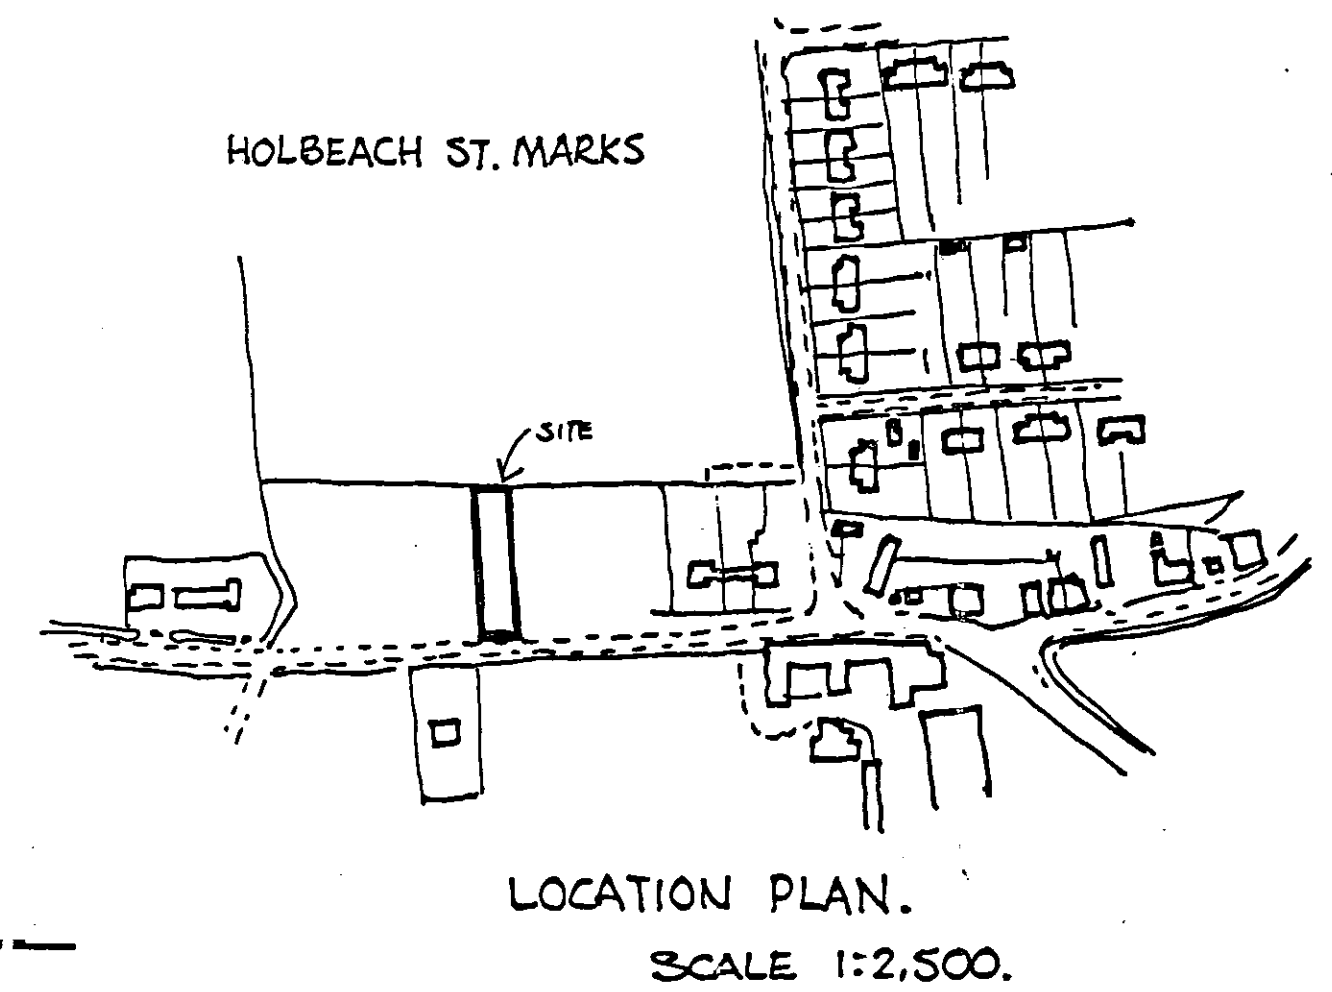
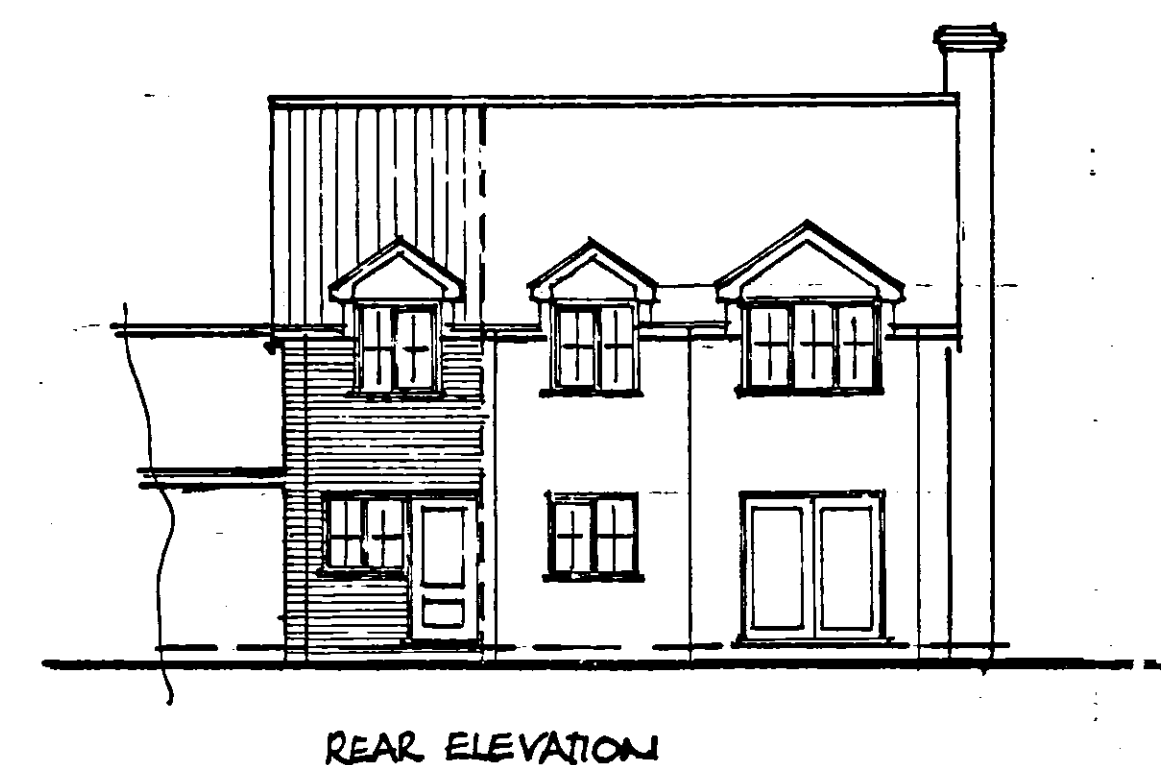
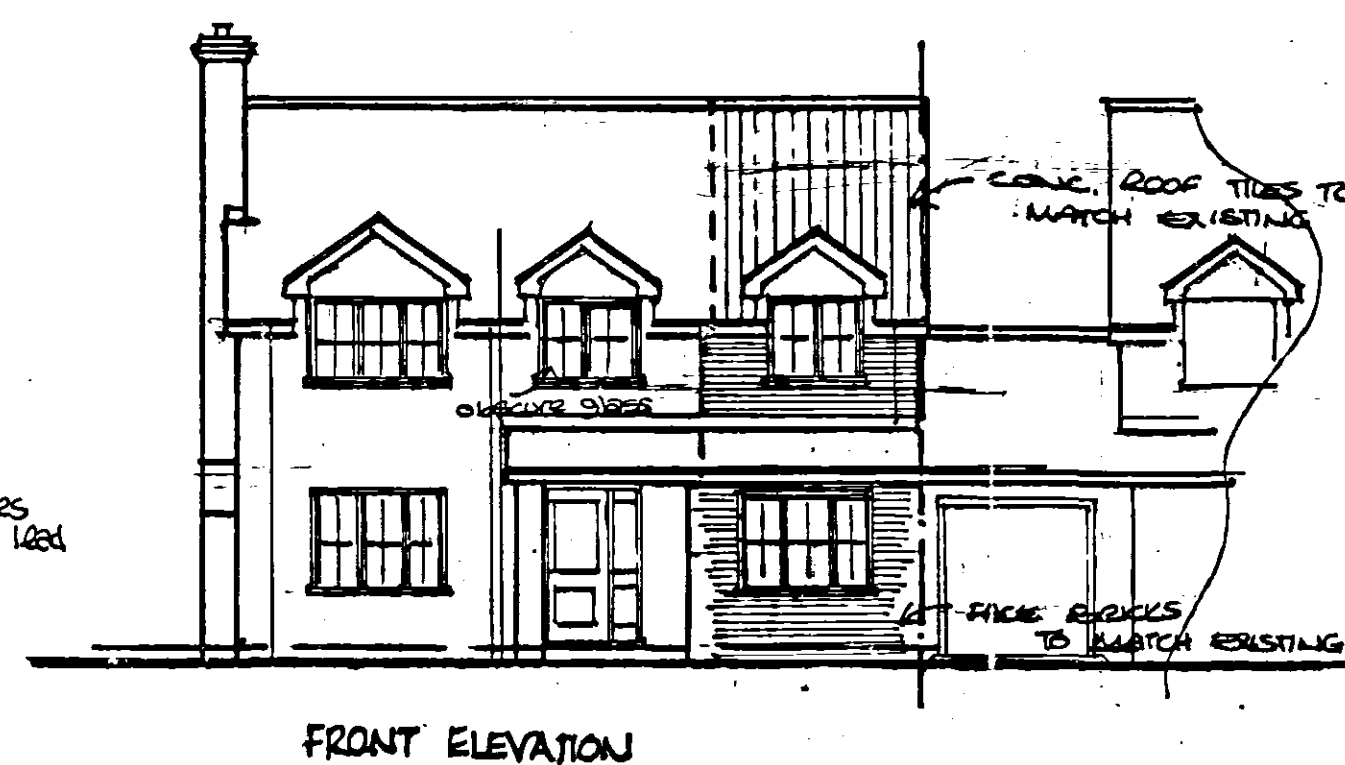


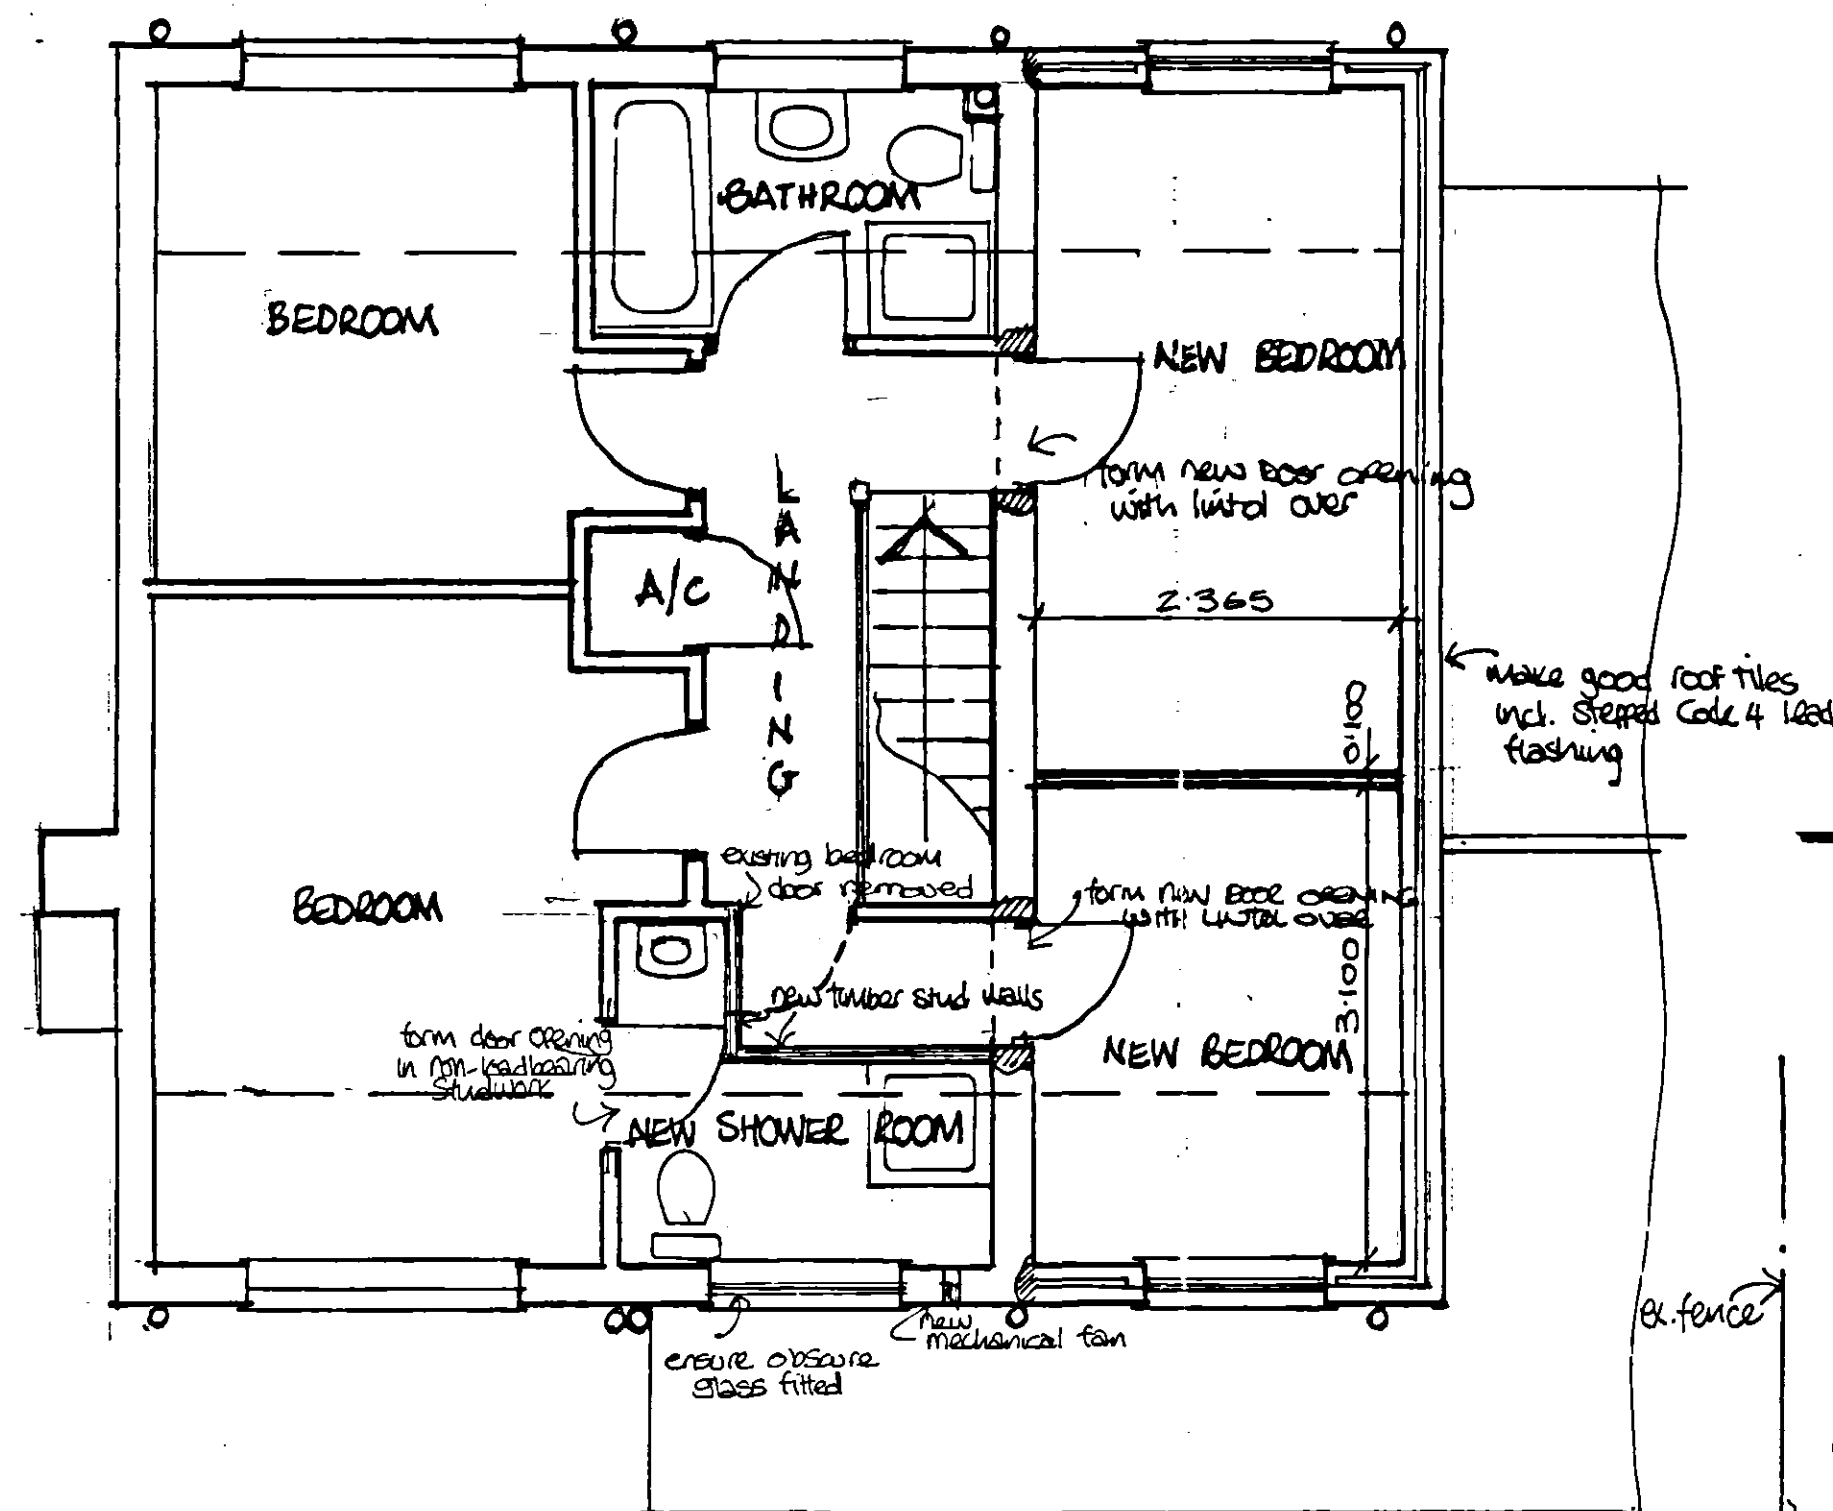

SUPERSEDED

Planning & Development
- 1 SEP 2006
Ref: 1223106

PROJECT: PROPOSED TWO STOREY EXTENSION
TO SIDE OF HOUSE INCL. DETACHED
GARAGE TO FRONT.

SITE: CORNELIUS HOUSE, LEADENHALL ROAD,
HOLBEACH, ST. MARKS, Lincs.

CLIENTS: MR & MRS J. SISEON.

DETERMINED
PLAN

SCALE: 1:100, 1:50. DATE: AUG. 06