
COPYRIGHT
COPYRIGHT OF THIS DRAWING BELONGS TO LINDUM GROUP LIMITED AND ITS SUBSIDIARY AND ASSOCIATED COMPANIES AND NO PART THEREOF MAY BE REPRODUCED OR UTILISED IN ANY WAY WHATSOEVER WITHOUT THE PRIOR WRITTEN CONSENT OF LINDUM. NO DIMENSIONS ARE TO BE SCALED FROM THIS DRAWING, USE FIGURED DIMENSIONS ONLY

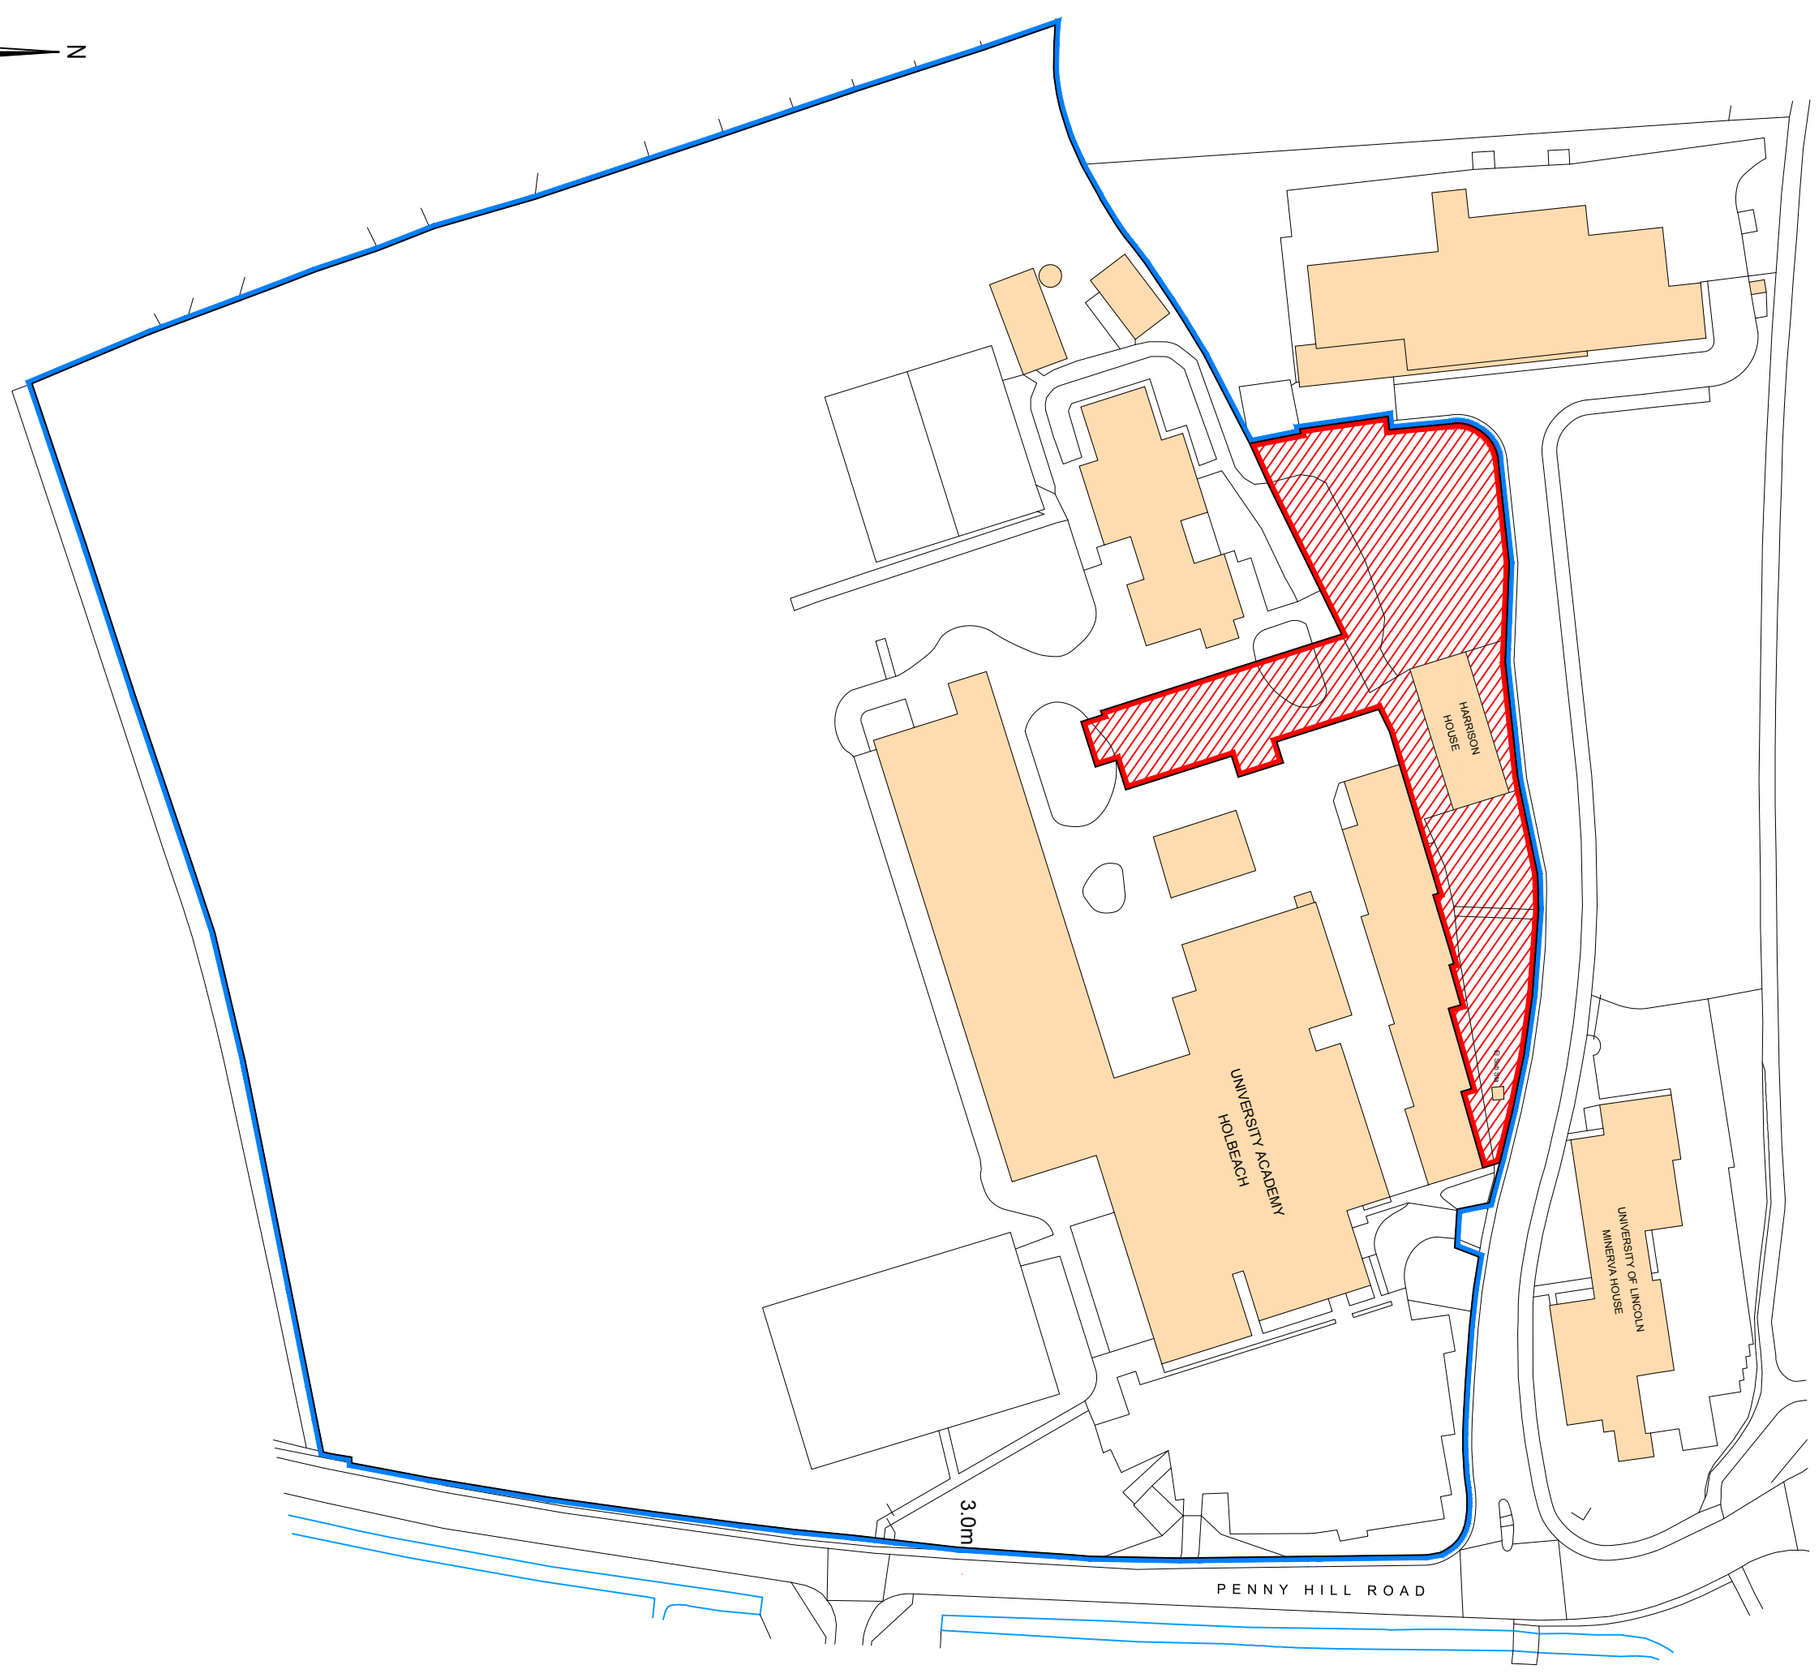

Revision	Date	Details	Revised By

LINDUM BMS
Lindum Business Park, Station Road, North Hykeham, Lincoln LN6 3QX
t: (01522) 500300 f: (01522) 500377
e: bms@lindumgroup.co.uk

Client: University Academy Holbeach

Project: New Classroom Block

Drawing: Location Plan

Date	Dec 2018	Scale	1:1250
Drawn	SR	Checked	Size A3

Status: PLANNING

Drawing No.	Revision
31468 425 00	–

Location Plan

University Academy Holbeach, New Classroom Block