

COPYRIGHT
COPYRIGHT OF THIS DRAWING BELONGS TO LINDUM GROUP LIMITED AND ITS SUBSIDIARY AND ASSOCIATED COMPANIES AND NO PART THEREOF MAY BE REPRODUCED OR UTILISED IN ANY WAY WHATSOEVER WITHOUT THE PRIOR WRITTEN CONSENT OF LINDUM.
NO DIMENSIONS ARE TO BE SCALED FROM THIS DRAWING, USE FIGURED DIMENSIONS ONLY.

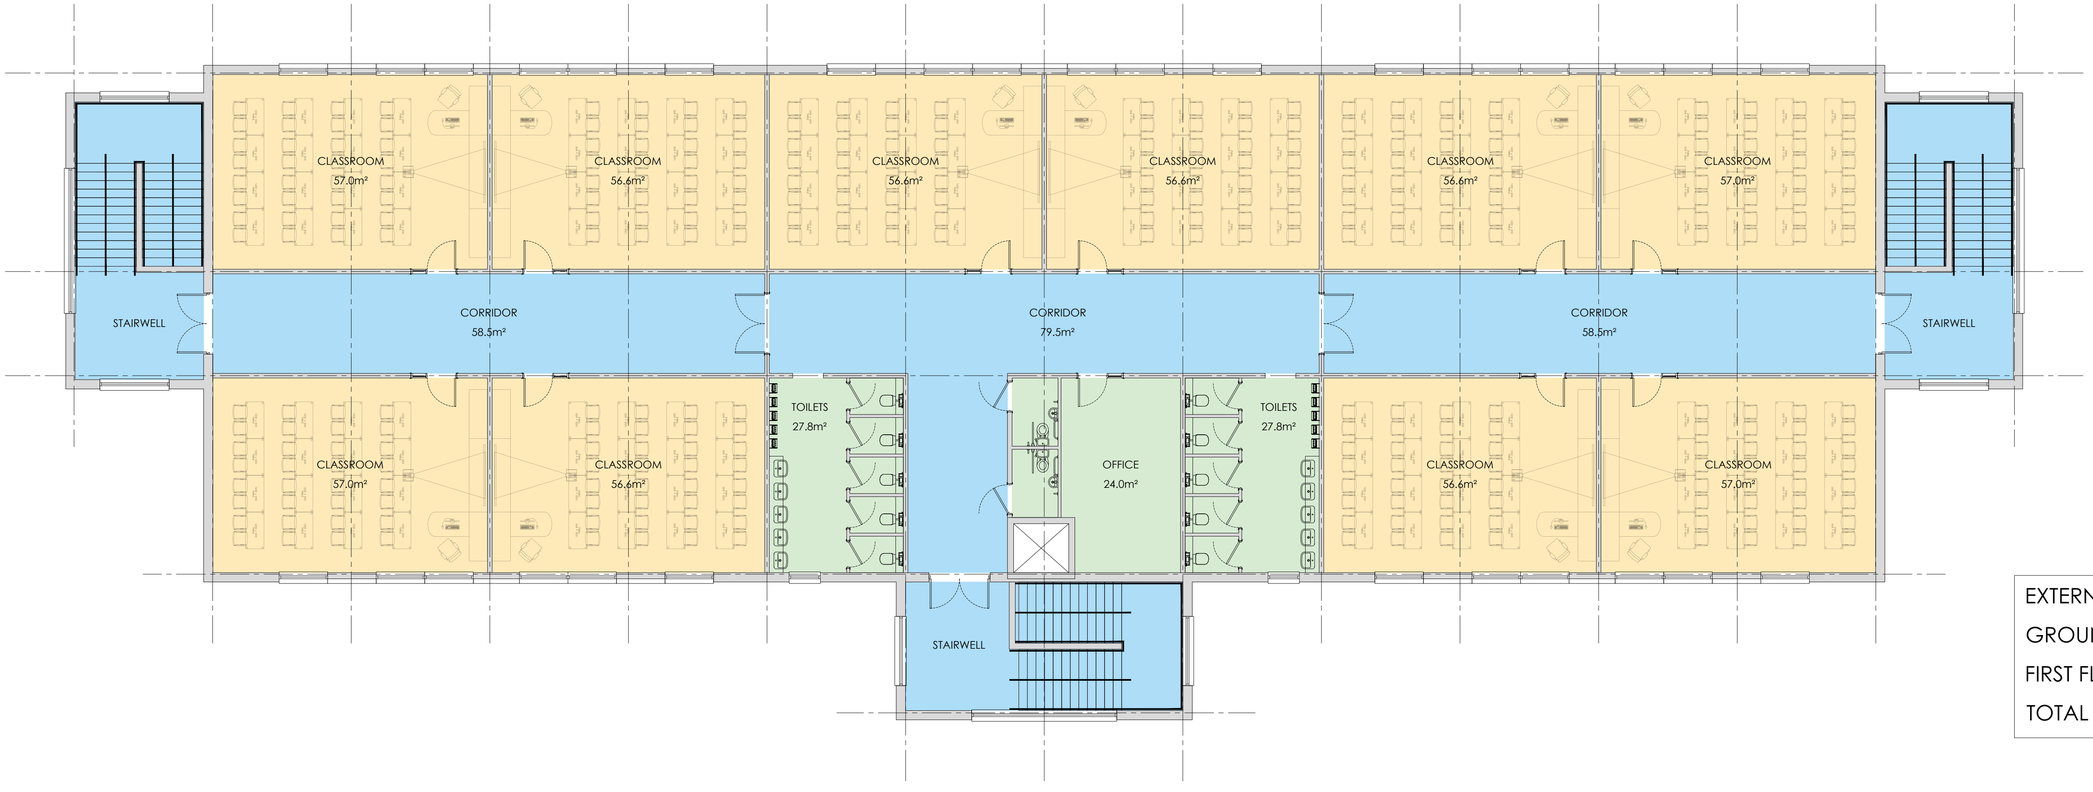

EXTERNAL FOOTPRINT	1056.2m²
GROUND FLOOR AREA	1005.0m²
FIRST FLOOR AREA	1005.0m²
TOTAL FLOOR AREA	2010m²

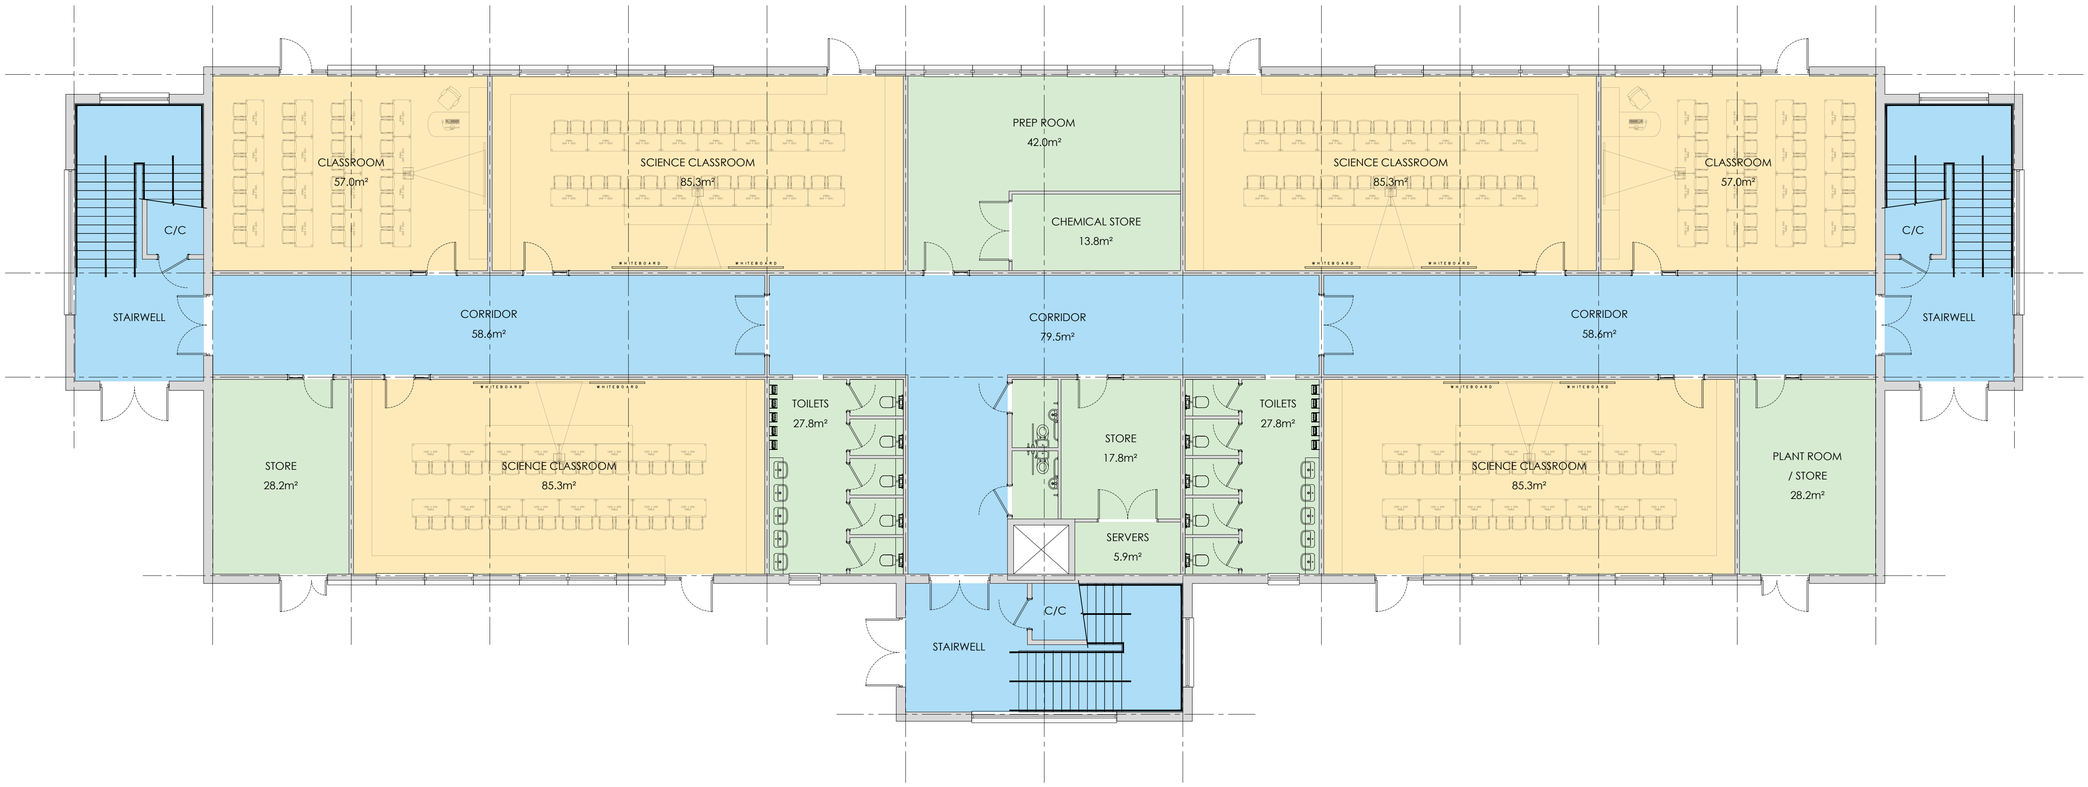

Revision	Date	Details	Revised By
B	28.11.18	Rooms Revised	SR
A	22.11.18	Gridlines Shown	SR

LINDUM BMS
Lindum Business Park, Station Road, North Hykeham, Lincoln LN6 3QX
t: (01522) 500300 f: (01522) 500377
e: bms@lindumgroup.co.uk

Client: University Academy Holbeach

Project: New Classroom Block

Drawing: New Classroom Block Plans

Date	Oct 2018	Scale	1:100
Drawn	SR	Checked	IH	Size	A1

Status: PLANNING

Drawing No.: 31468 425 04

Revision: B

New Classroom Block Plans

University Academy Holbeach, New Classroom Block