




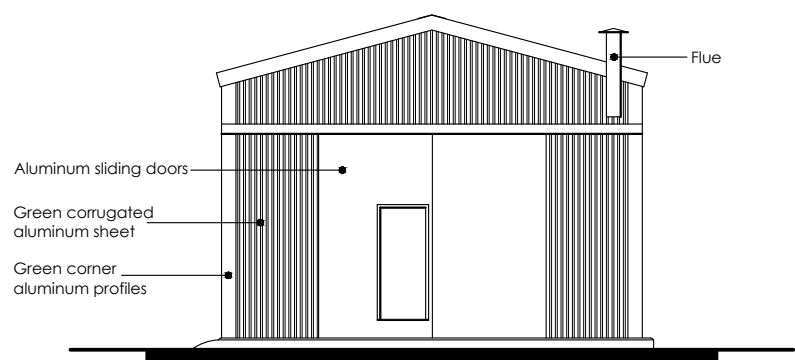


West Elevation

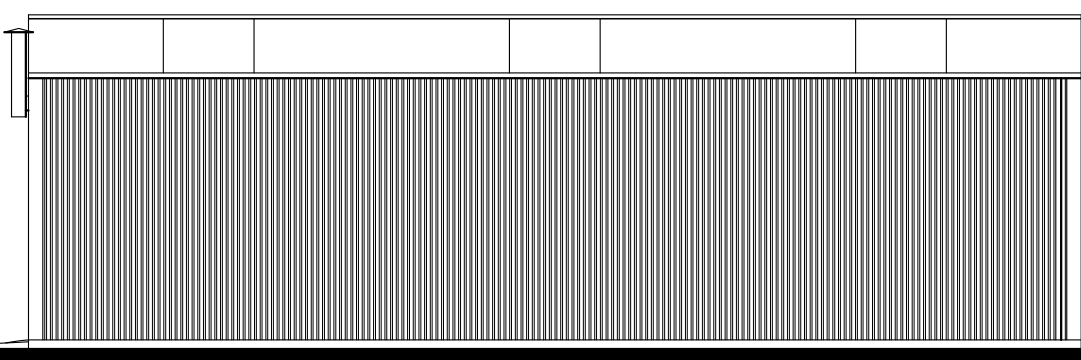


South Elevation

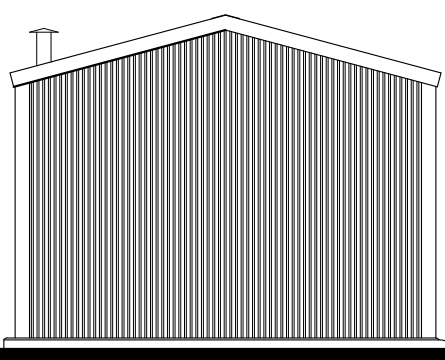


East Elevation

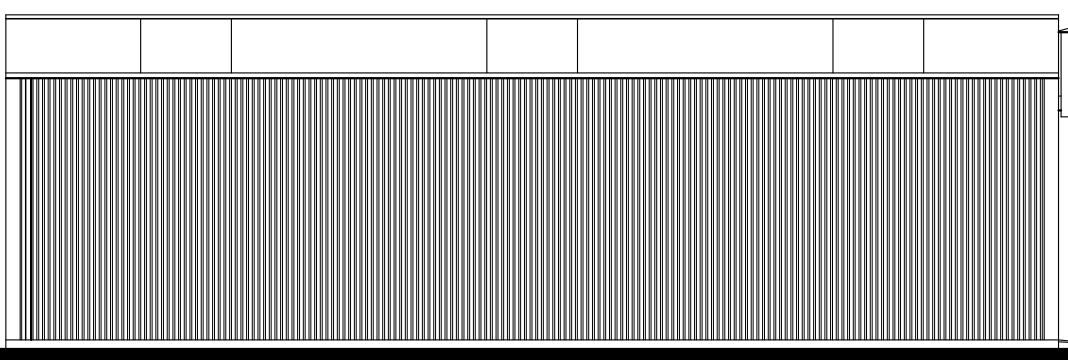

North Elevation

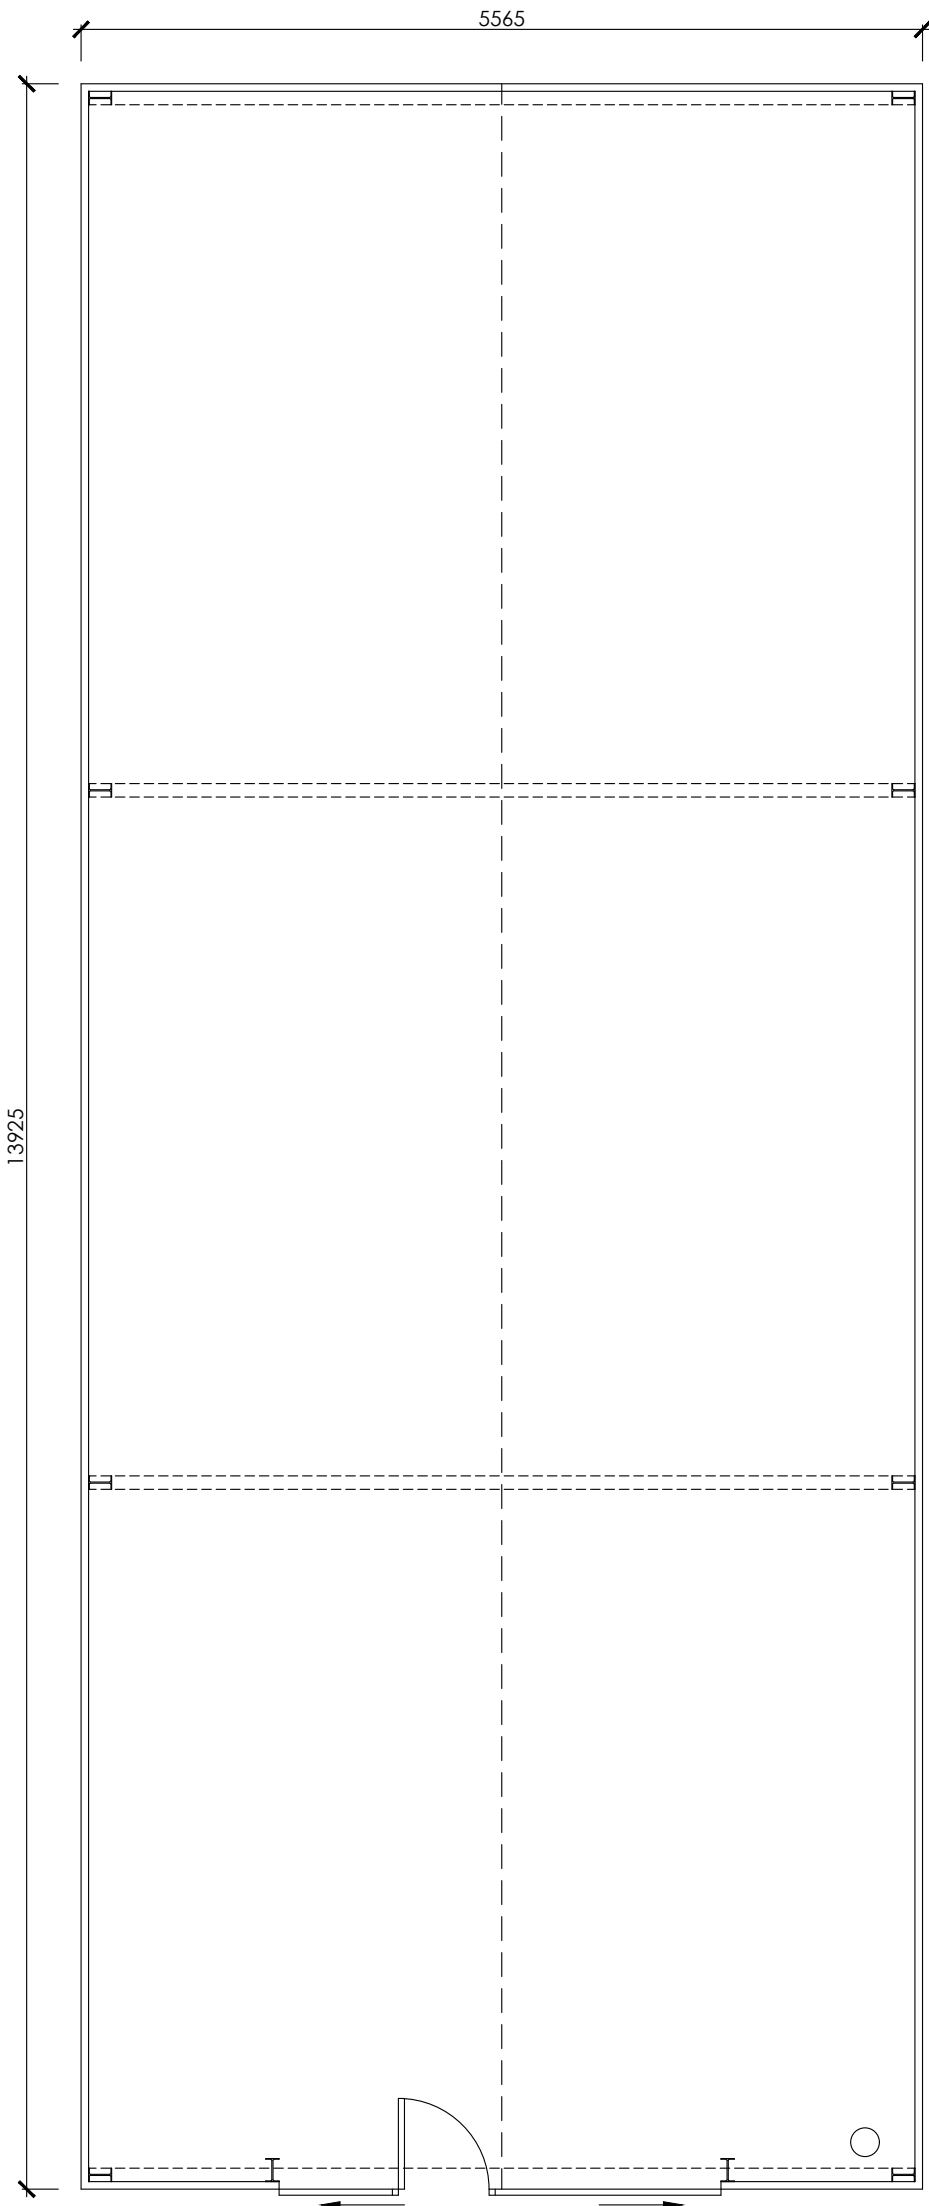

Floor Plan

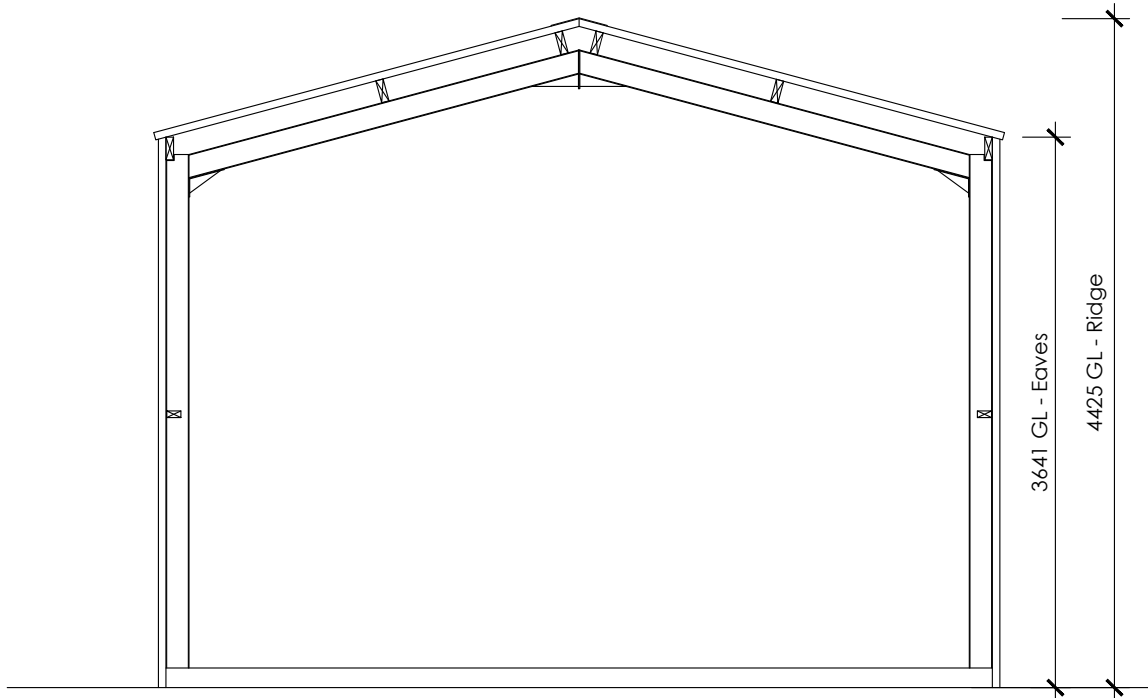

Section

Do not scale directly from this drawing. All discrepancies are to be brought to the attention of the below office.

The copyright to this drawing is owned by studio 11 architecture.

The details and information shown hereon relating to existing underground drains, main services, cables, etc. and existing structural details, are as obtained by normal survey observation method. Although all reasonable effort has been made, no guarantee can be made or given for the completeness or accuracy of this information.

REVISION		DATE		DRAWN		DESCRIPTION	