


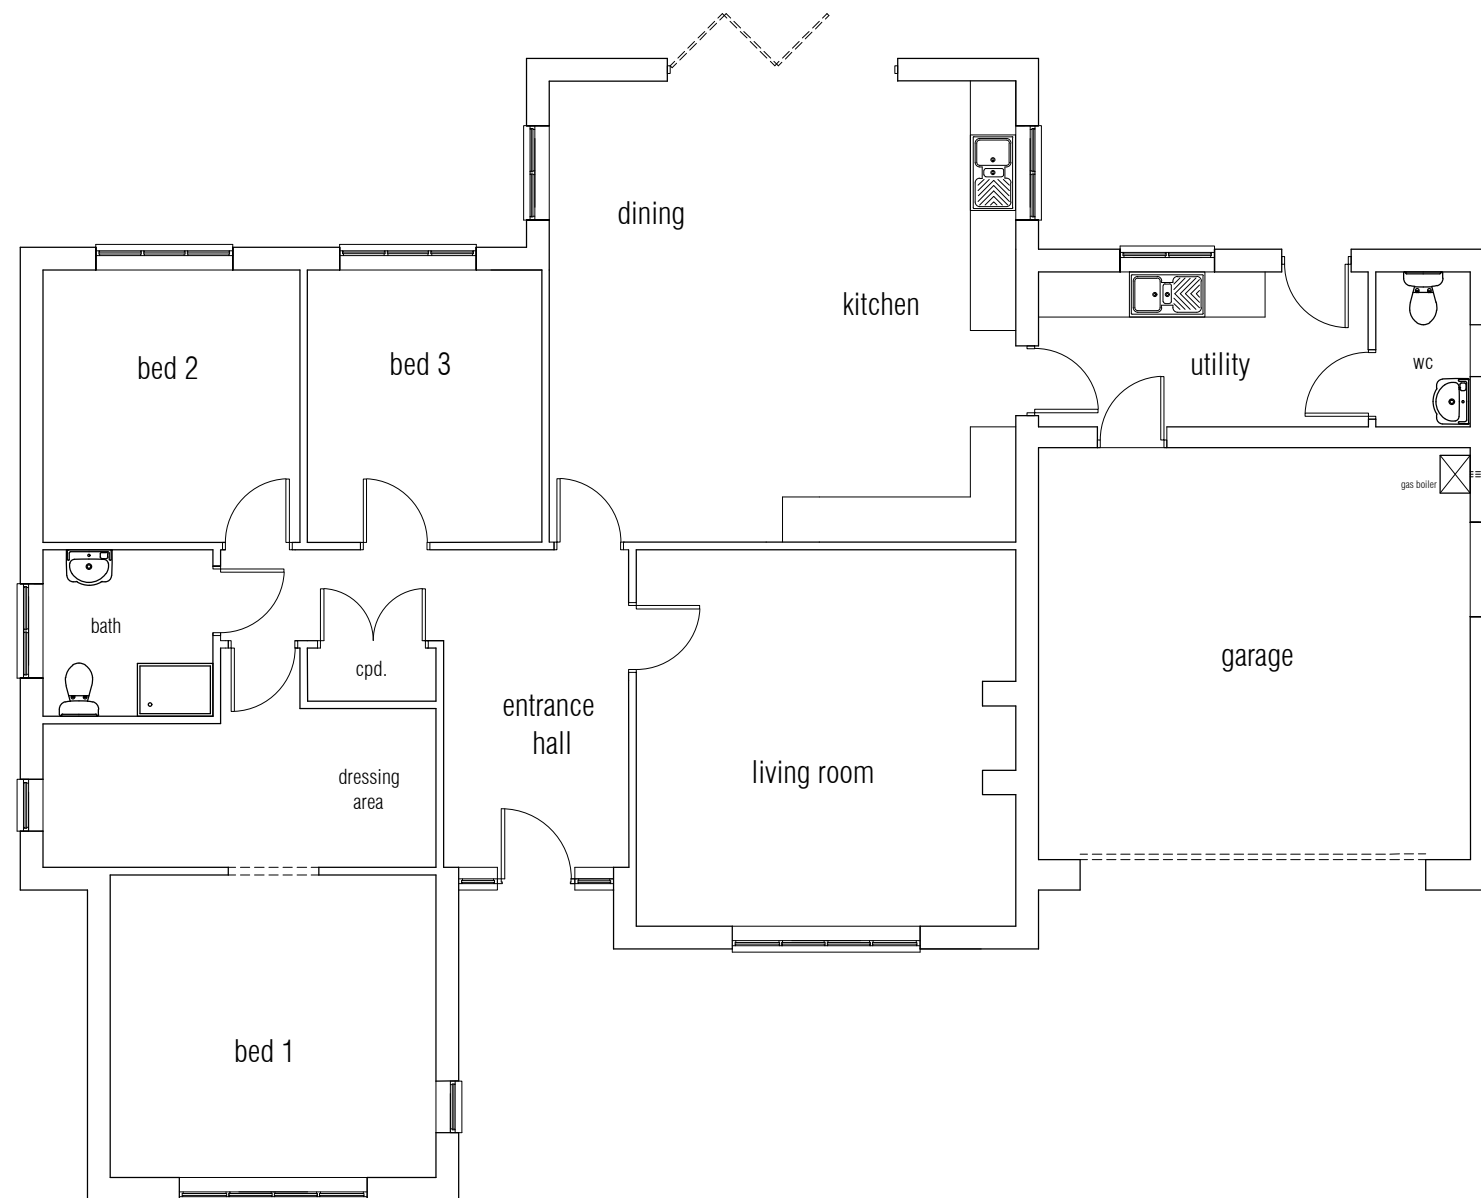

floor layout

rev A to suit client requirements - nov21
omit en suite
larger window to bathroom
larger windows to kitchen dining
add window to garage
enlarge living room
add fireplace and chimney
single entrance door & sidelights to front elevation

