


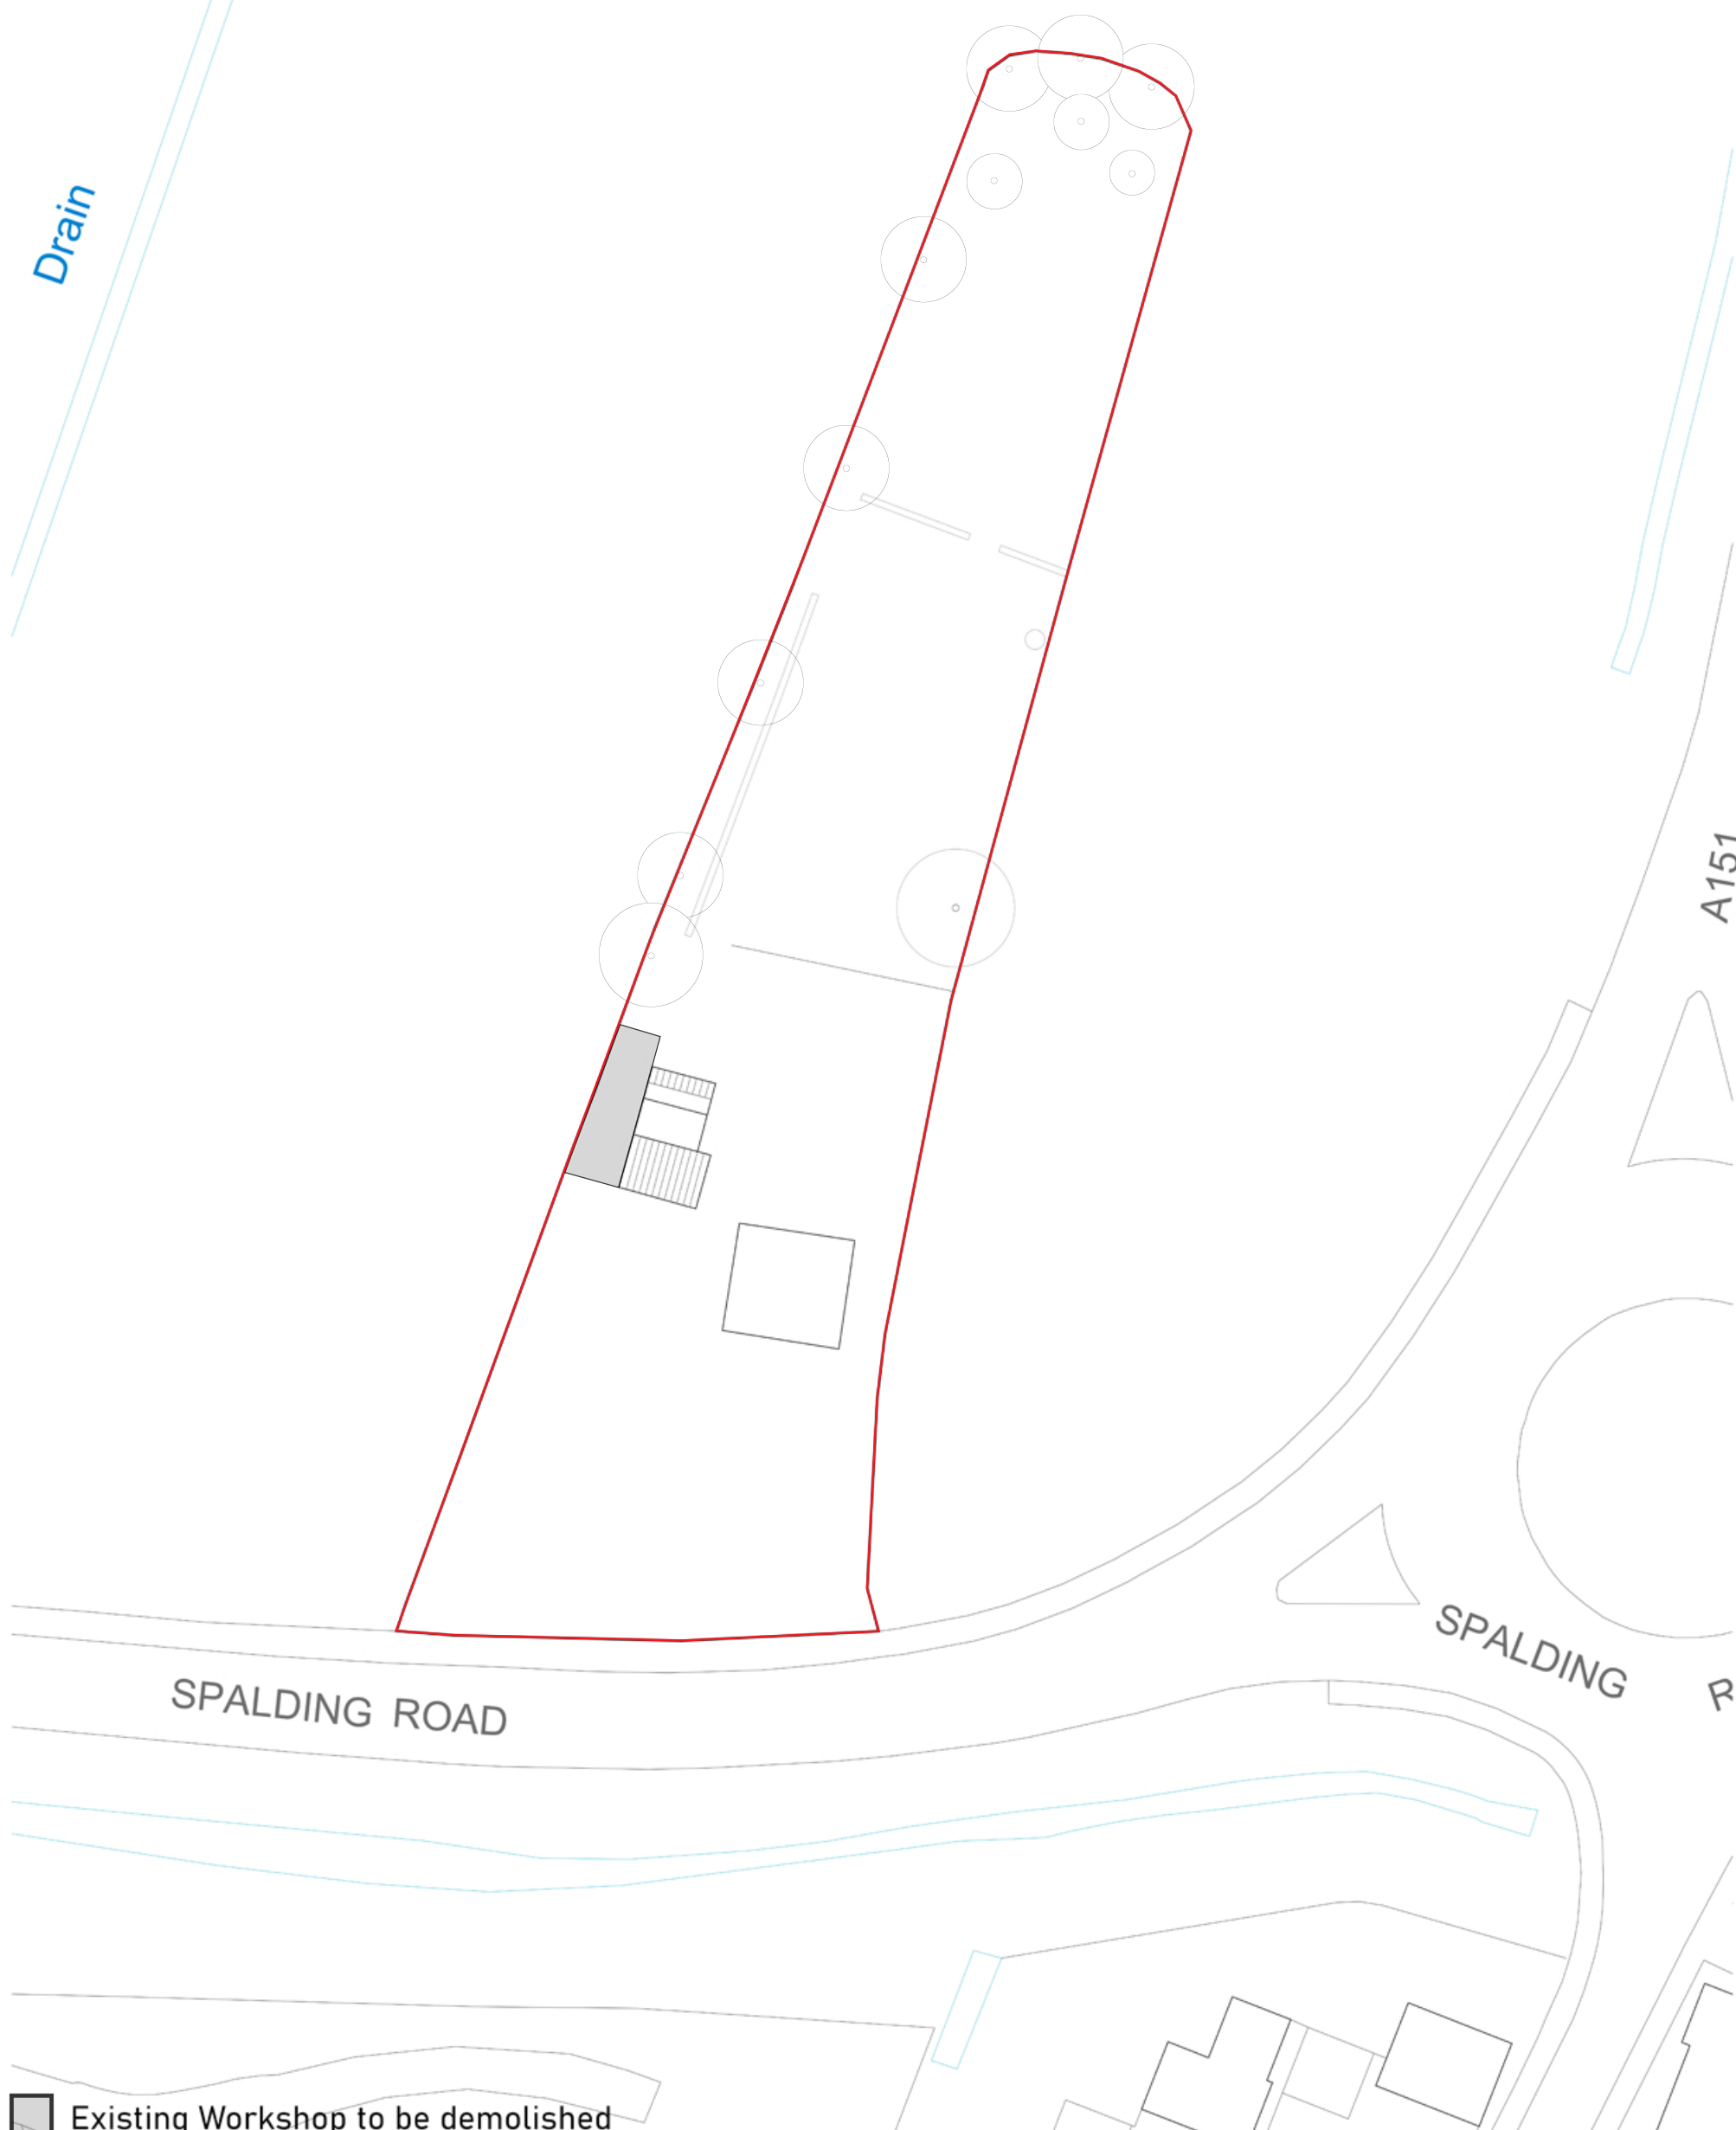

Existing Site Layout Plan

