



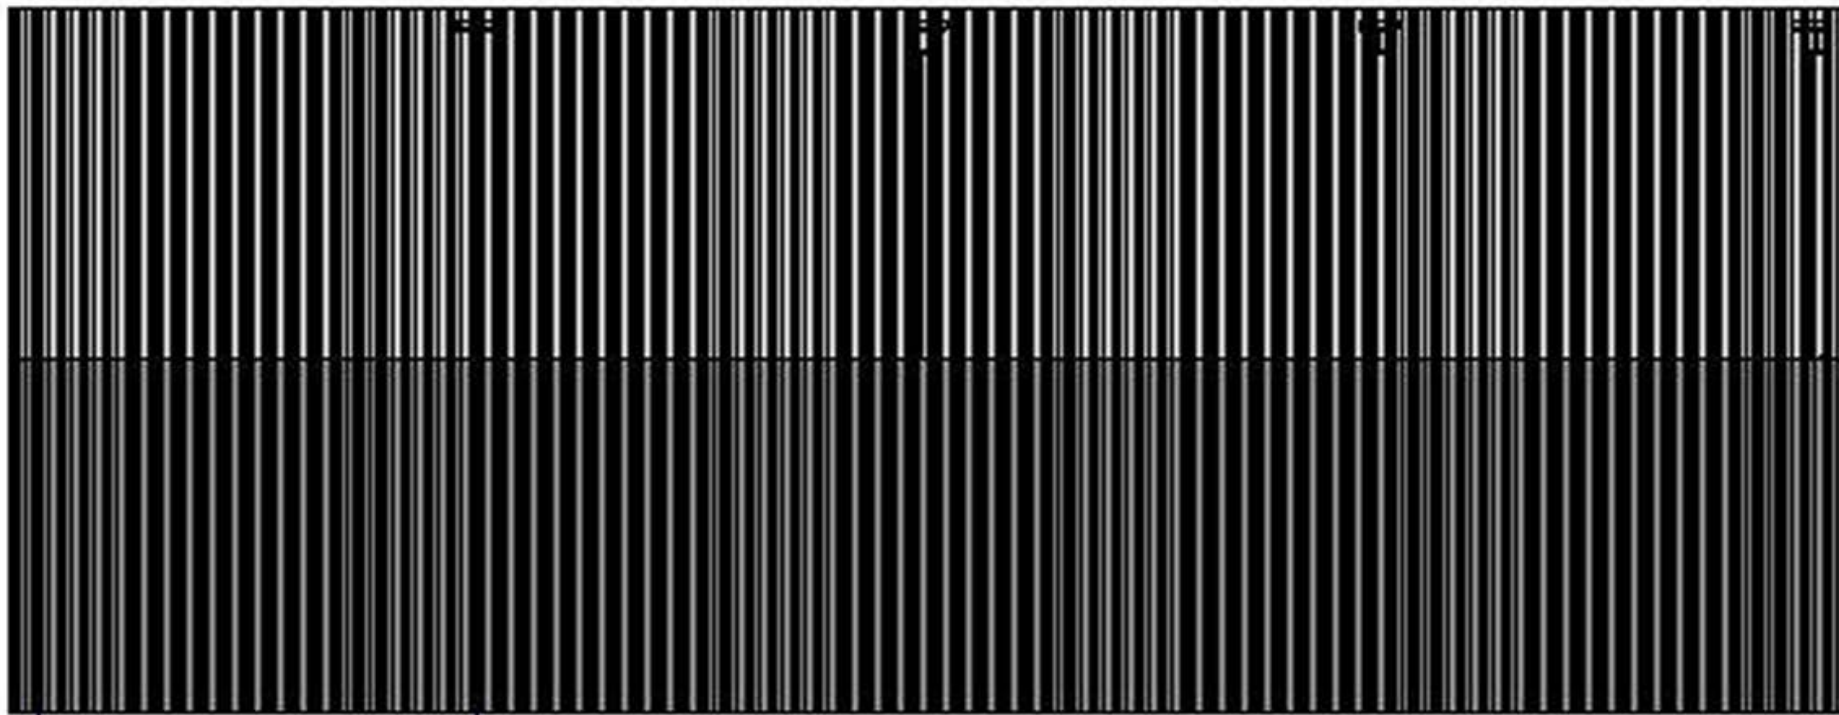


Roof Plan

Plan and elevation rendered
Fibre Cement roof
Cedar cladding or similar

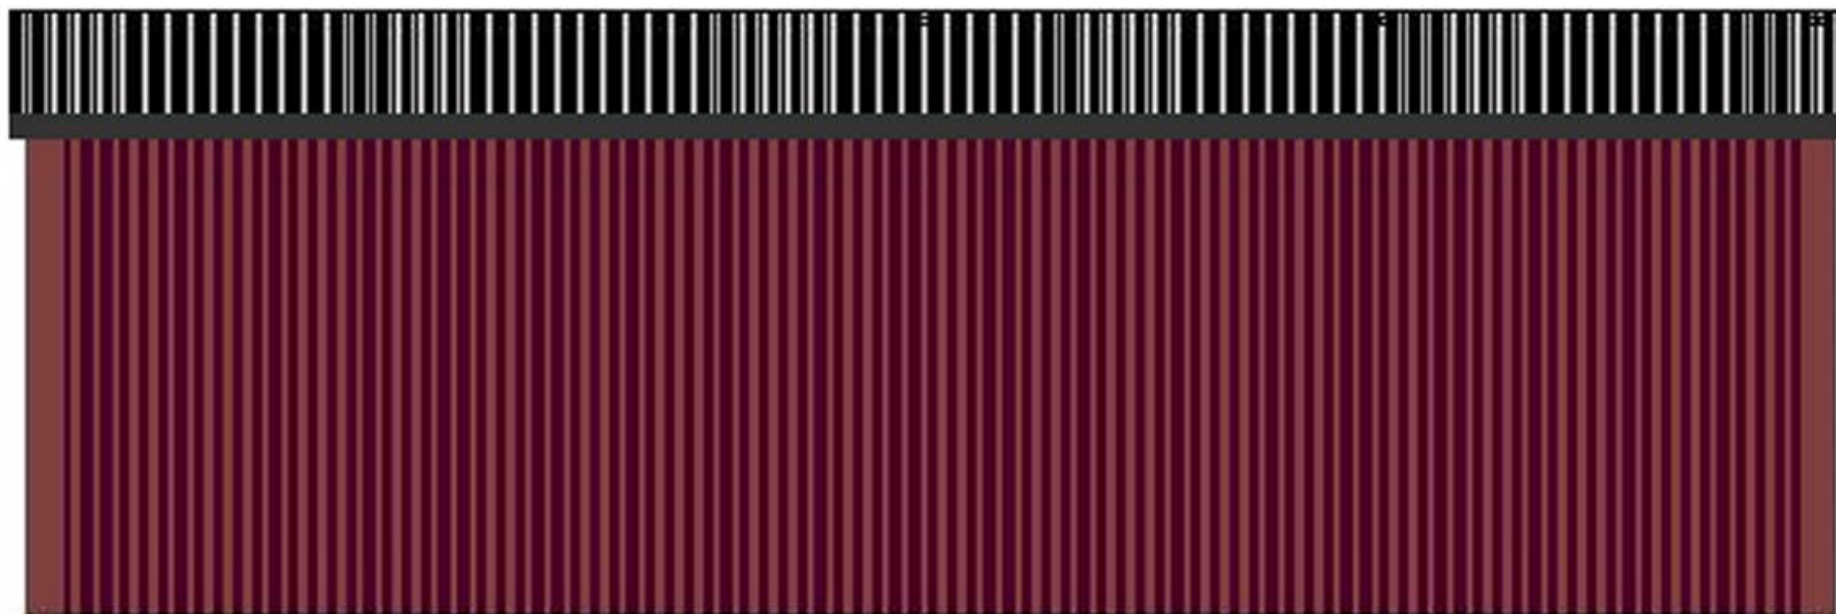

12000.00 mm

East and West Elevation

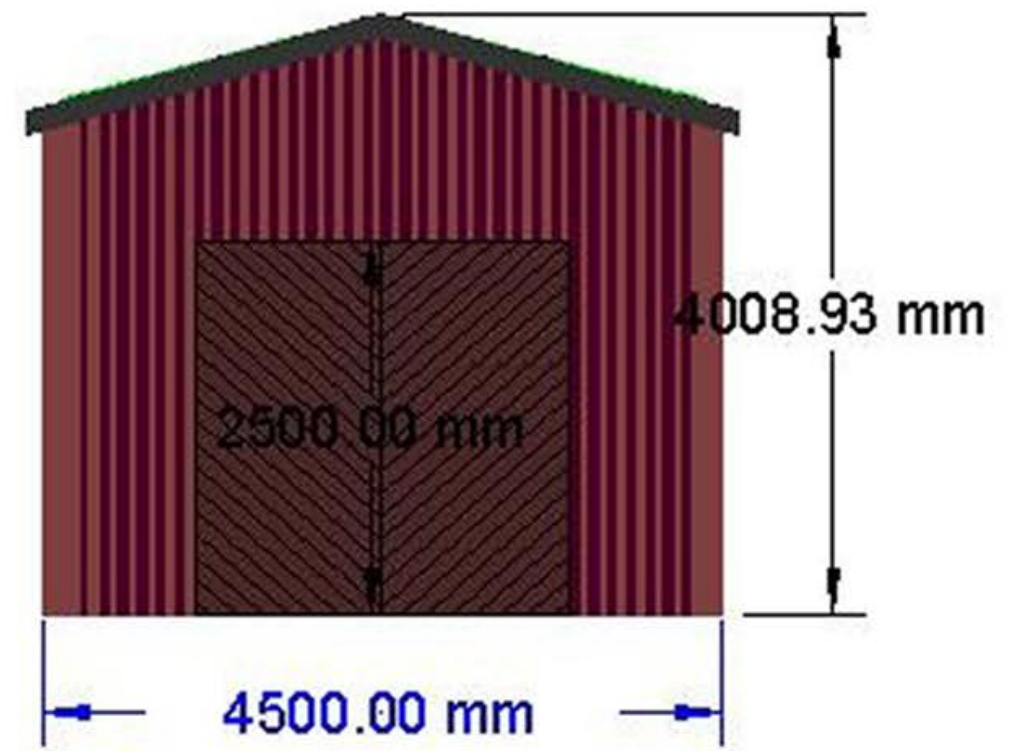

South Elevation

