
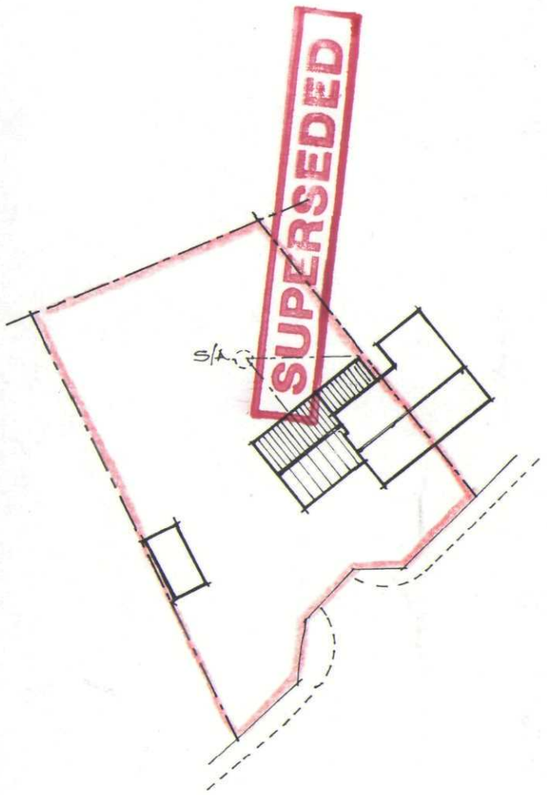


BLOCK PLAN 1:500

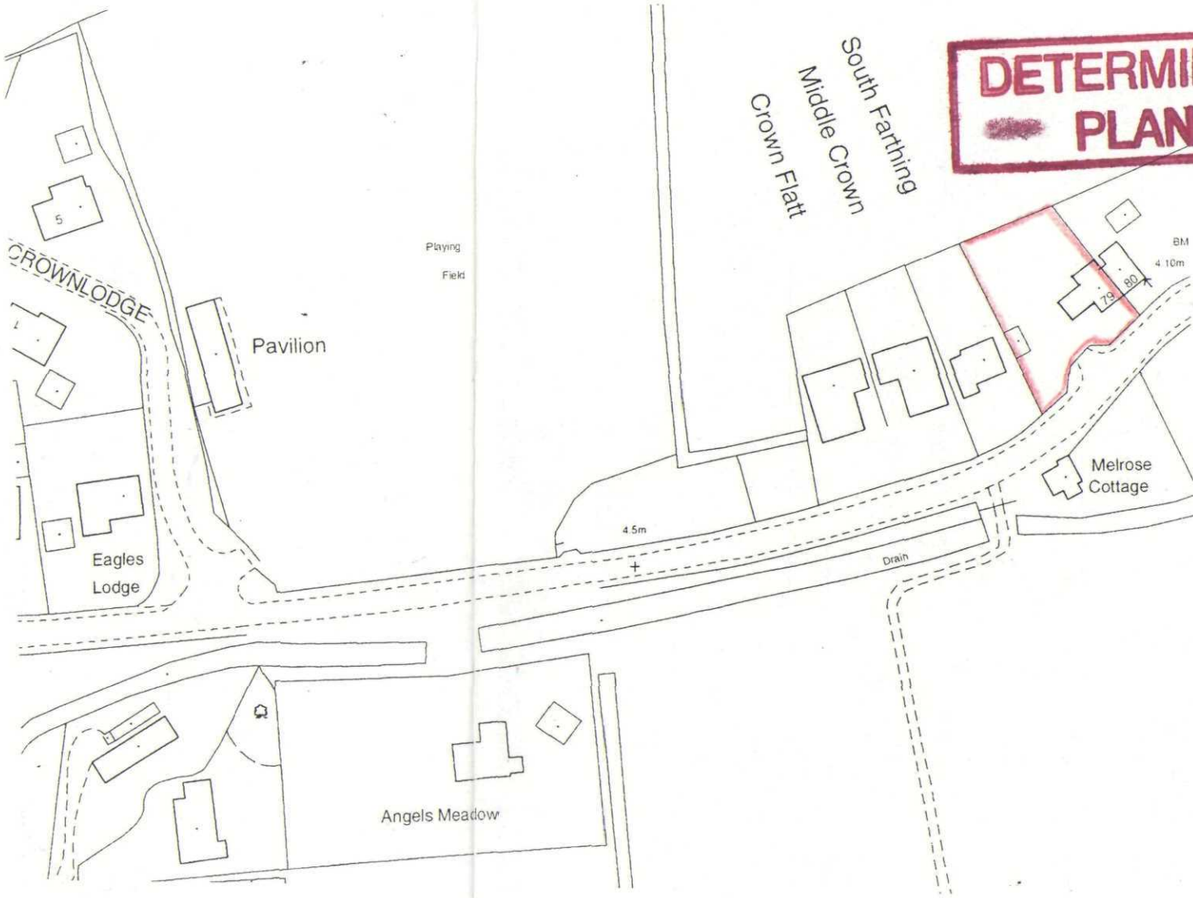

LOCATION PLAN 1:1250

SHDC
Planning & Development
16 SEP 2004
Ref: 1234/04

revision	date	init	revision details

COOPER ARCHITECTURAL DESIGN
WRIGHTS MEWS, 124 PARK ROAD, HOLBEACH, SPALDING, LINC'S PE12 7EE
Tel/Fax : 01406 423782
Mobile : 07808 725 778

Client.
MR & MRS COE

Project.
PROPOSED EXTENSION
79 ROMAN BANK
HOLBEACH BANK
SPALDING LINC'S.

Drawing.
BLOCK & LOCATION PLAN

Scale 1:1250 1:500	Drawing No.
Date. SEPT. '04	Drawn. J.C.