


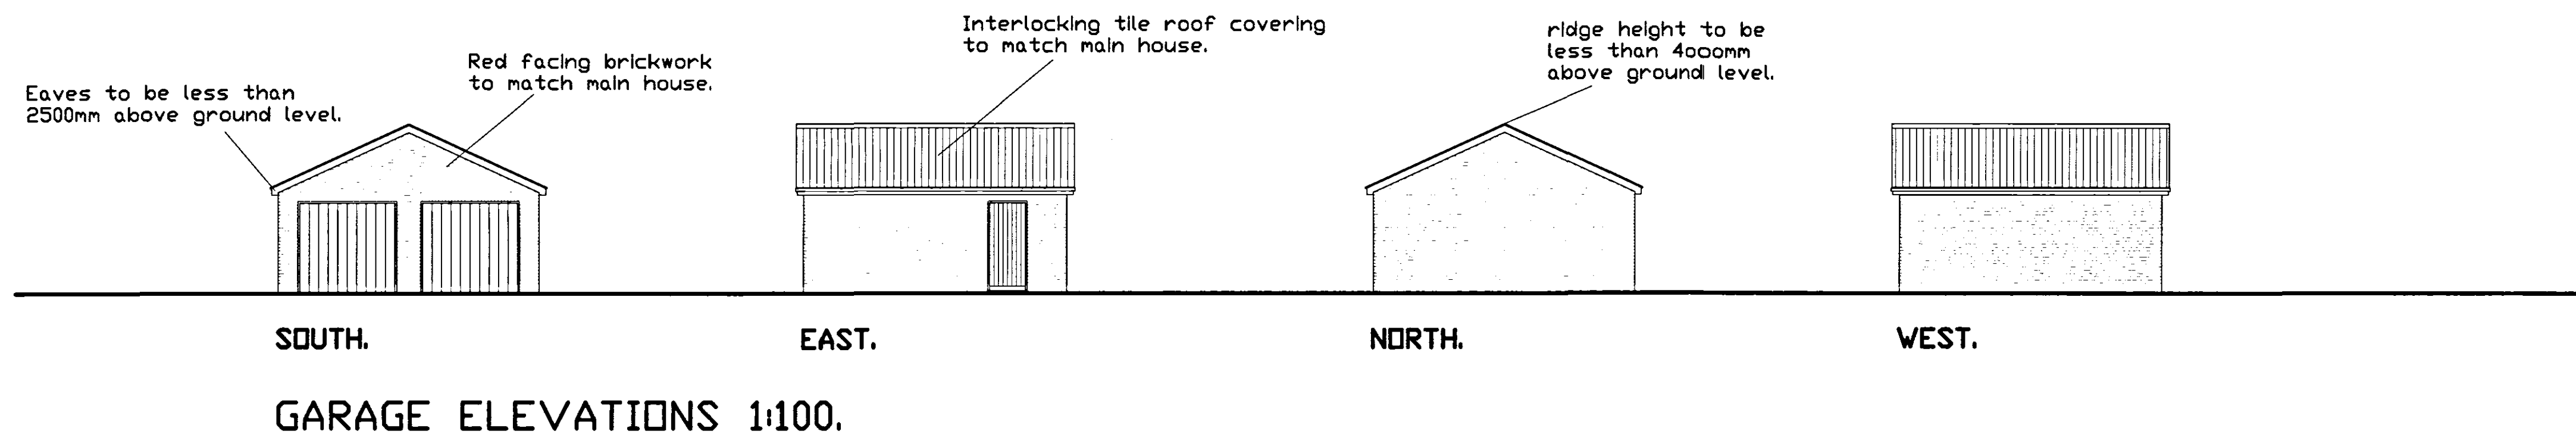


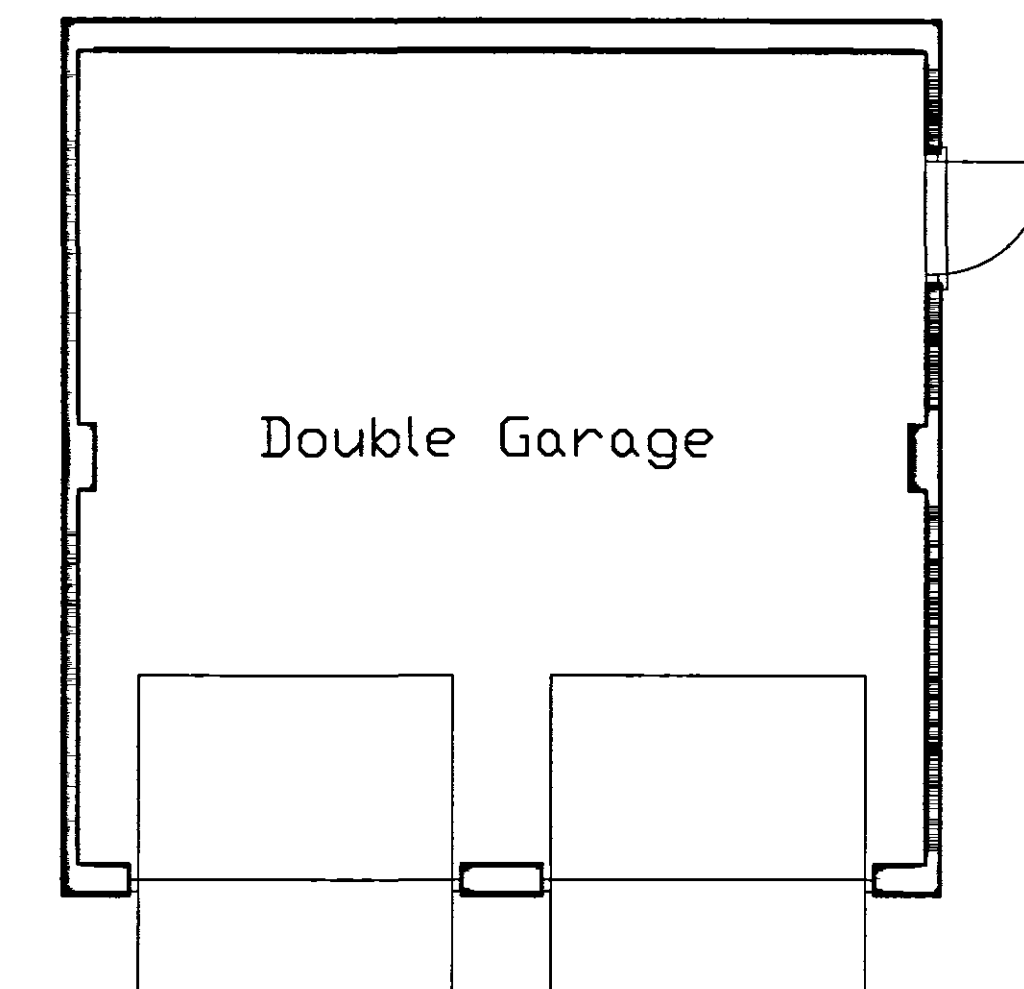


GARAGE PLAN 1:50.

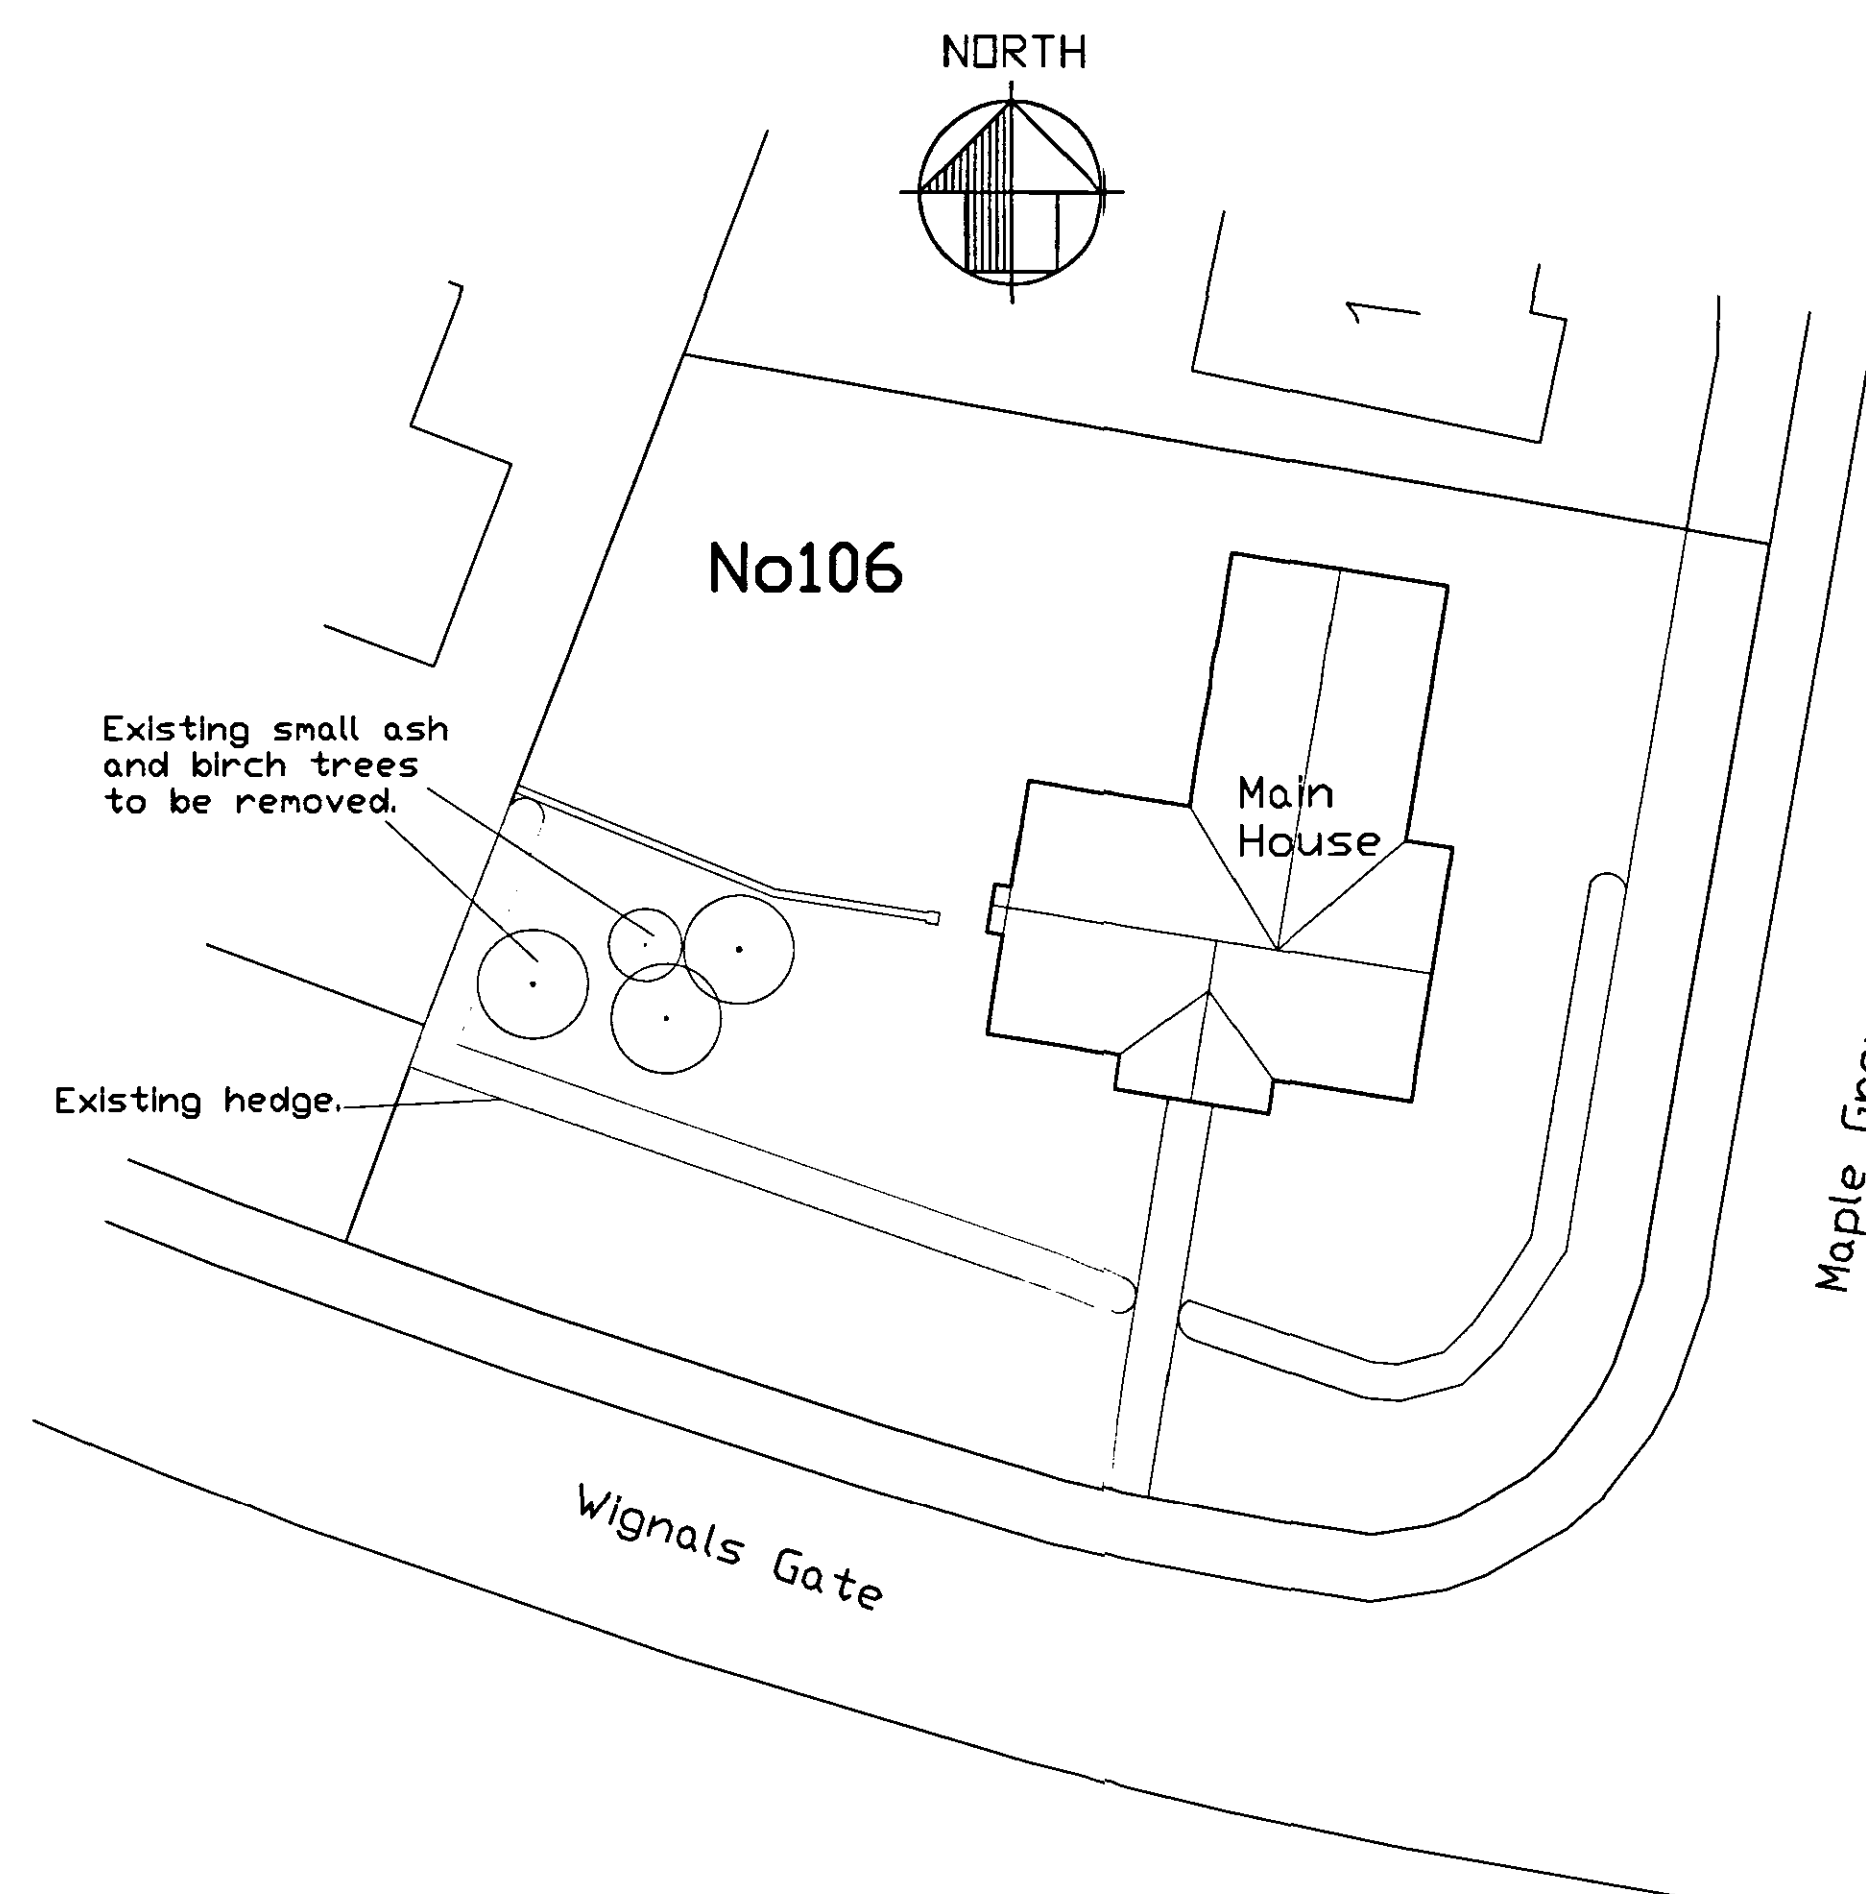

EXISTING SITE PLAN 1:200.

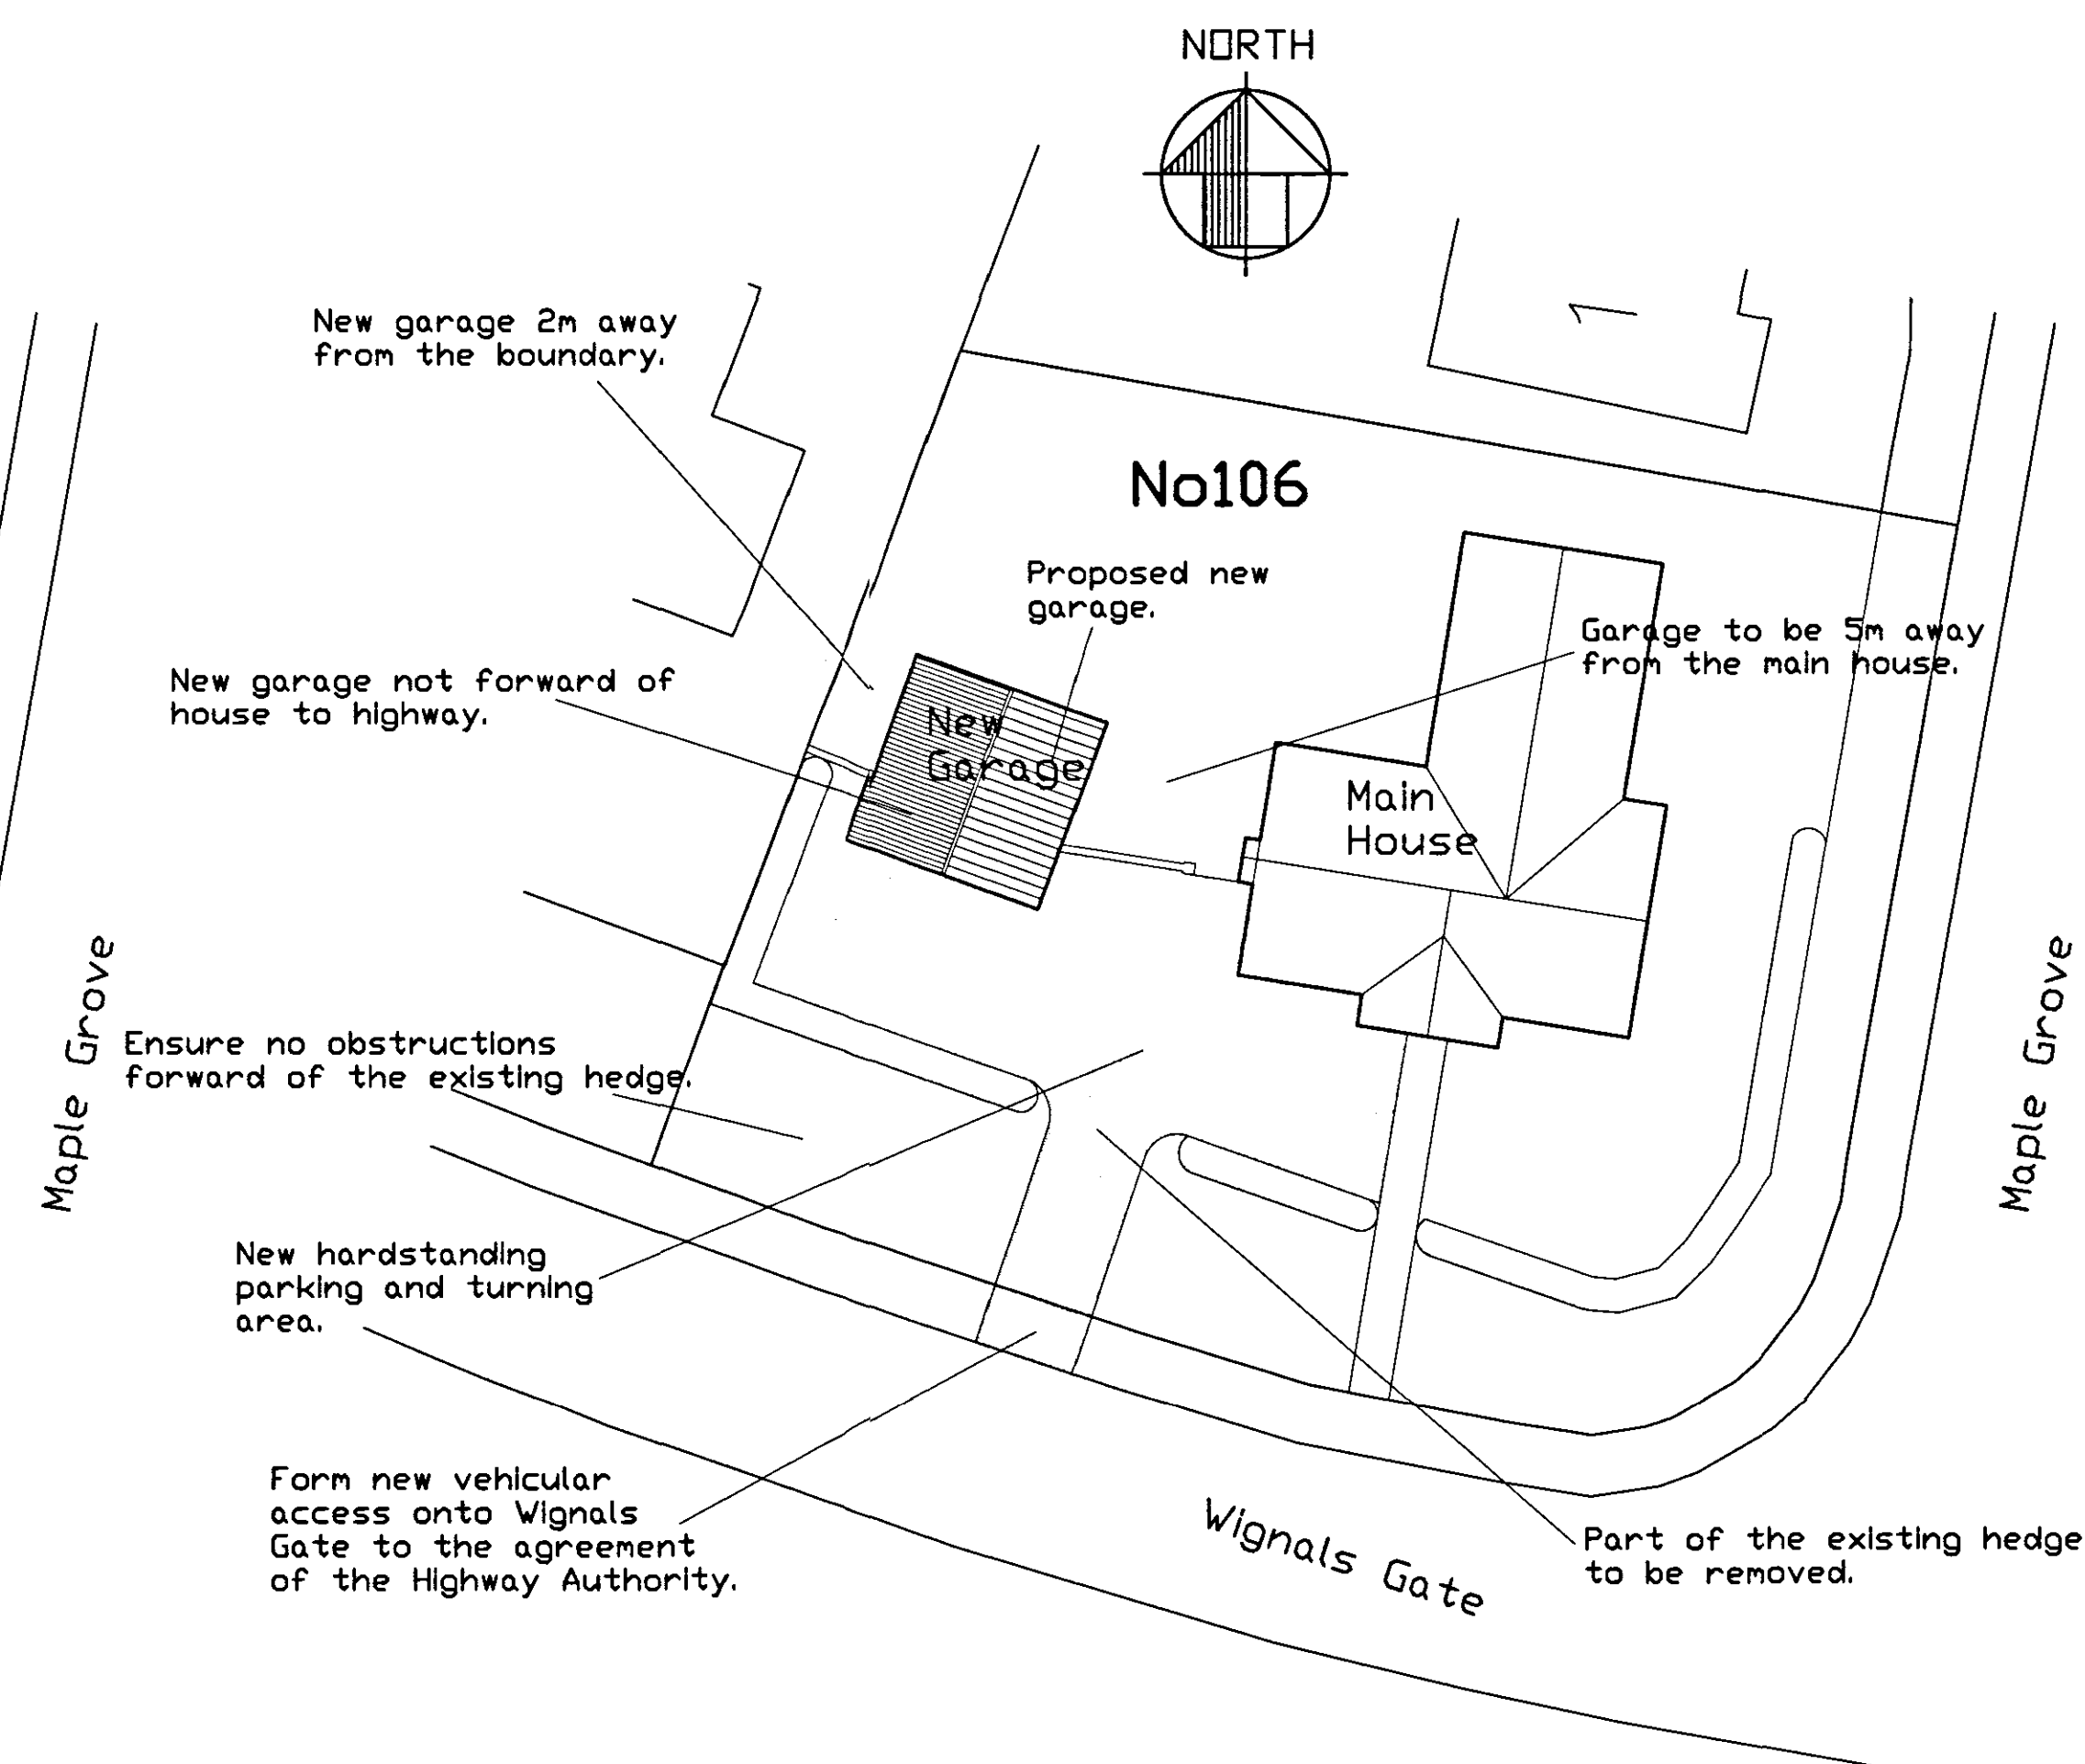

PROPOSED SITE PLAN 1:200.

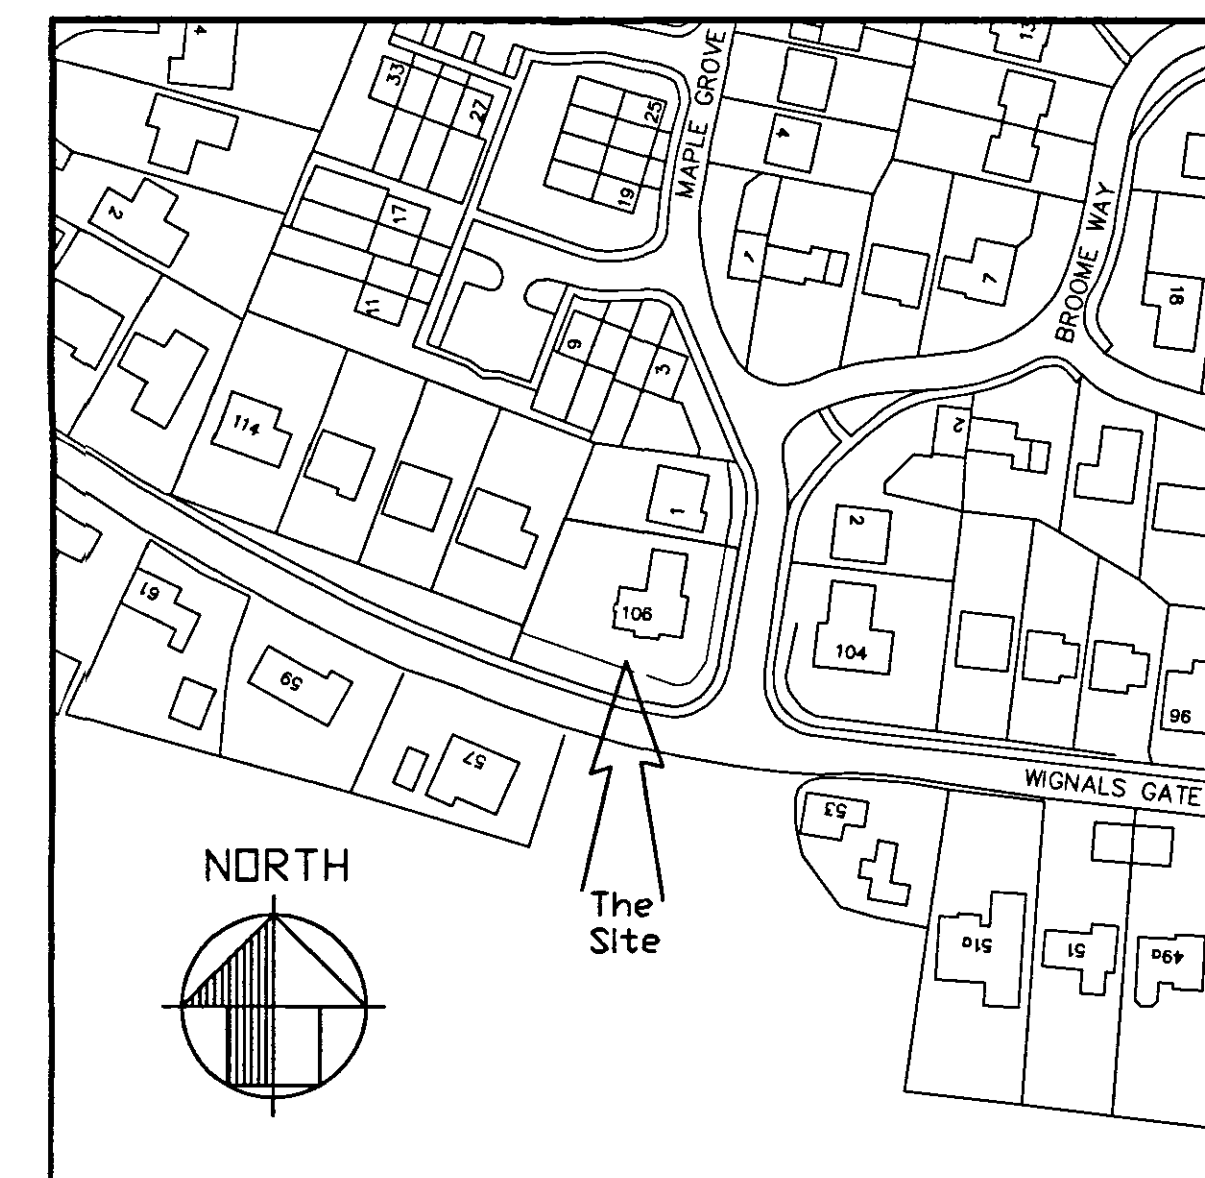

LOCATION MAP 1:1250.

Matt Sturgeon B.Sc.
BUILDING CONSULTANT

MONKEY PUZZLE • NURSERY LANE • NORTH WOOTTON
KINGS LYNN • NORFOLK • PE30 3QB • 01553 670851

PROPOSED NEW GARAGE AND HIGHWAY
ACCESS
106 WIGNALS GATE
HOLBEACH.

PROPOSED :
PLANS AND ELEVATIONS.

MARCH 2008

566-01 b.

a. 30.09.08. Garage amended to permitted development.
b. 15.12.08. Orientation of garage amended.