




GARAGE ELEVATIONS 1:100.

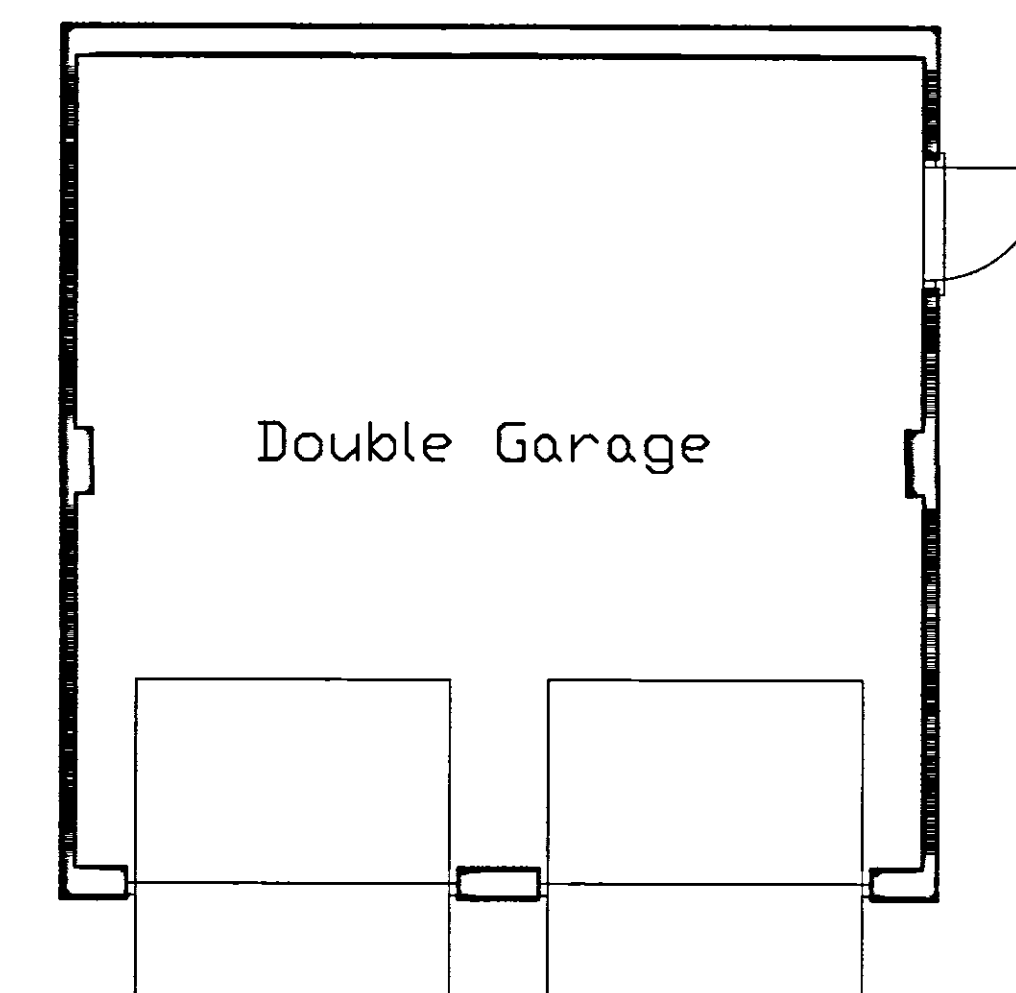


GARAGE PLAN 1:50.

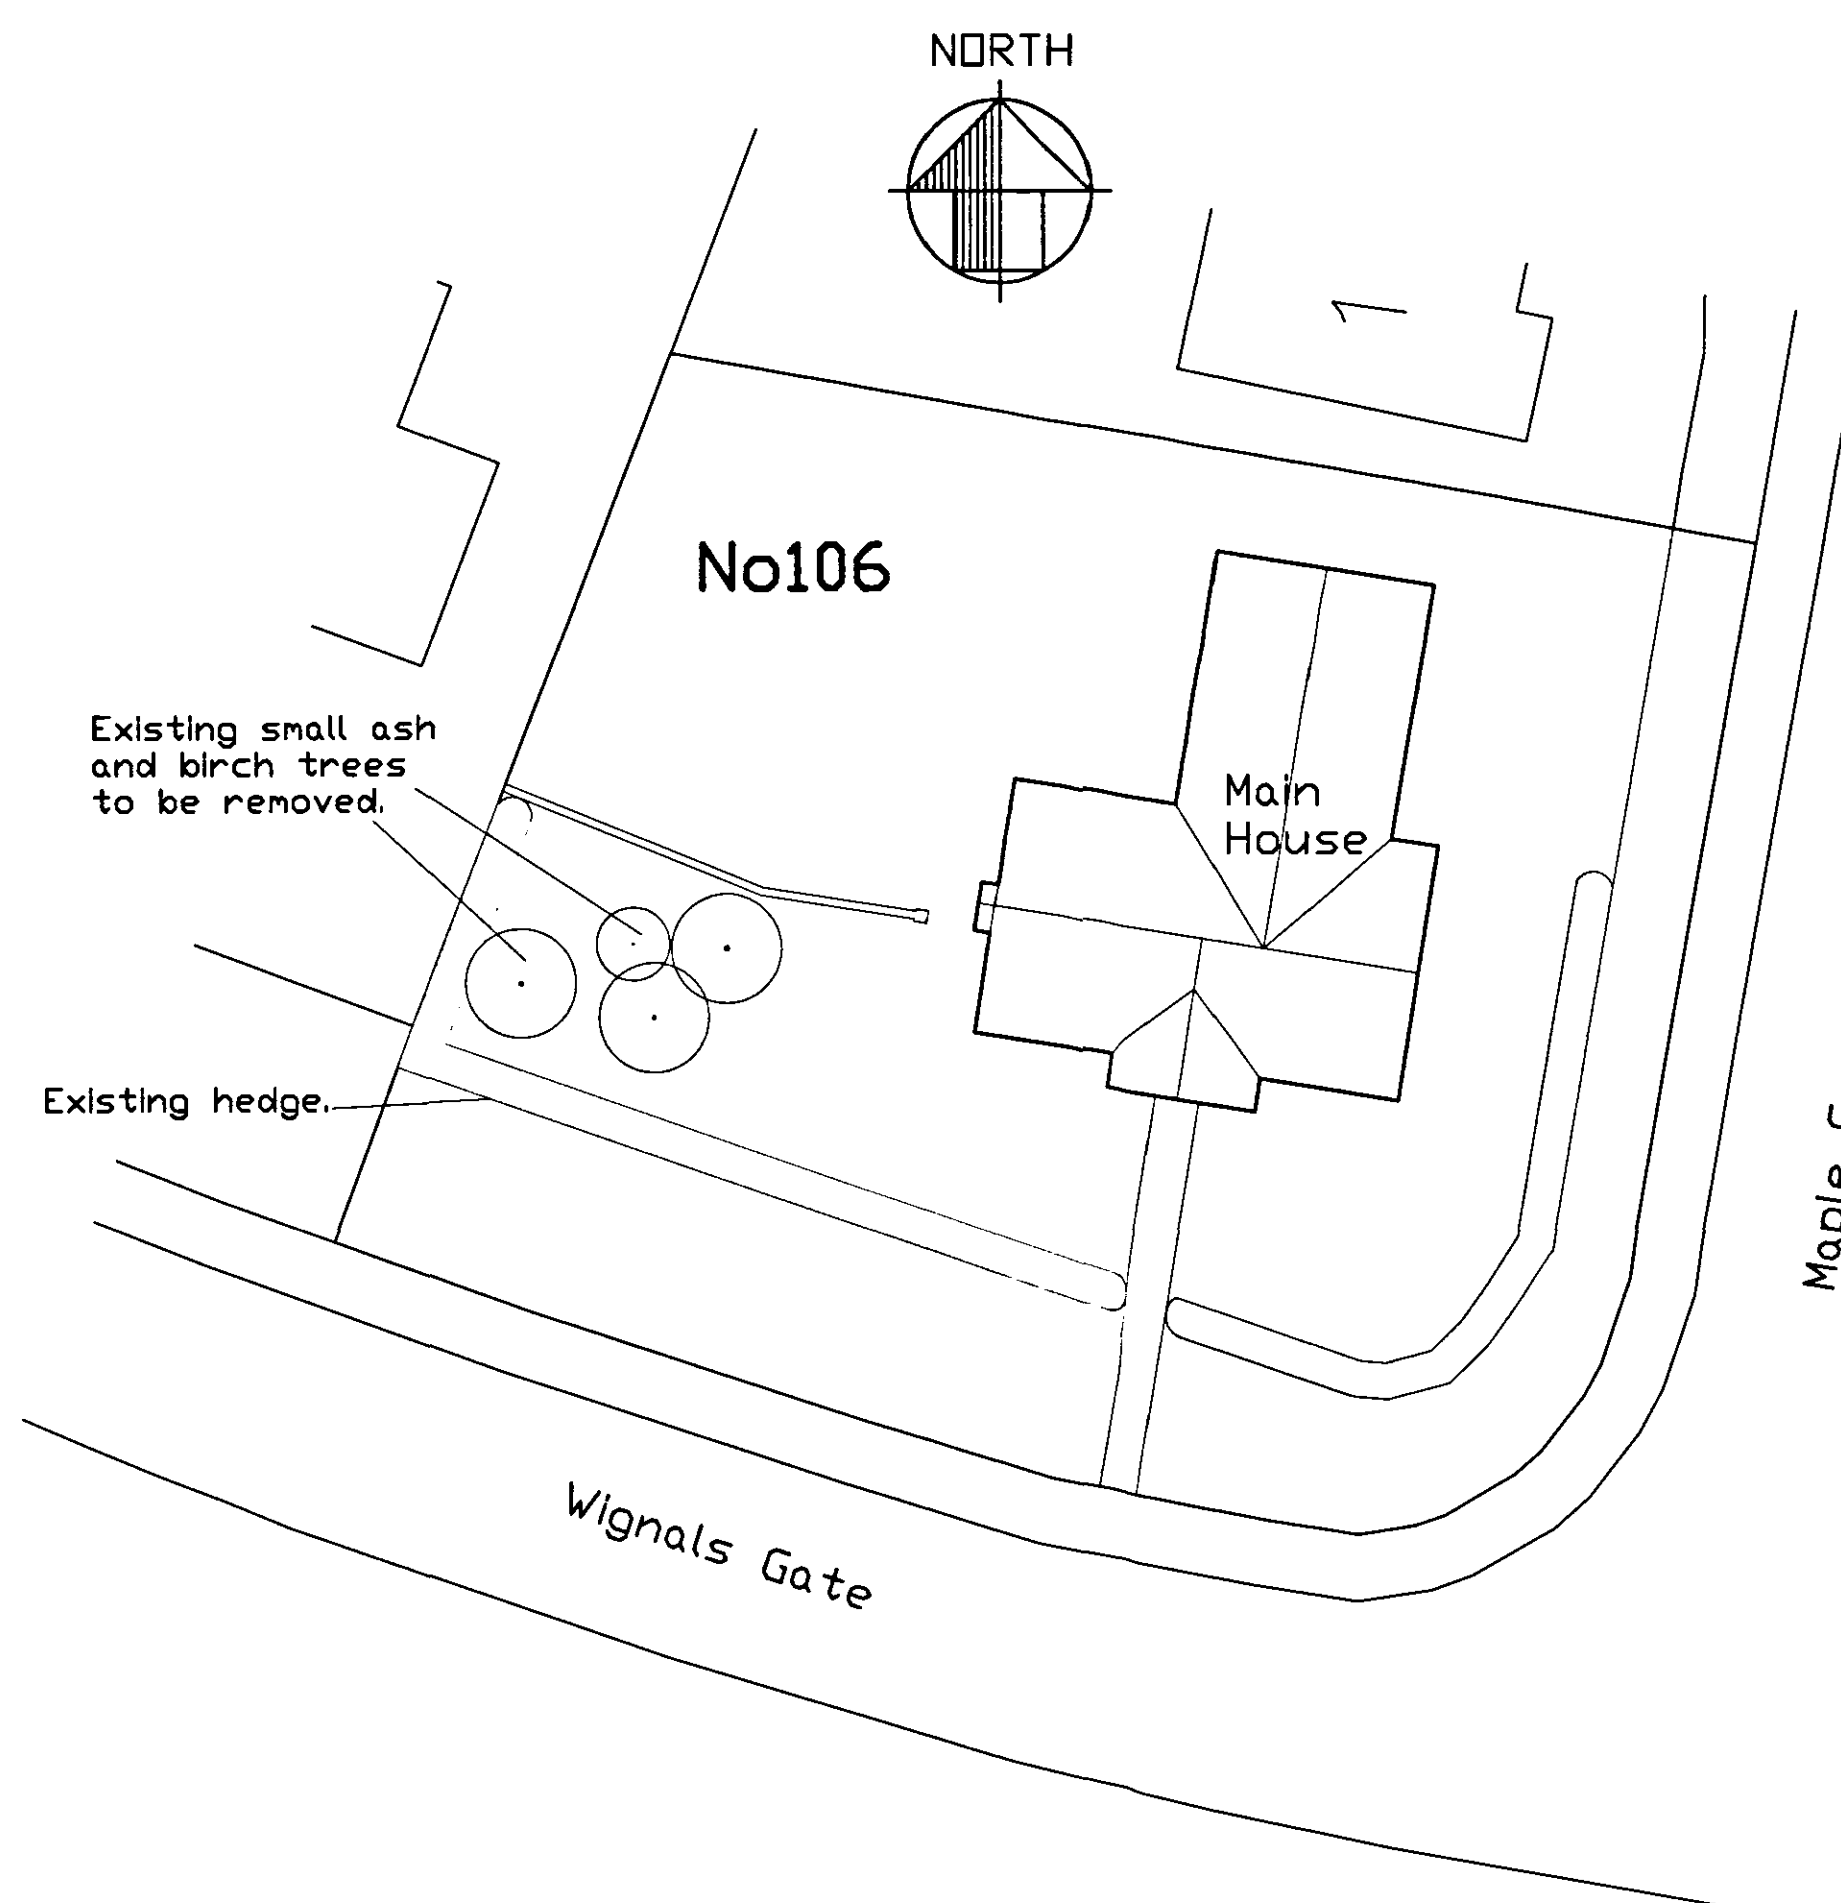

EXISTING SITE PLAN 1:200.

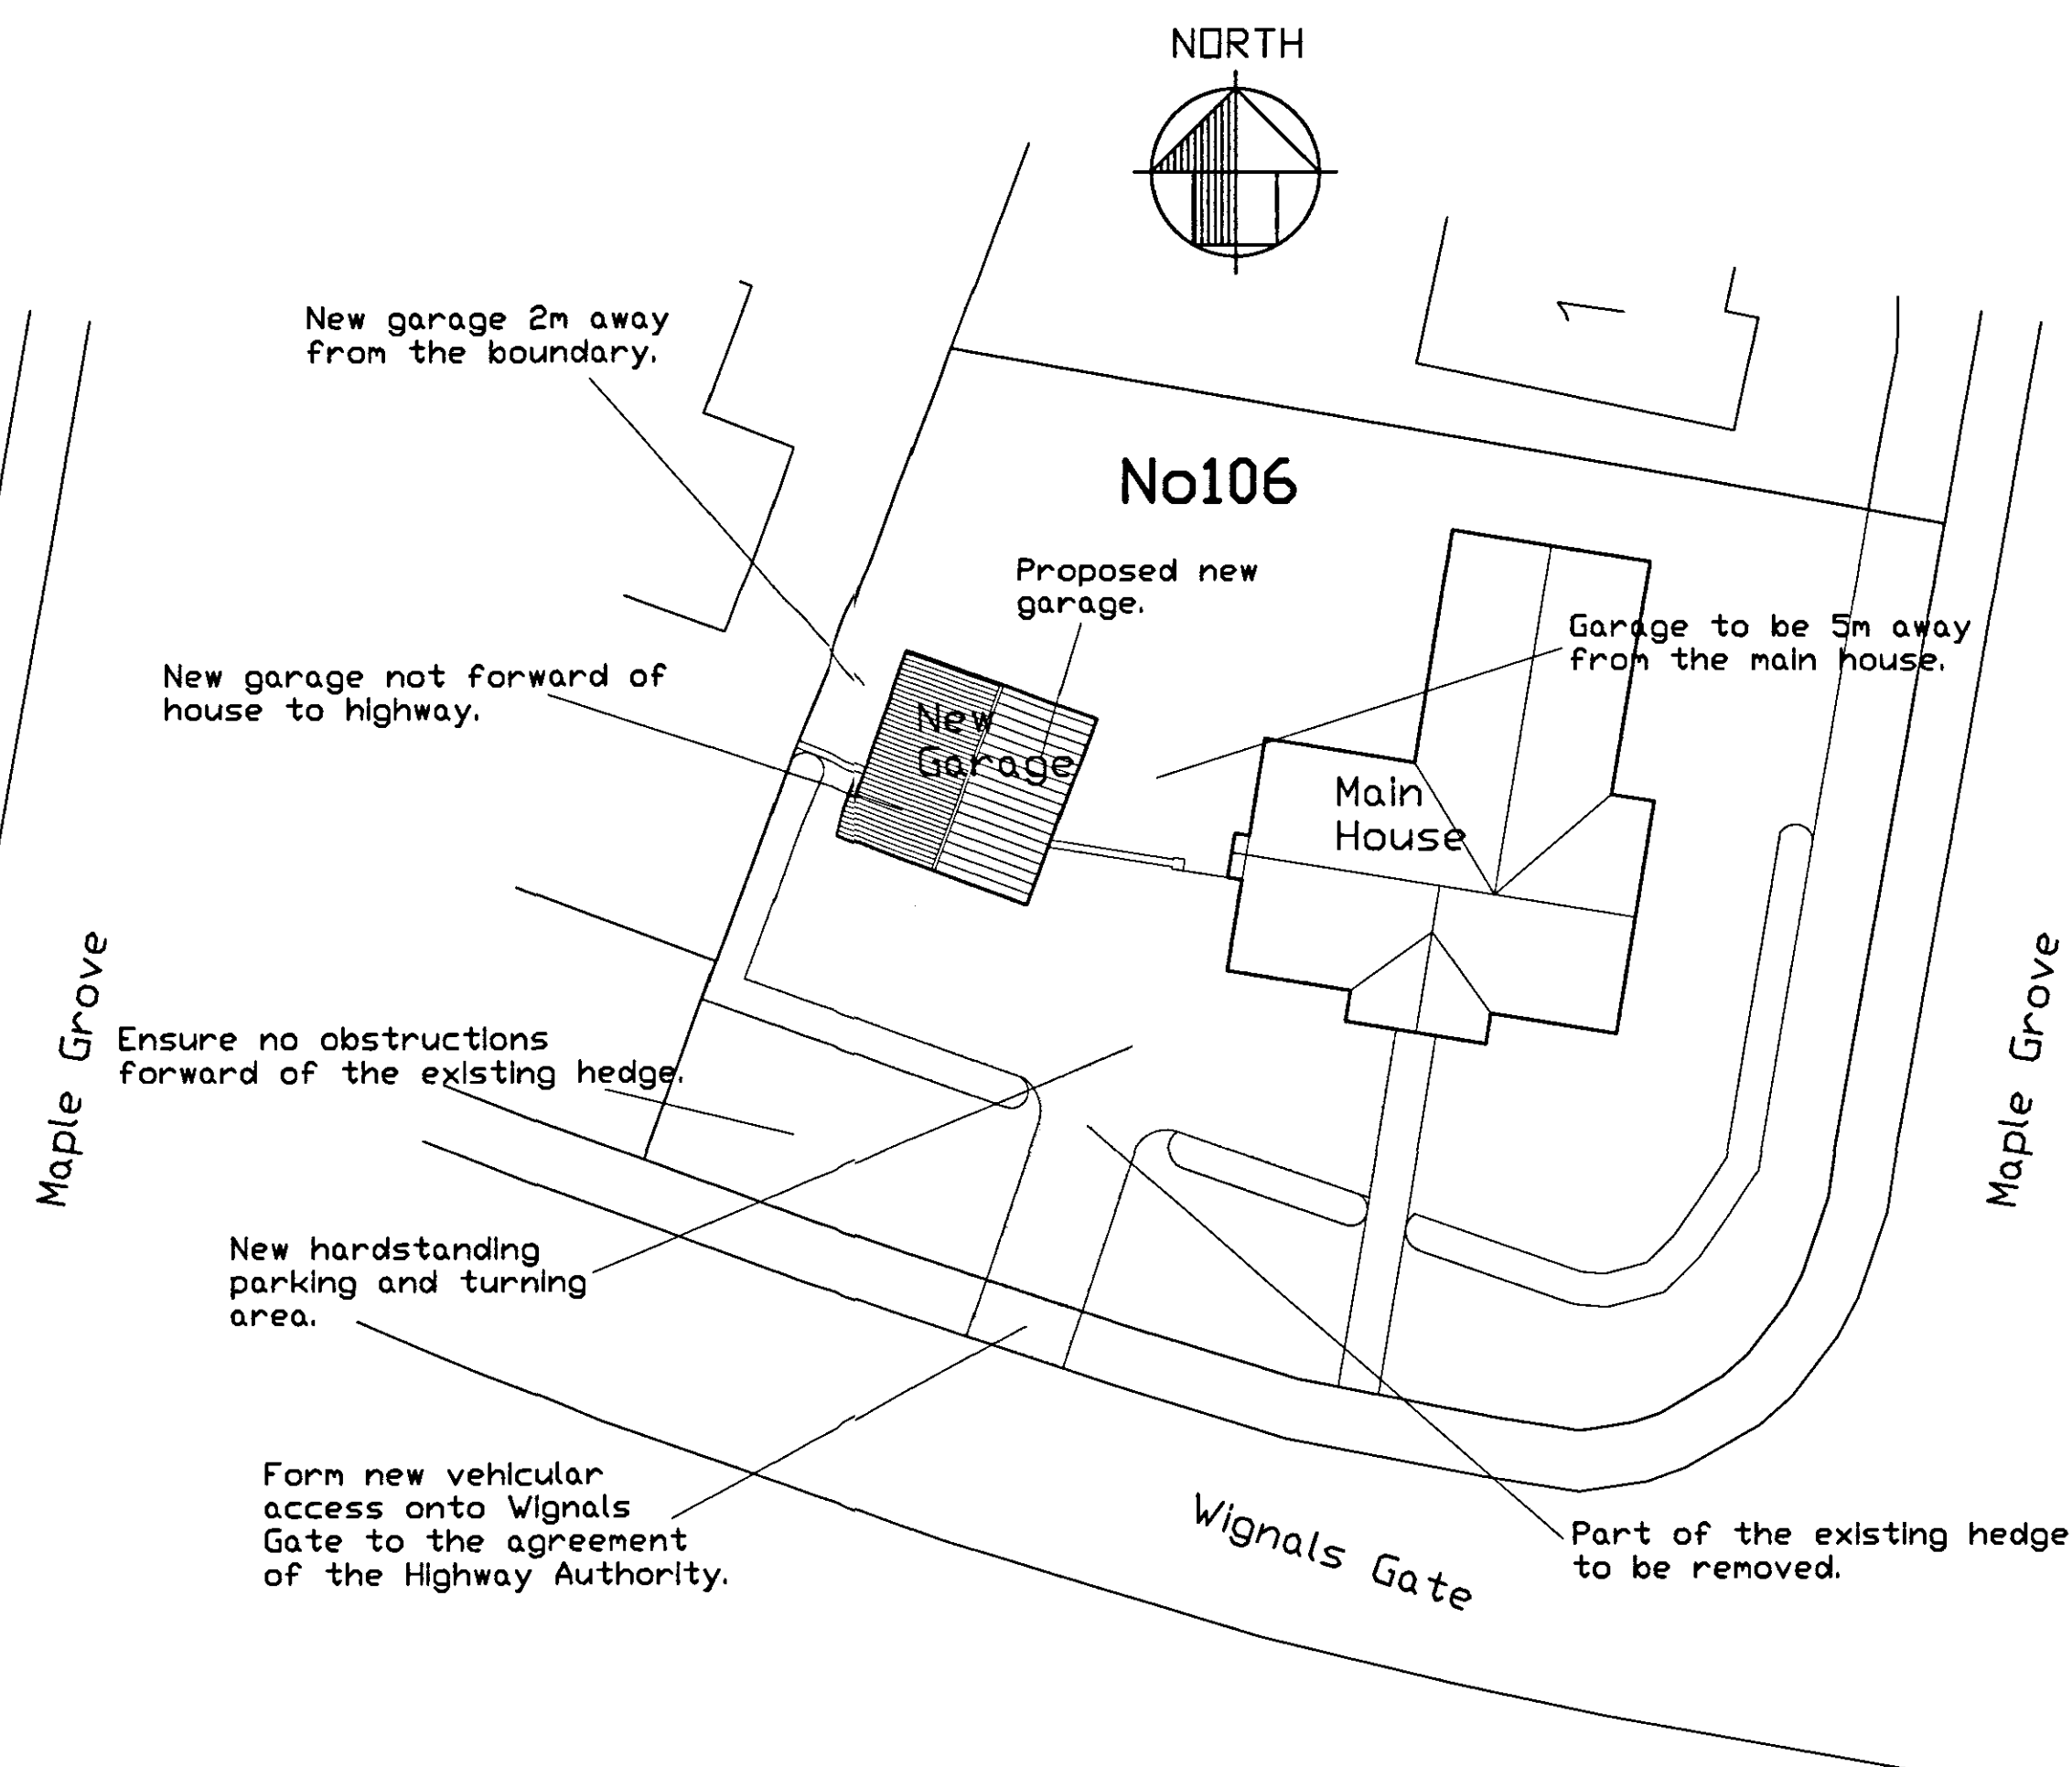

PROPOSED SITE PLAN 1:200.

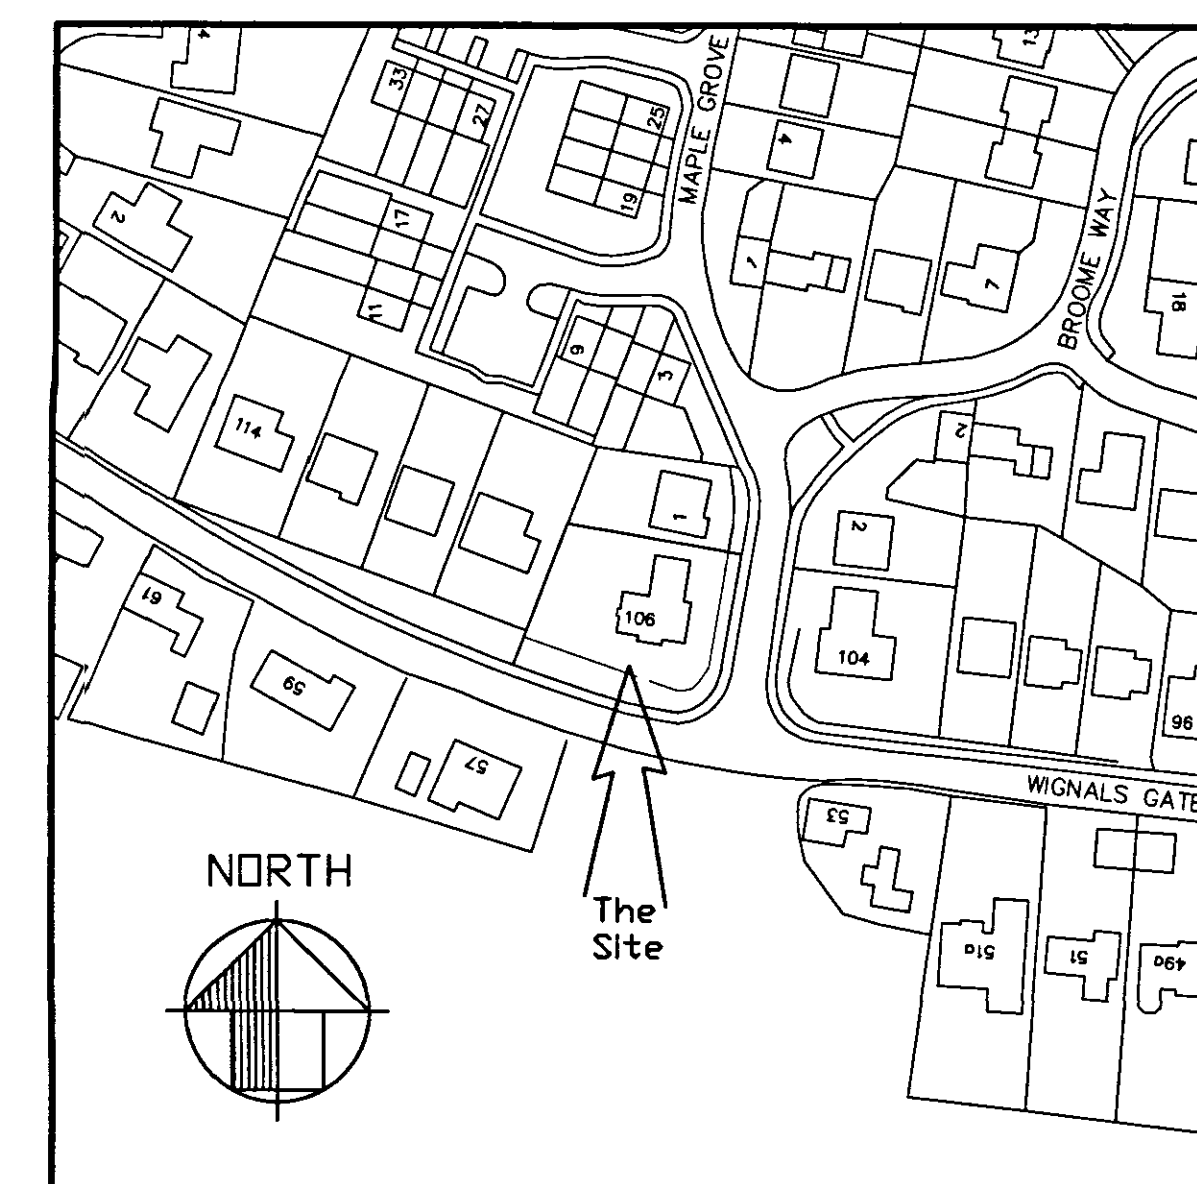

LOCATION MAP 1:1250.

Matt Sturgeon B.Sc.
BUILDING CONSULTANT

MONKEY PUZZLE * NURSERY LANE * NORTH WOOTTON
KINGS LYNN, NORFOLK, PE30 3GB, 01553 670851

PROPOSED NEW GARAGE AND HIGHWAY
ACCESS
106 WIGNALS GATE
HOLBEACH.

PROPOSED :
PLANS AND ELEVATIONS.

MARCH 2008

566-01 b.

a. 30.09.08. Garage amended to permitted development.
b. 15.12.08. Orientation of garage amended.