




FRONT

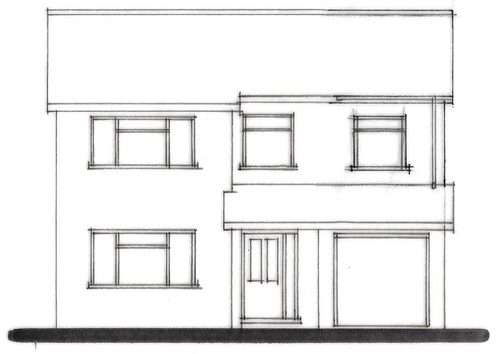


SIDE

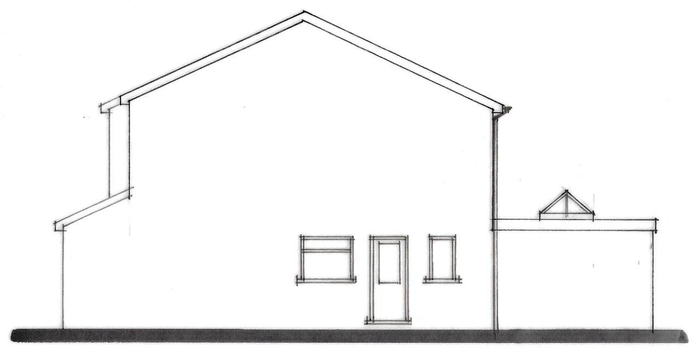


REAR

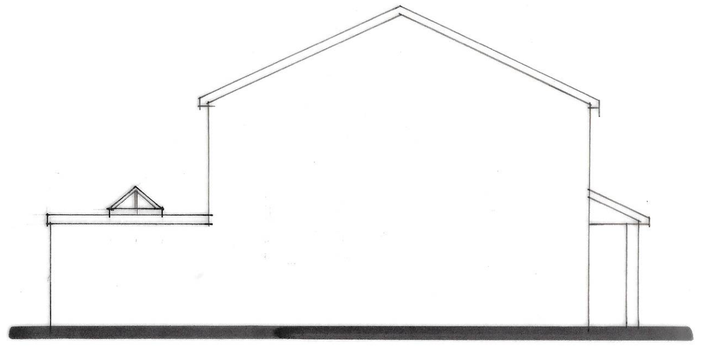

SIDE

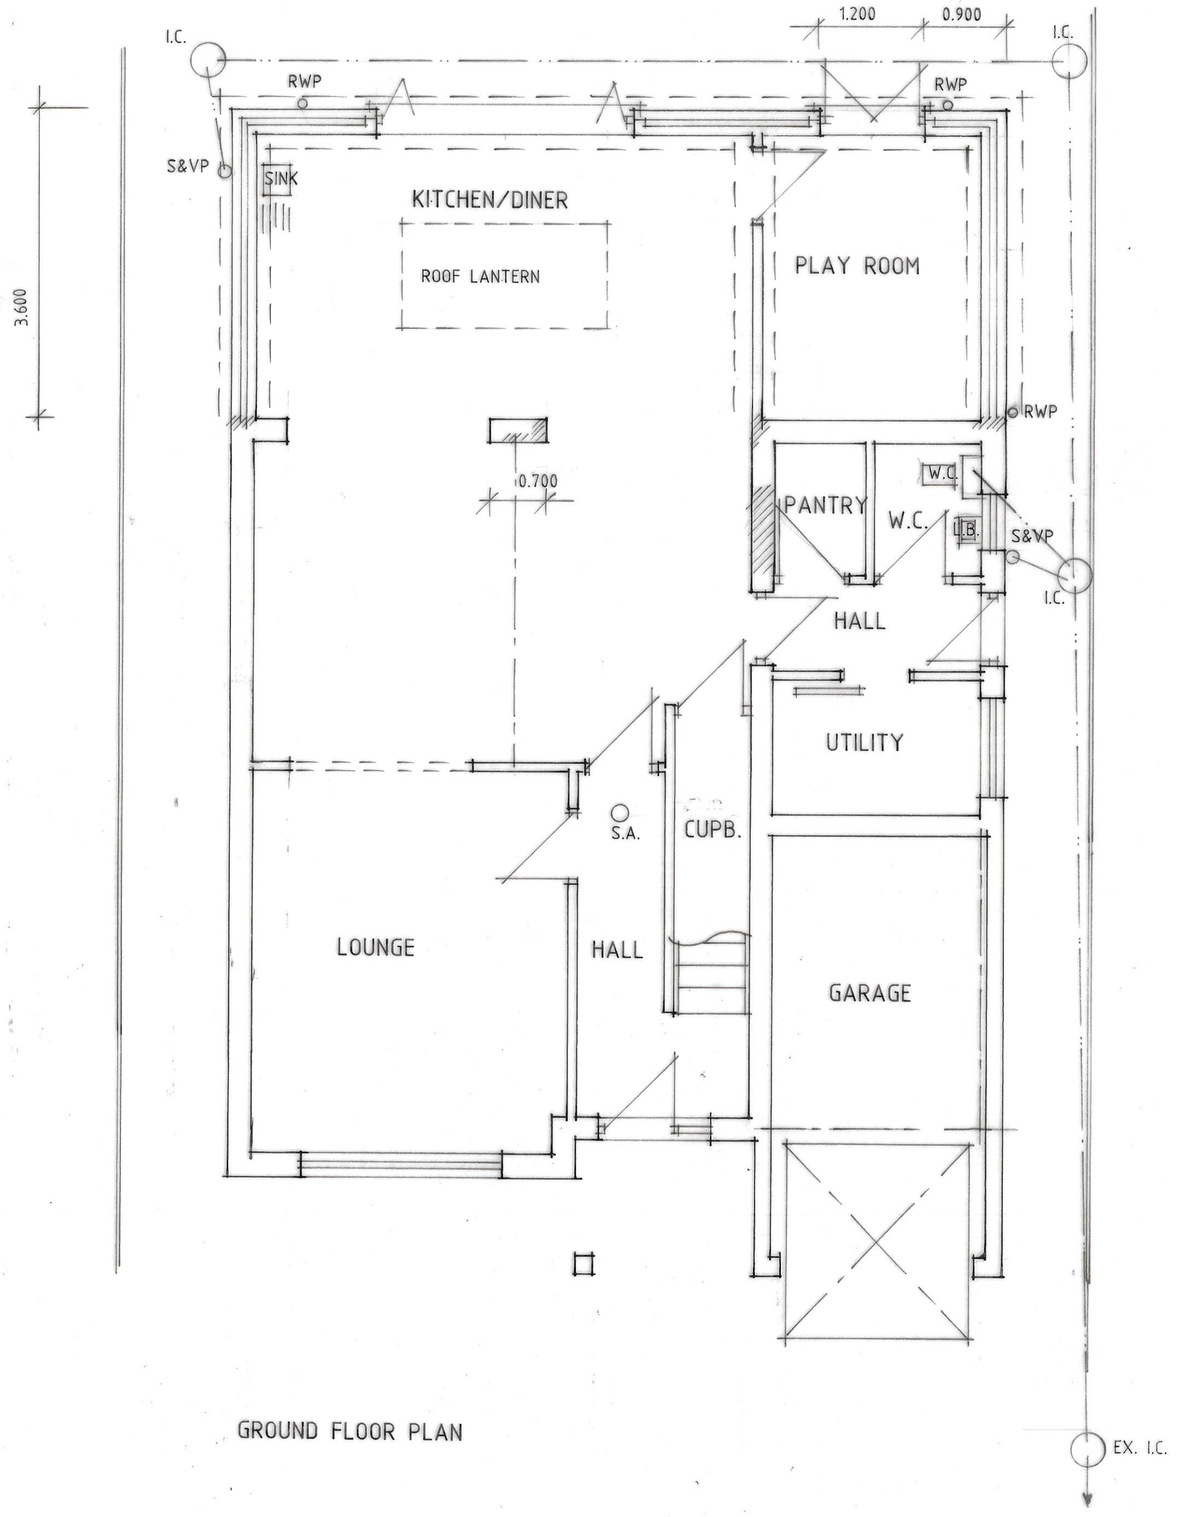

GROUND FLOOR PLAN

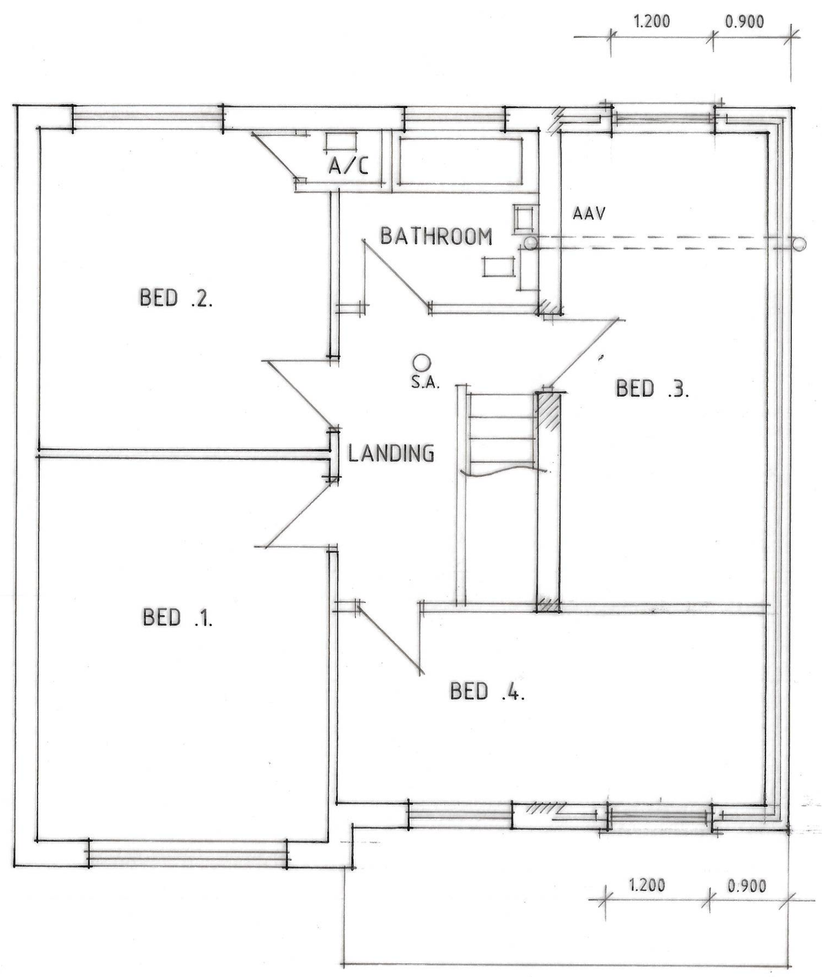

FIRST FLOOR PLAN

B - INF. ADDED - 8.11.21
A - ALTS - 4.10.21

Status DESIGN
CONSULTANTS IN ARCHITECTURE & PLANNING

PROPOSED EXTENSION AT
10 NETHERFIELDS, HOLBEACH
FOR

MR. & MRS. A. BELL

PLAN AS PROPOSED

1:50 1:100	SD21-032/2
SEPT-21	B.GILHAM.

2 Edinburgh Walk, Holbeach,
Spalding, Lincs. PE12 7AP
Tel: 01406 424343 Fax: 01406 490702