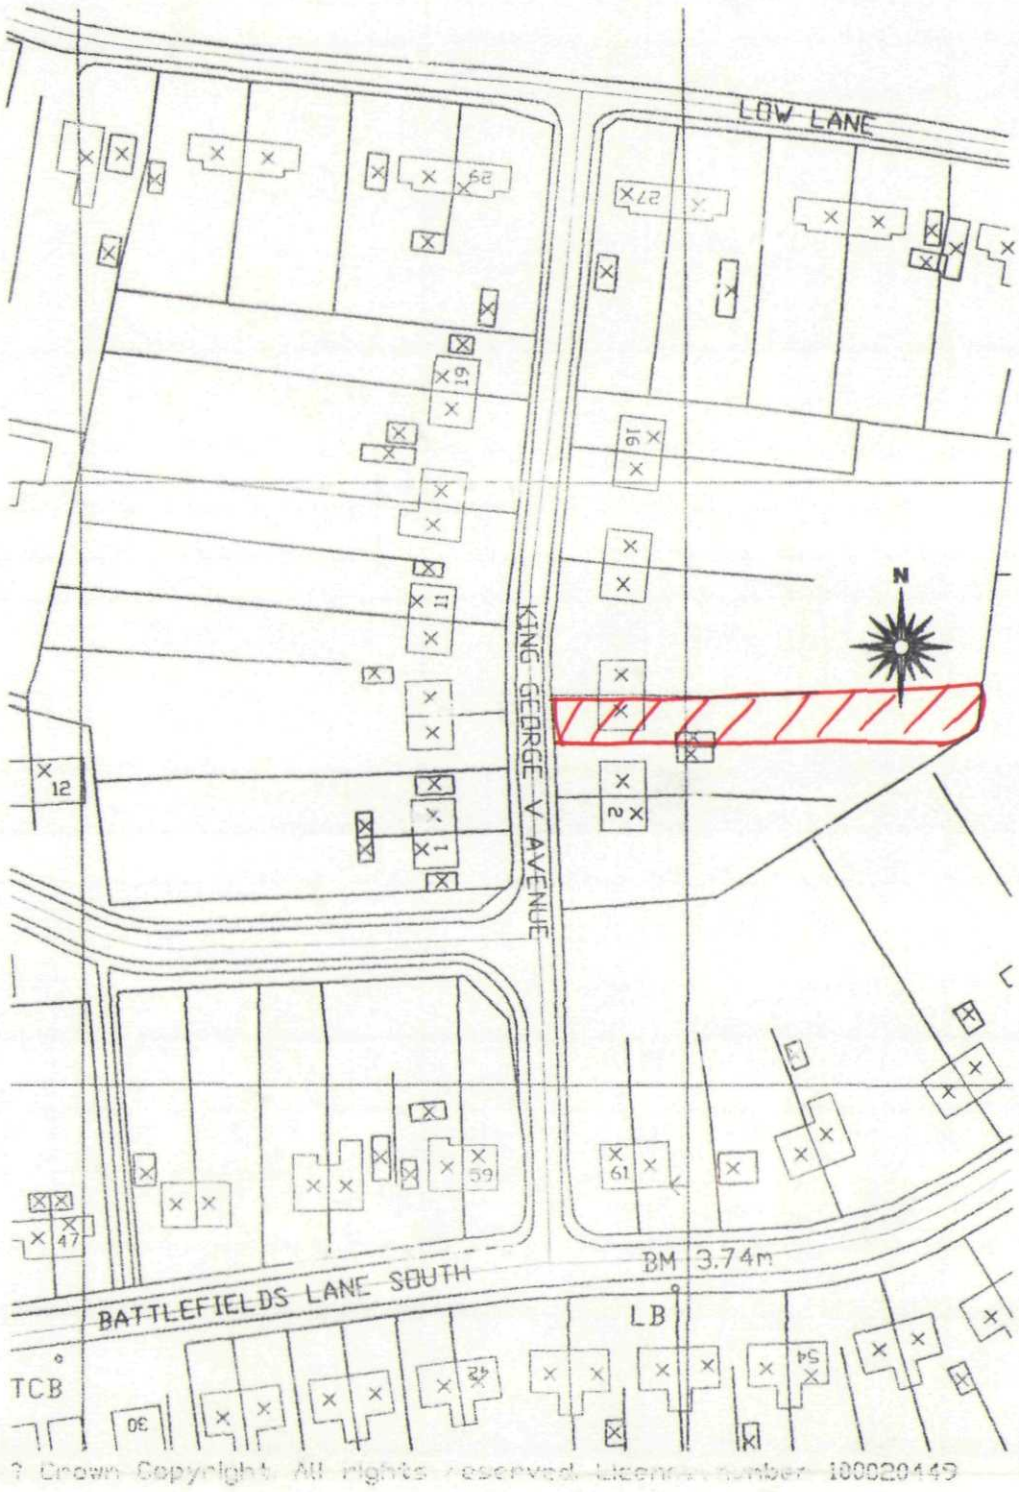

© Crown Copyright. All rights reserved. Licence number 100020449

LOCATION PLAN
Scale 1:1250

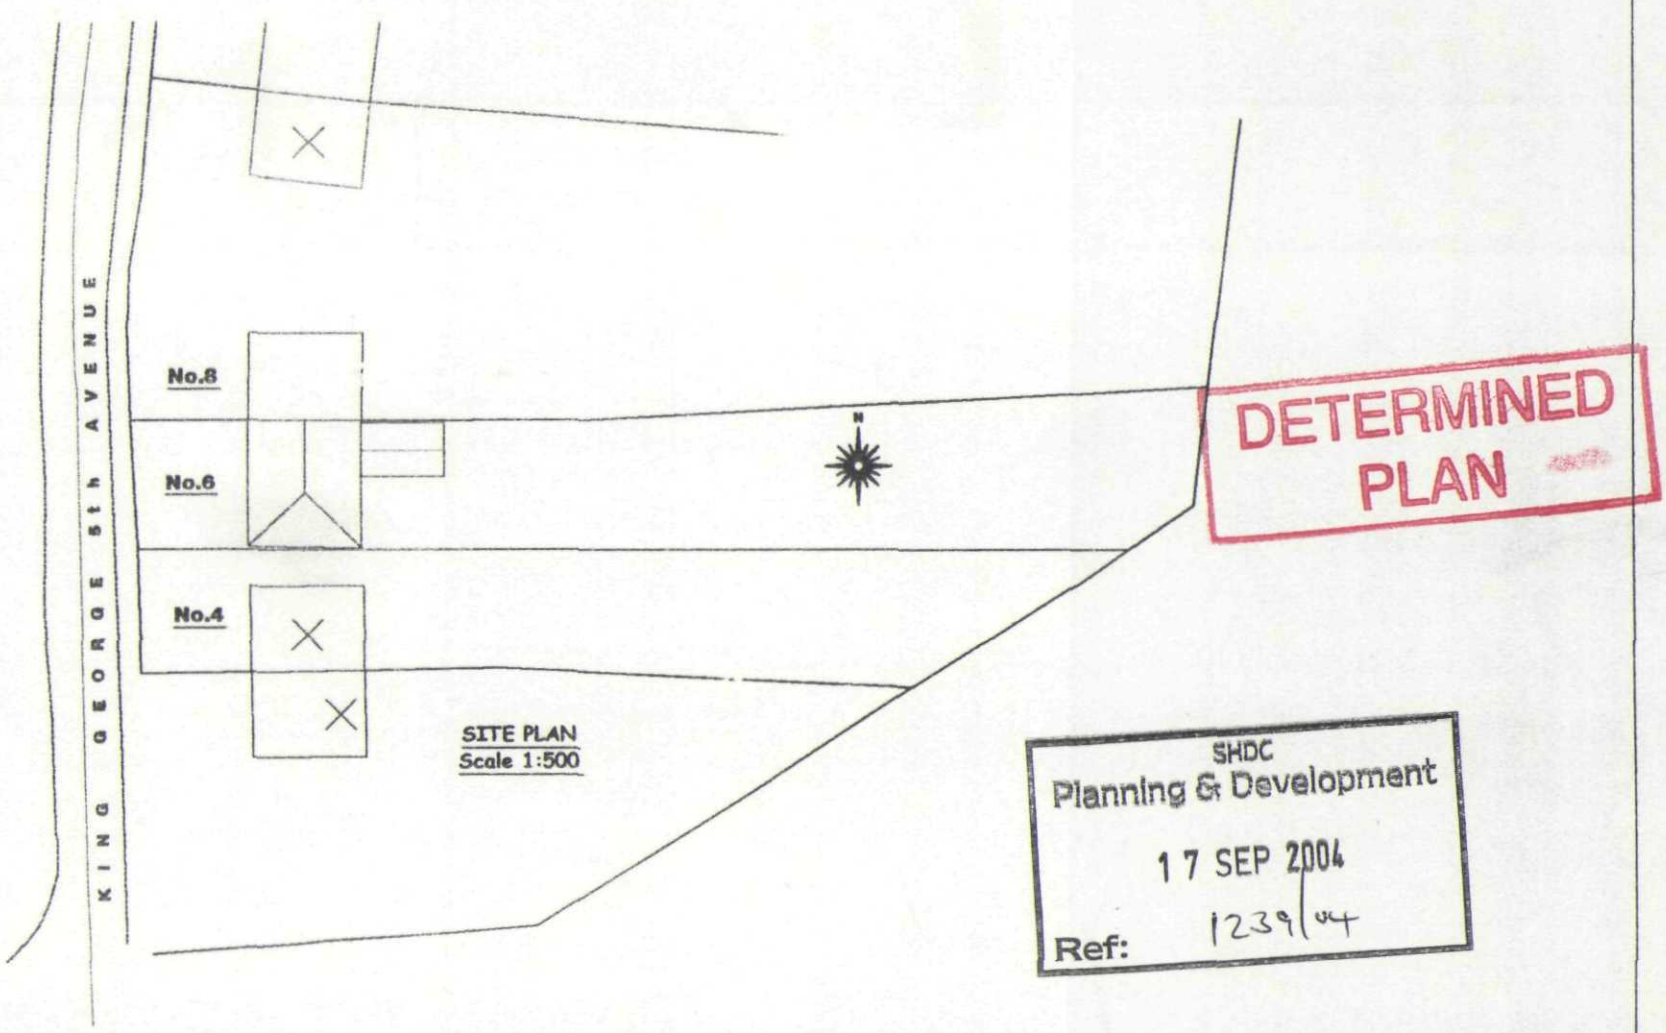

SITE PLAN
Scale 1:500

DETERMINED PLAN

SHDC
Planning & Development
17 SEP 2004
Ref: 1239/04

remway design Ltd
3, Rembrandt Way
Spalding
Lincs
PE11 3HX
Tel: 07815 112 058
Fax: 01775 768 921
e-mail: jason@remwaydesign.co.uk

Site :
Mr R Ward
No.6 King George 5th Ave
Holbeach
PE12 7PL

Client :
Proposed Ground Floor Bathroom & Utility Rear Extensions with 1st Floor Bedroom & En.Suite Side Extension

Date : sept04 | Scale : 1:500/ 1:1250

Drawing No:
rem 955 - 02