



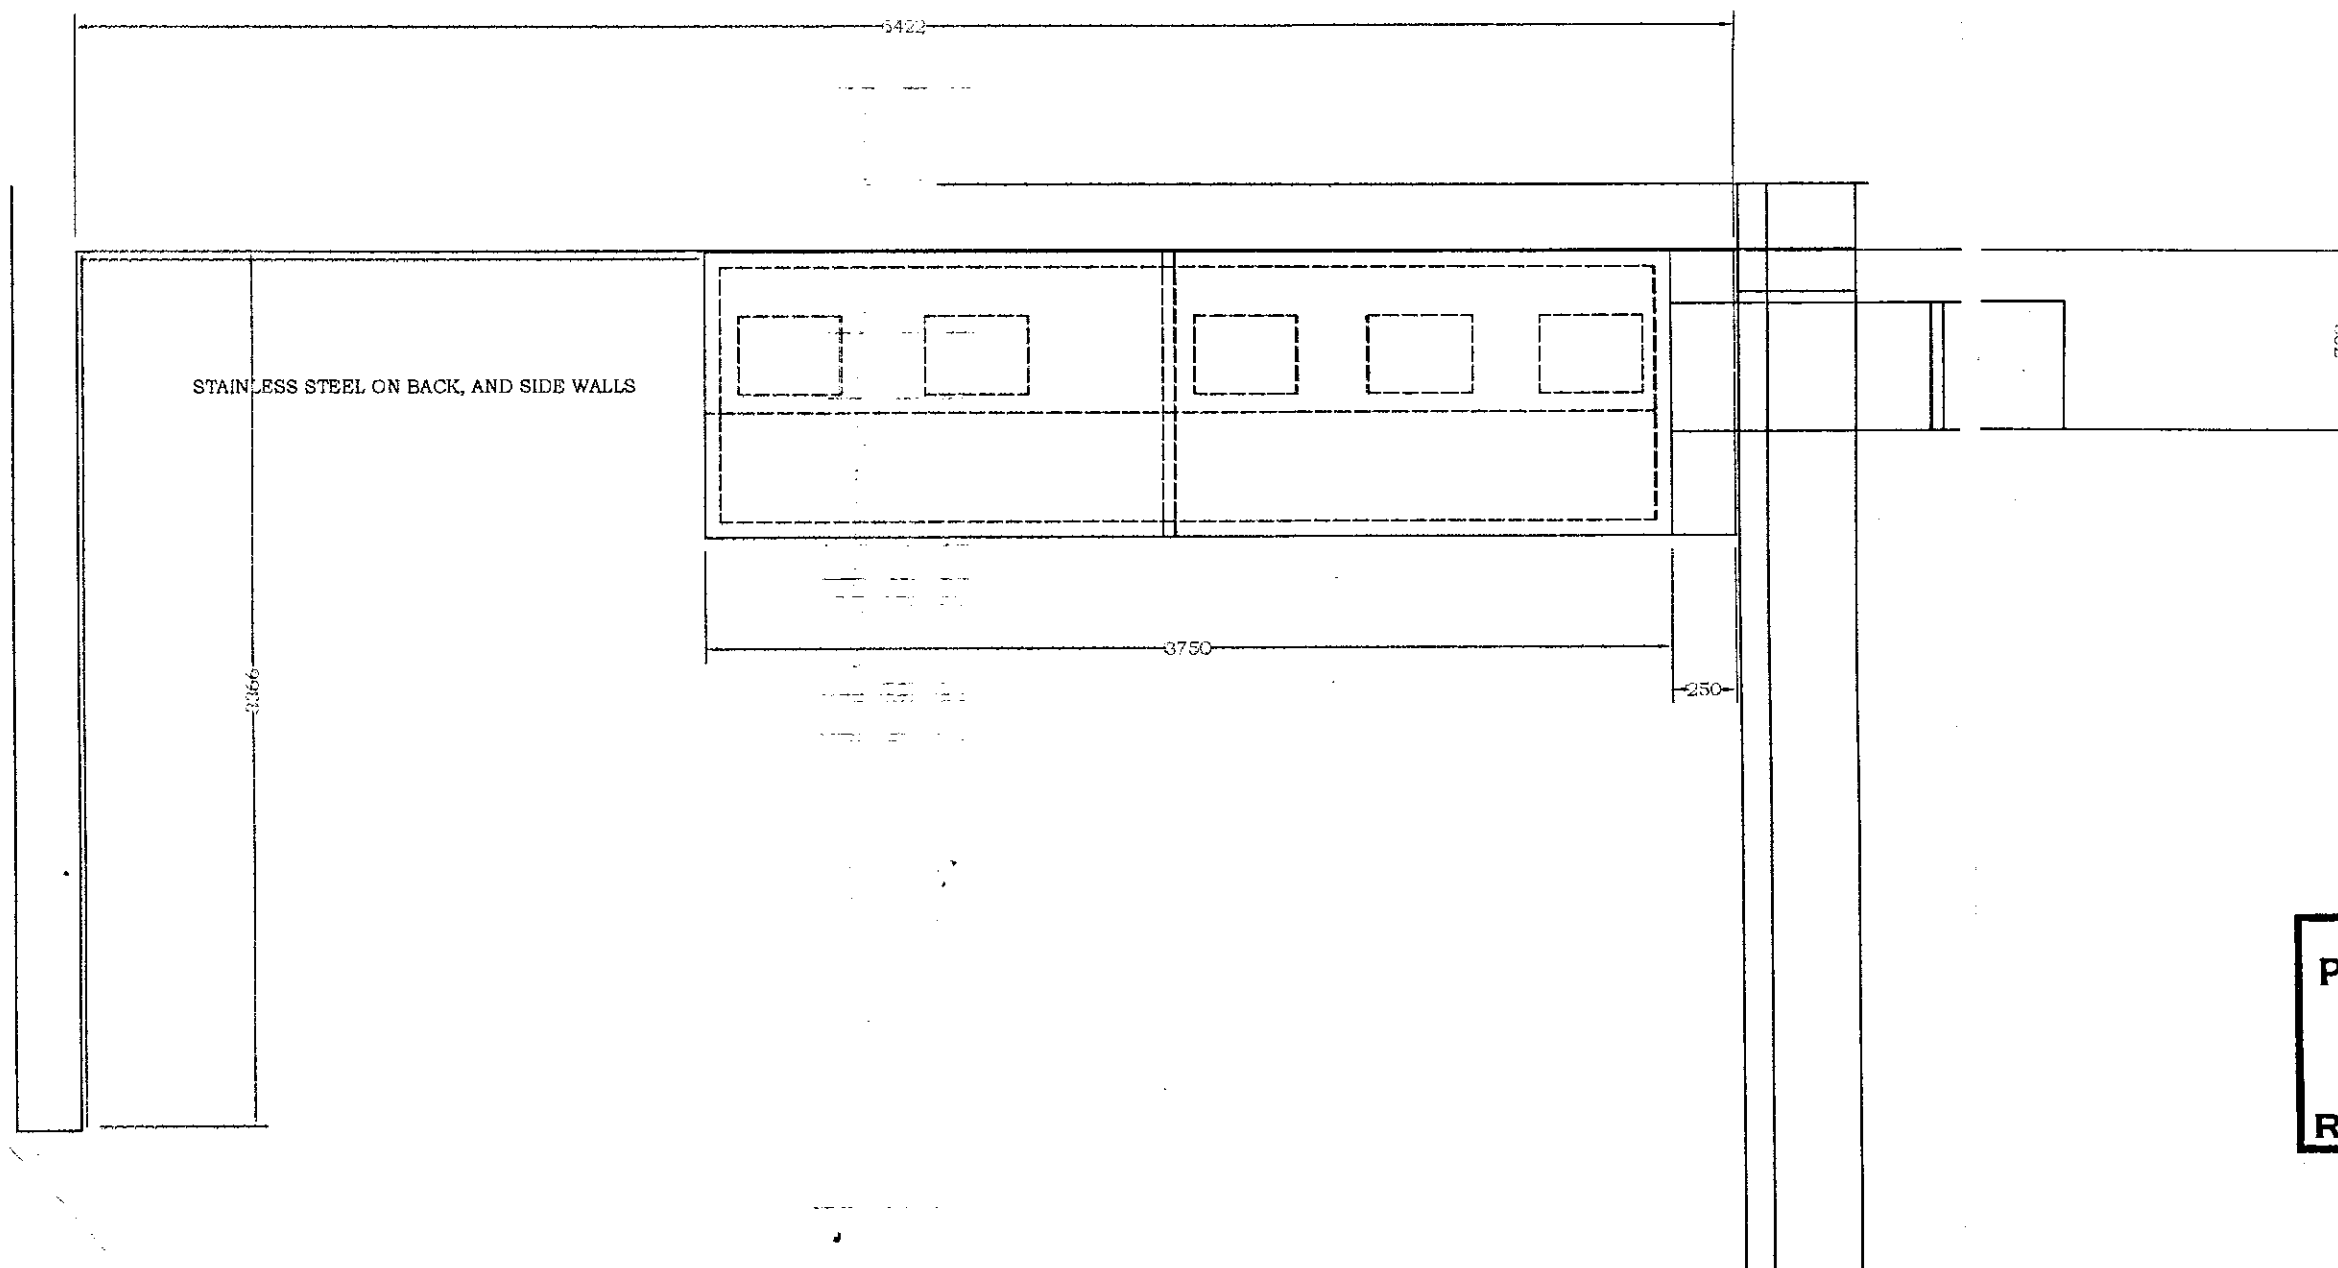

BUILDERS UP-STAND DETAILS

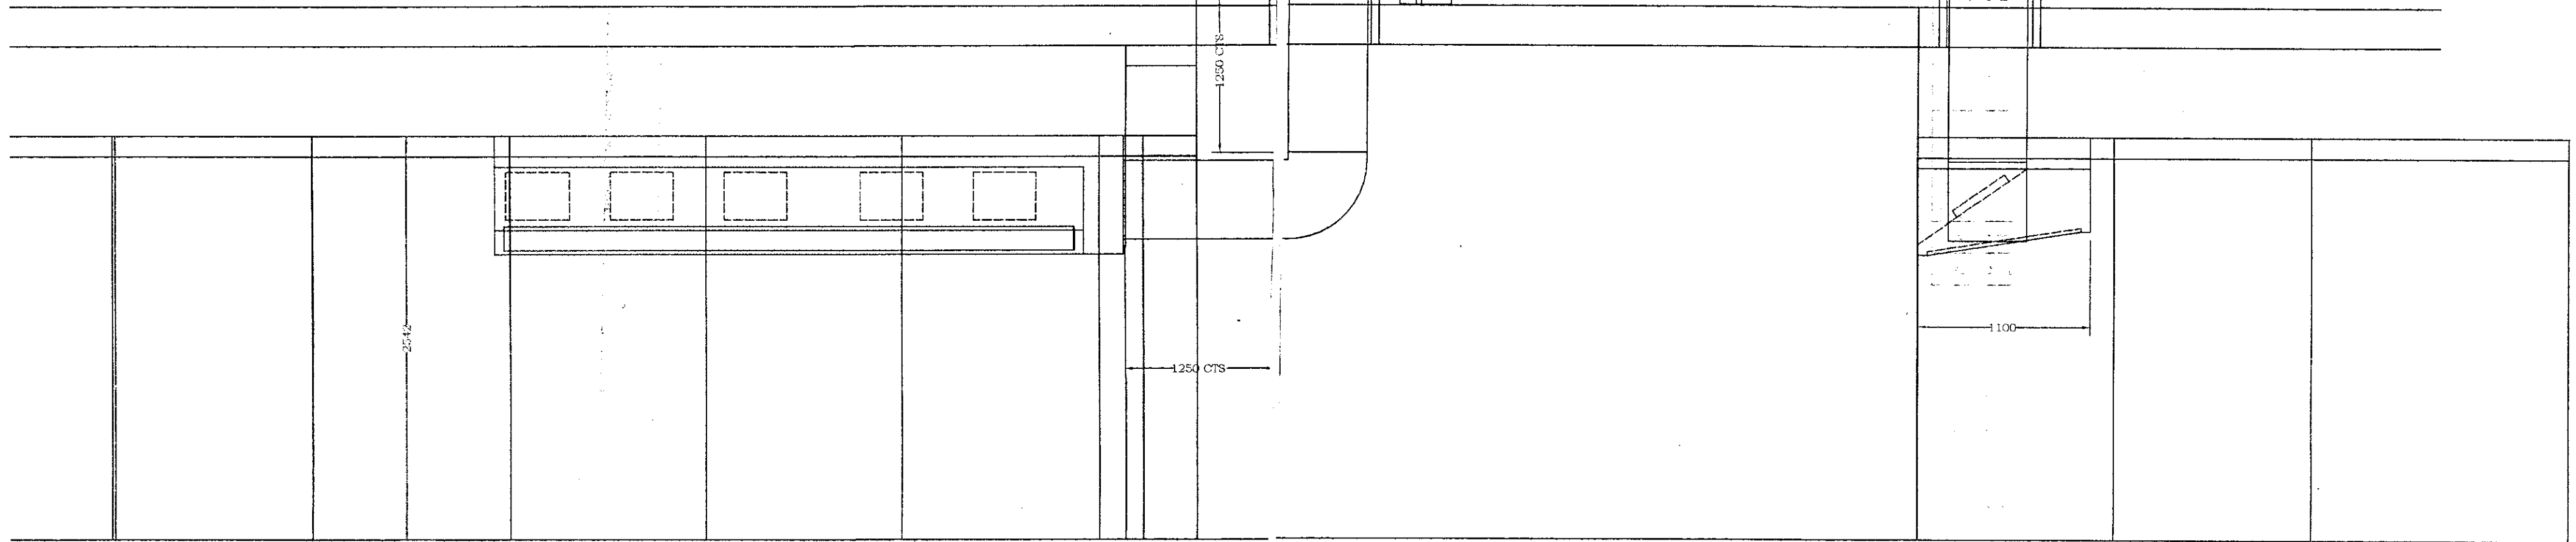

STAINLESS STEEL ON BACK, AND SIDE WALLS

SCOTT	
Heating & Ventilation Ltd.	
Unit 20, Brookside, Glatton Road, Sawtry, Huntingdon, Cambs. PE17 5SB	
T: (01487) 831735 F: (01487) 832465	
SCALE: 1:20	1/4/05
DRG. NO.: D1/	

SHDC
Planning & Development
- 9 SEP 2005
Ref: 1246/05