




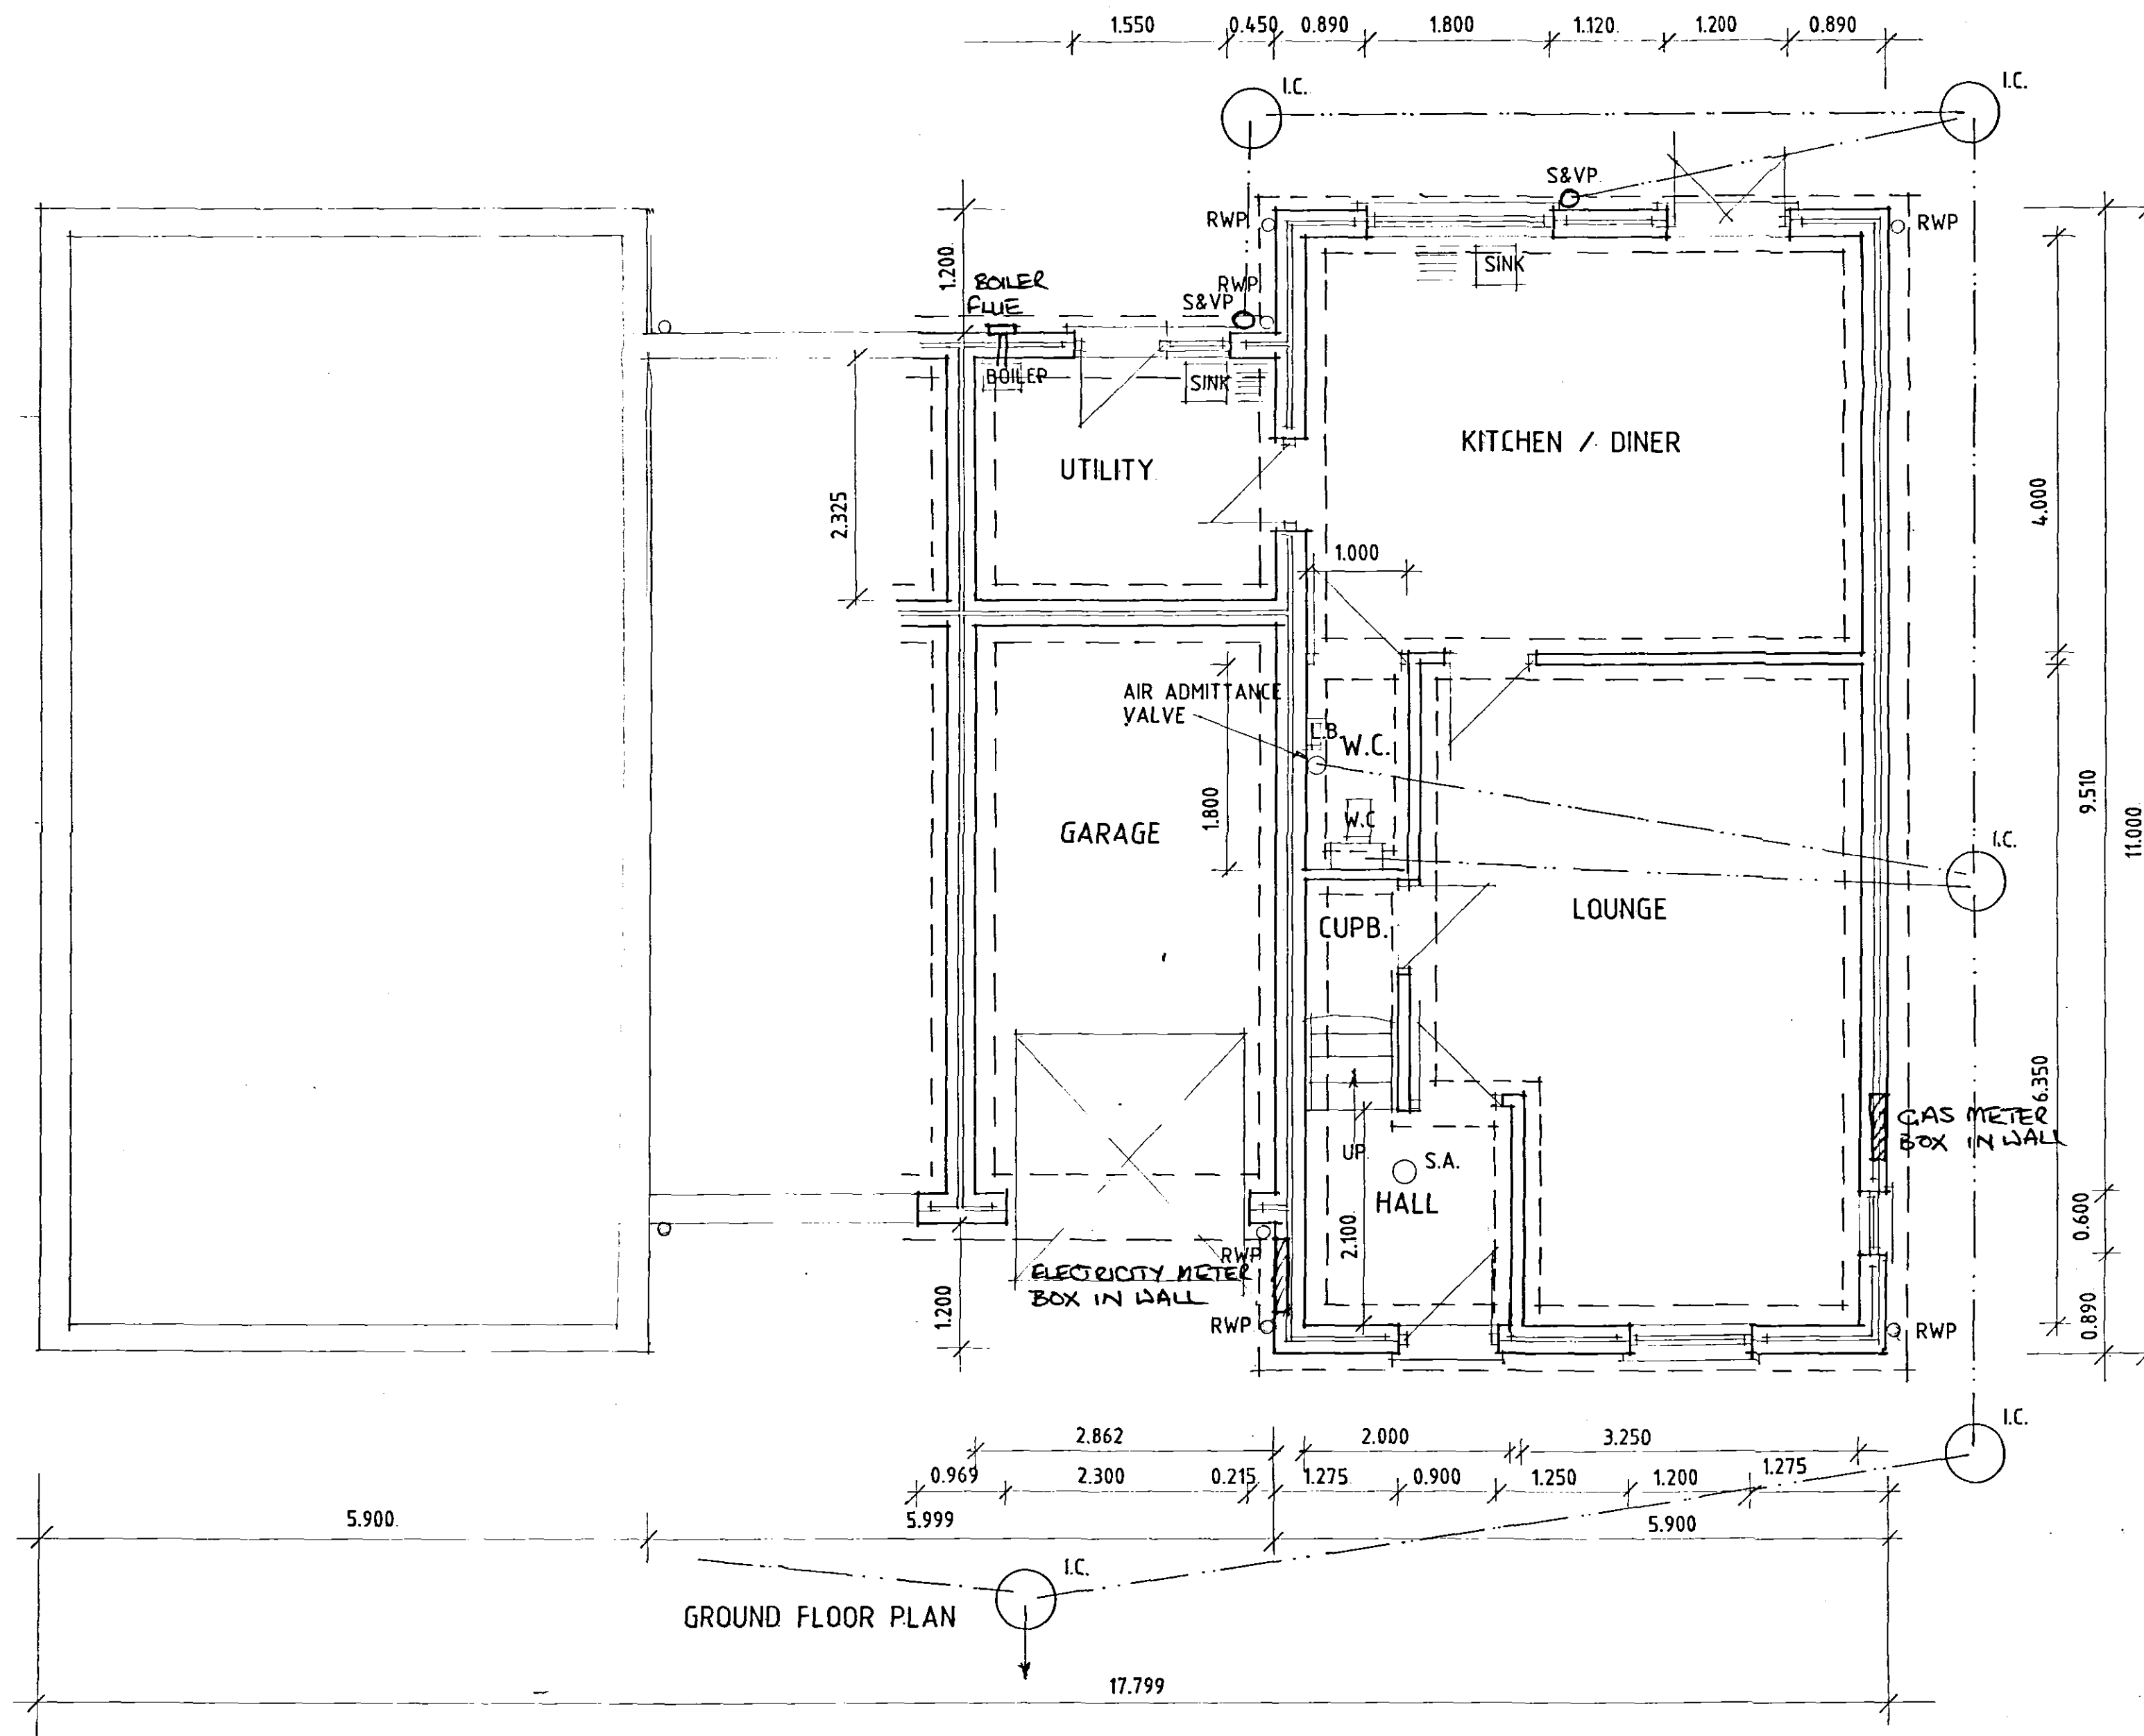

All windows in Lounge to be fully openable.
To party wall, wall ties to be Type A not butterfly type.

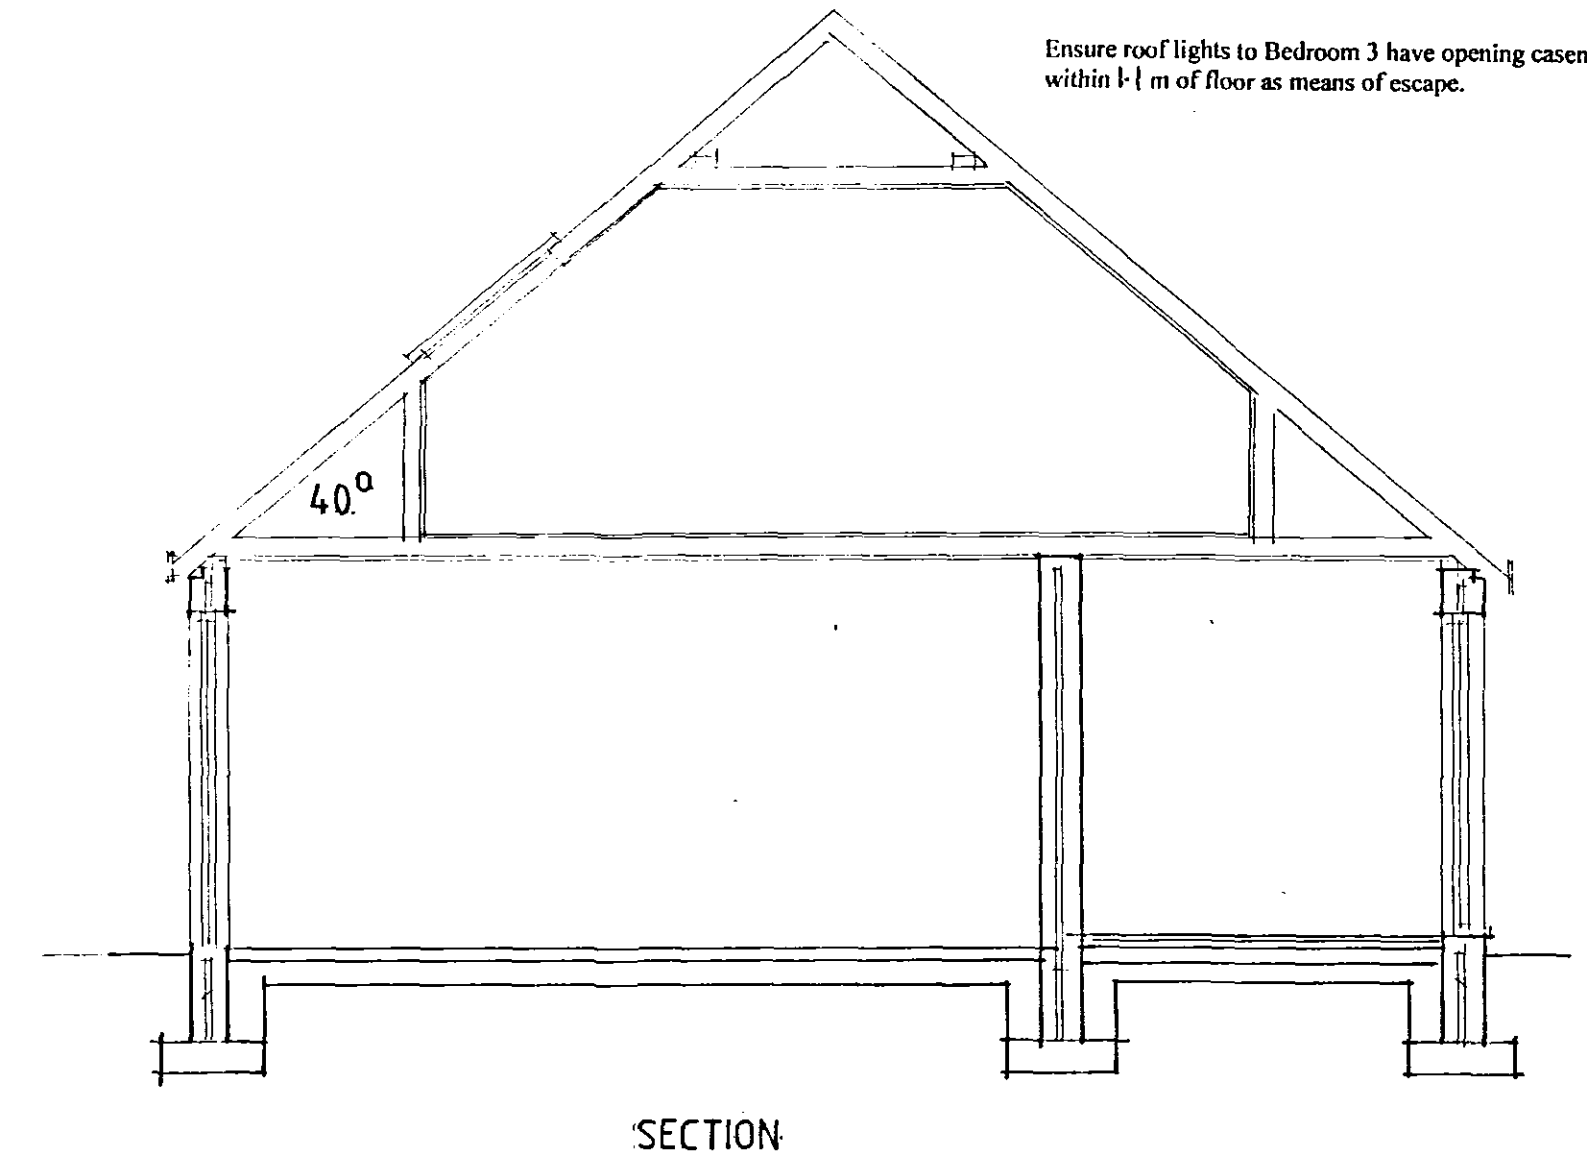

Ensure roof lights to Bedroom 3 have opening casement within 1.1m of floor as means of escape.

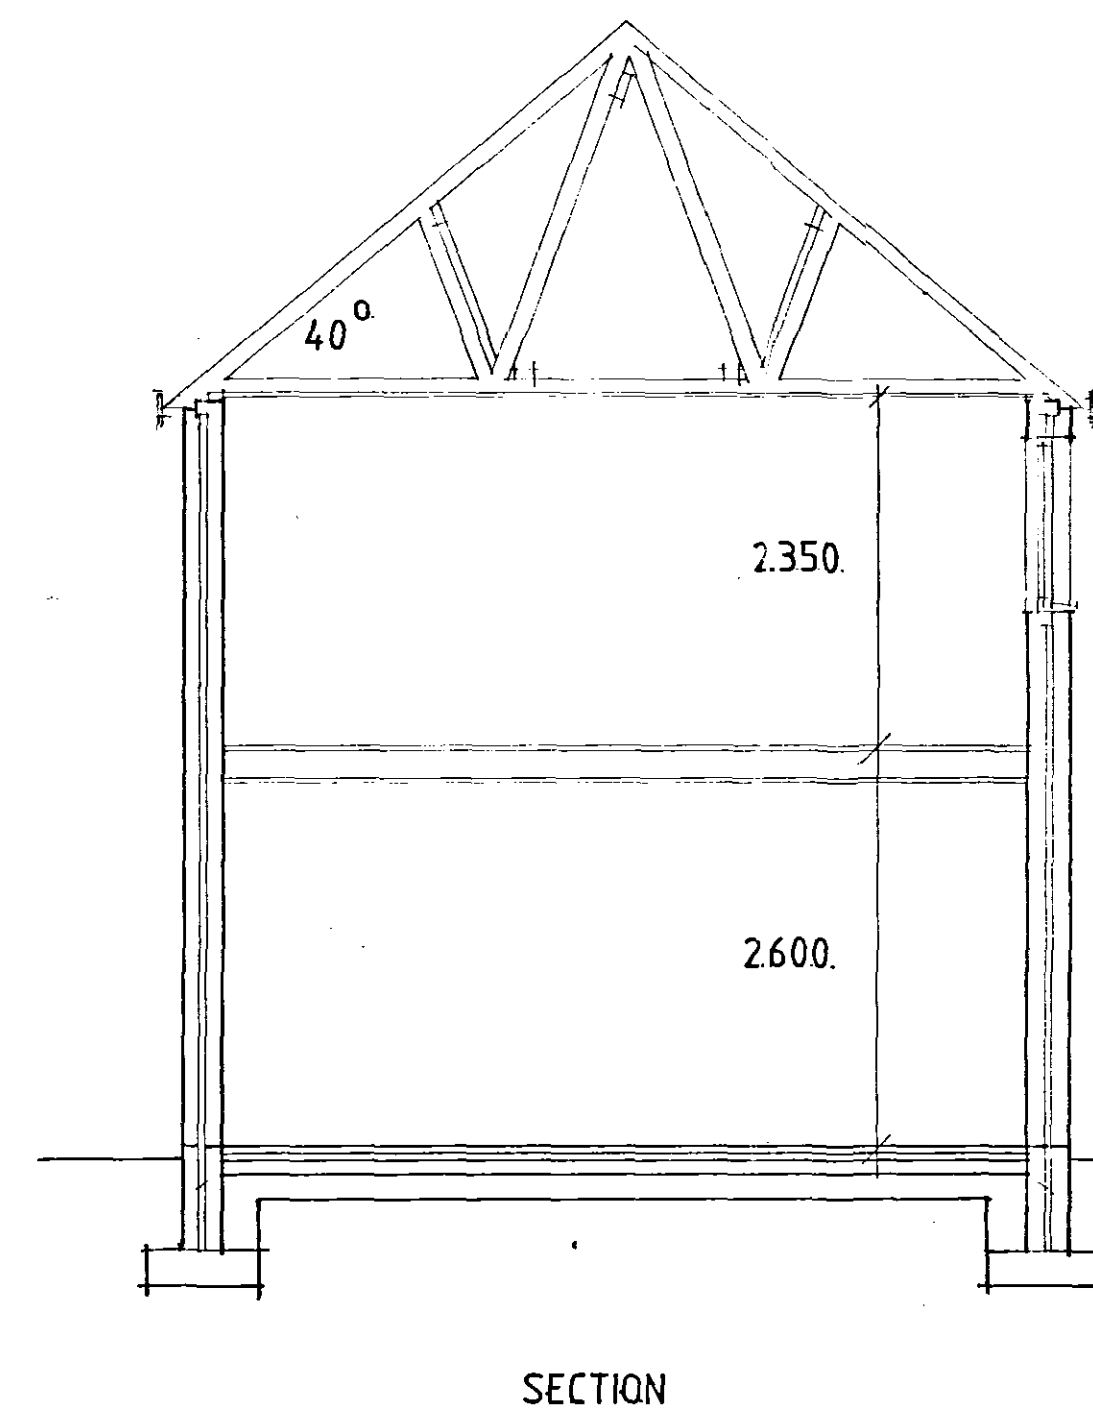

SHDC
PLANNING & DEVELOPMENT
~ 5 SEP 2006
Ref. 1246106

C - B.R. ALTS - 12.6.06
B - B.R. ALTS - 12.5.06
A - IMF. ADED - 10.4.06

Status
CONSULTANTS IN ARCHITECTURE & PLANNING

FENBANK BUILDERS

CORSAIR

1.50 JAN-06

B.GILHAM

DETERMINED
PLAN

2 Edinburgh Walk, Holbeach,
Spalding, Lincs PE12 7AP
Tel: 01406 424363 Fax: 01406 490702