


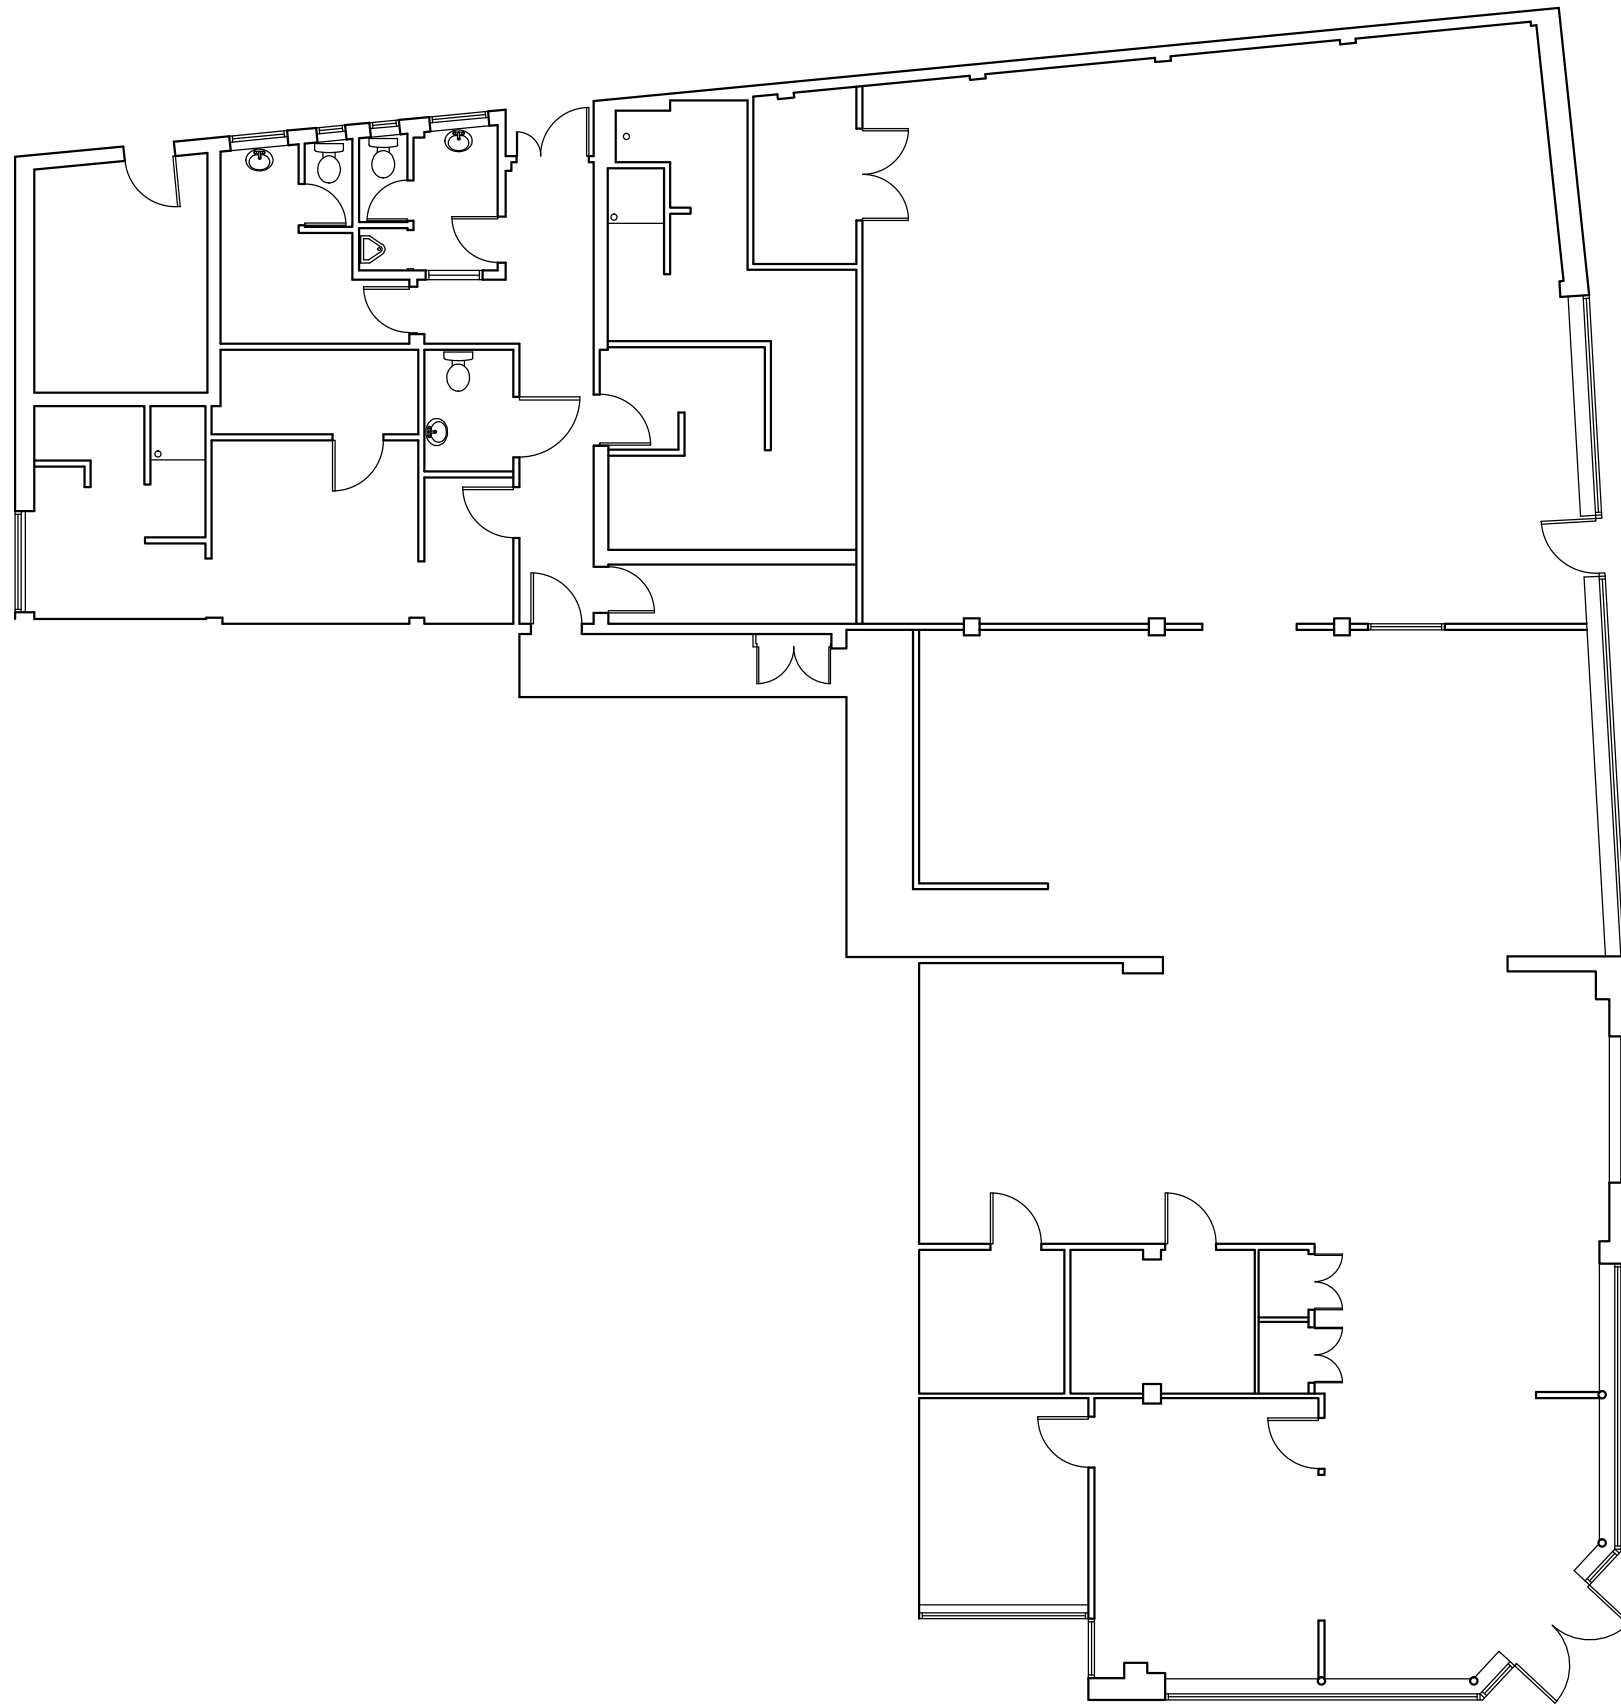

Property Maintenance
Stanley Bett House
15-23 Tentercroft Street, Lincoln LN5 7DB
Tel: 01522 567042/568665
Fax: 01522 535442

Project
**2-8 CHURCH STREET
HOLBEACH**

Title
FLOOR PLAN

Date
NOV 2013

Scale
1:125 @ A3

Drawn
AC

Number