


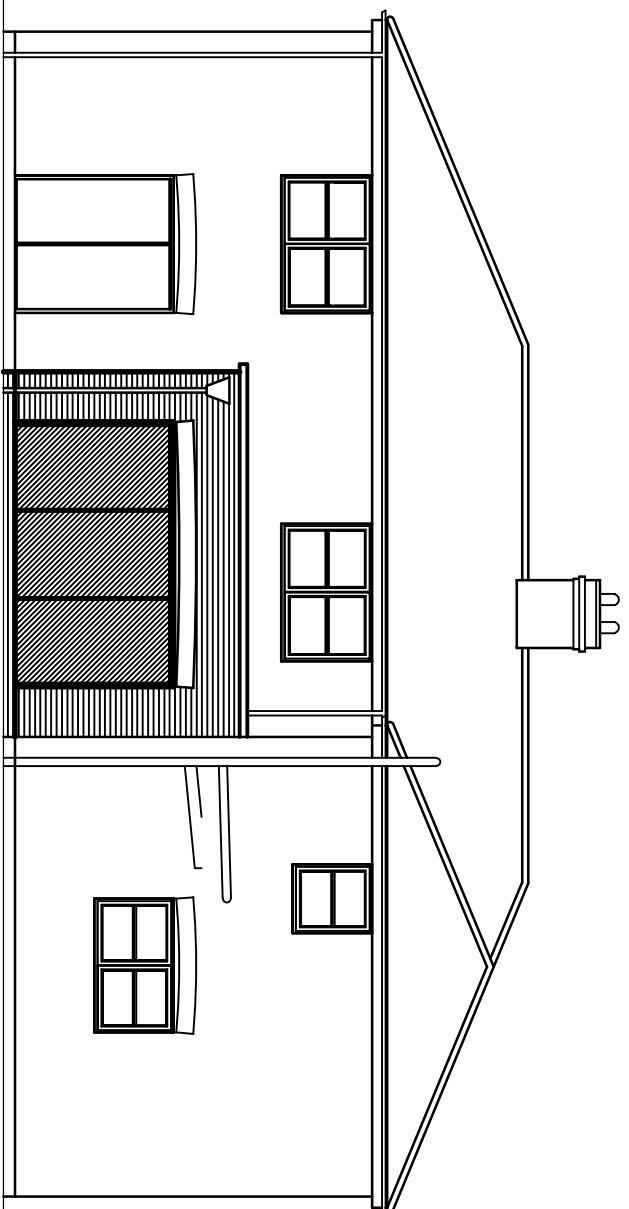


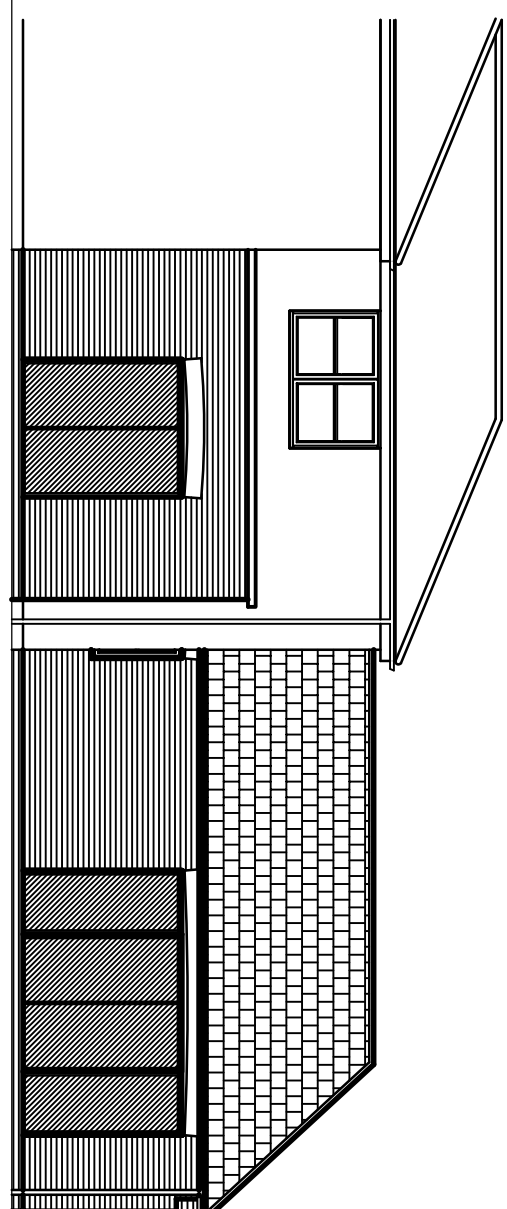


REAR ELEVATION

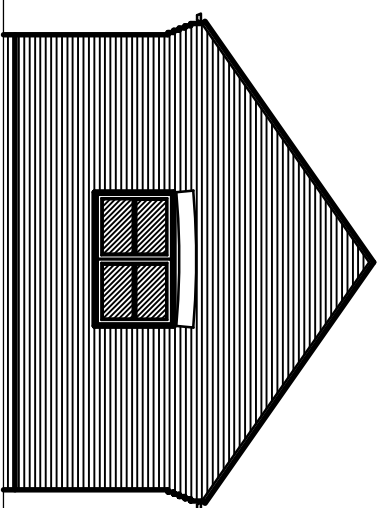



SIDE ELEVATION

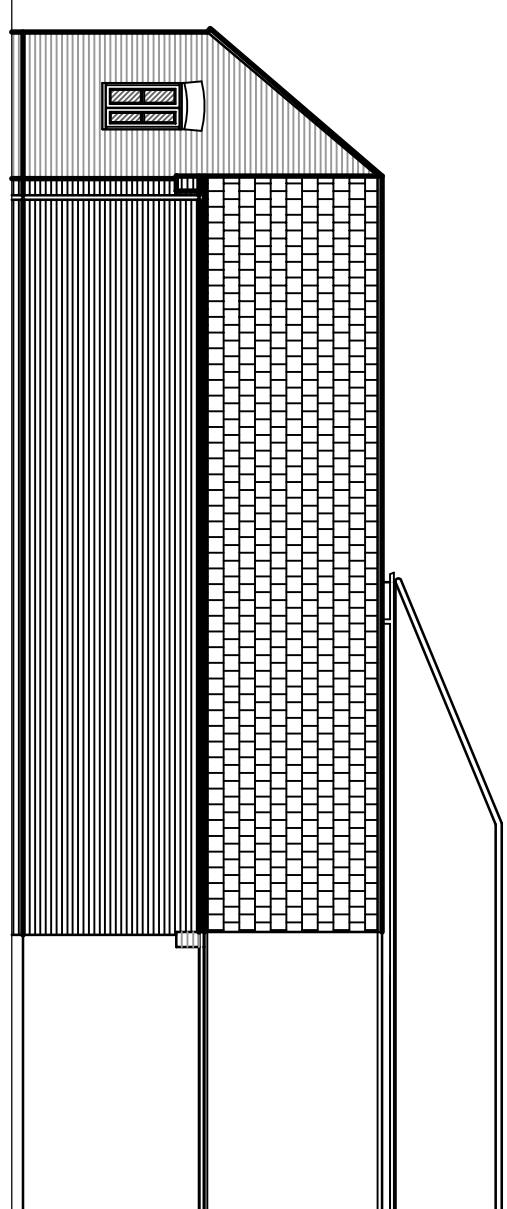

SIDE ELEVATION

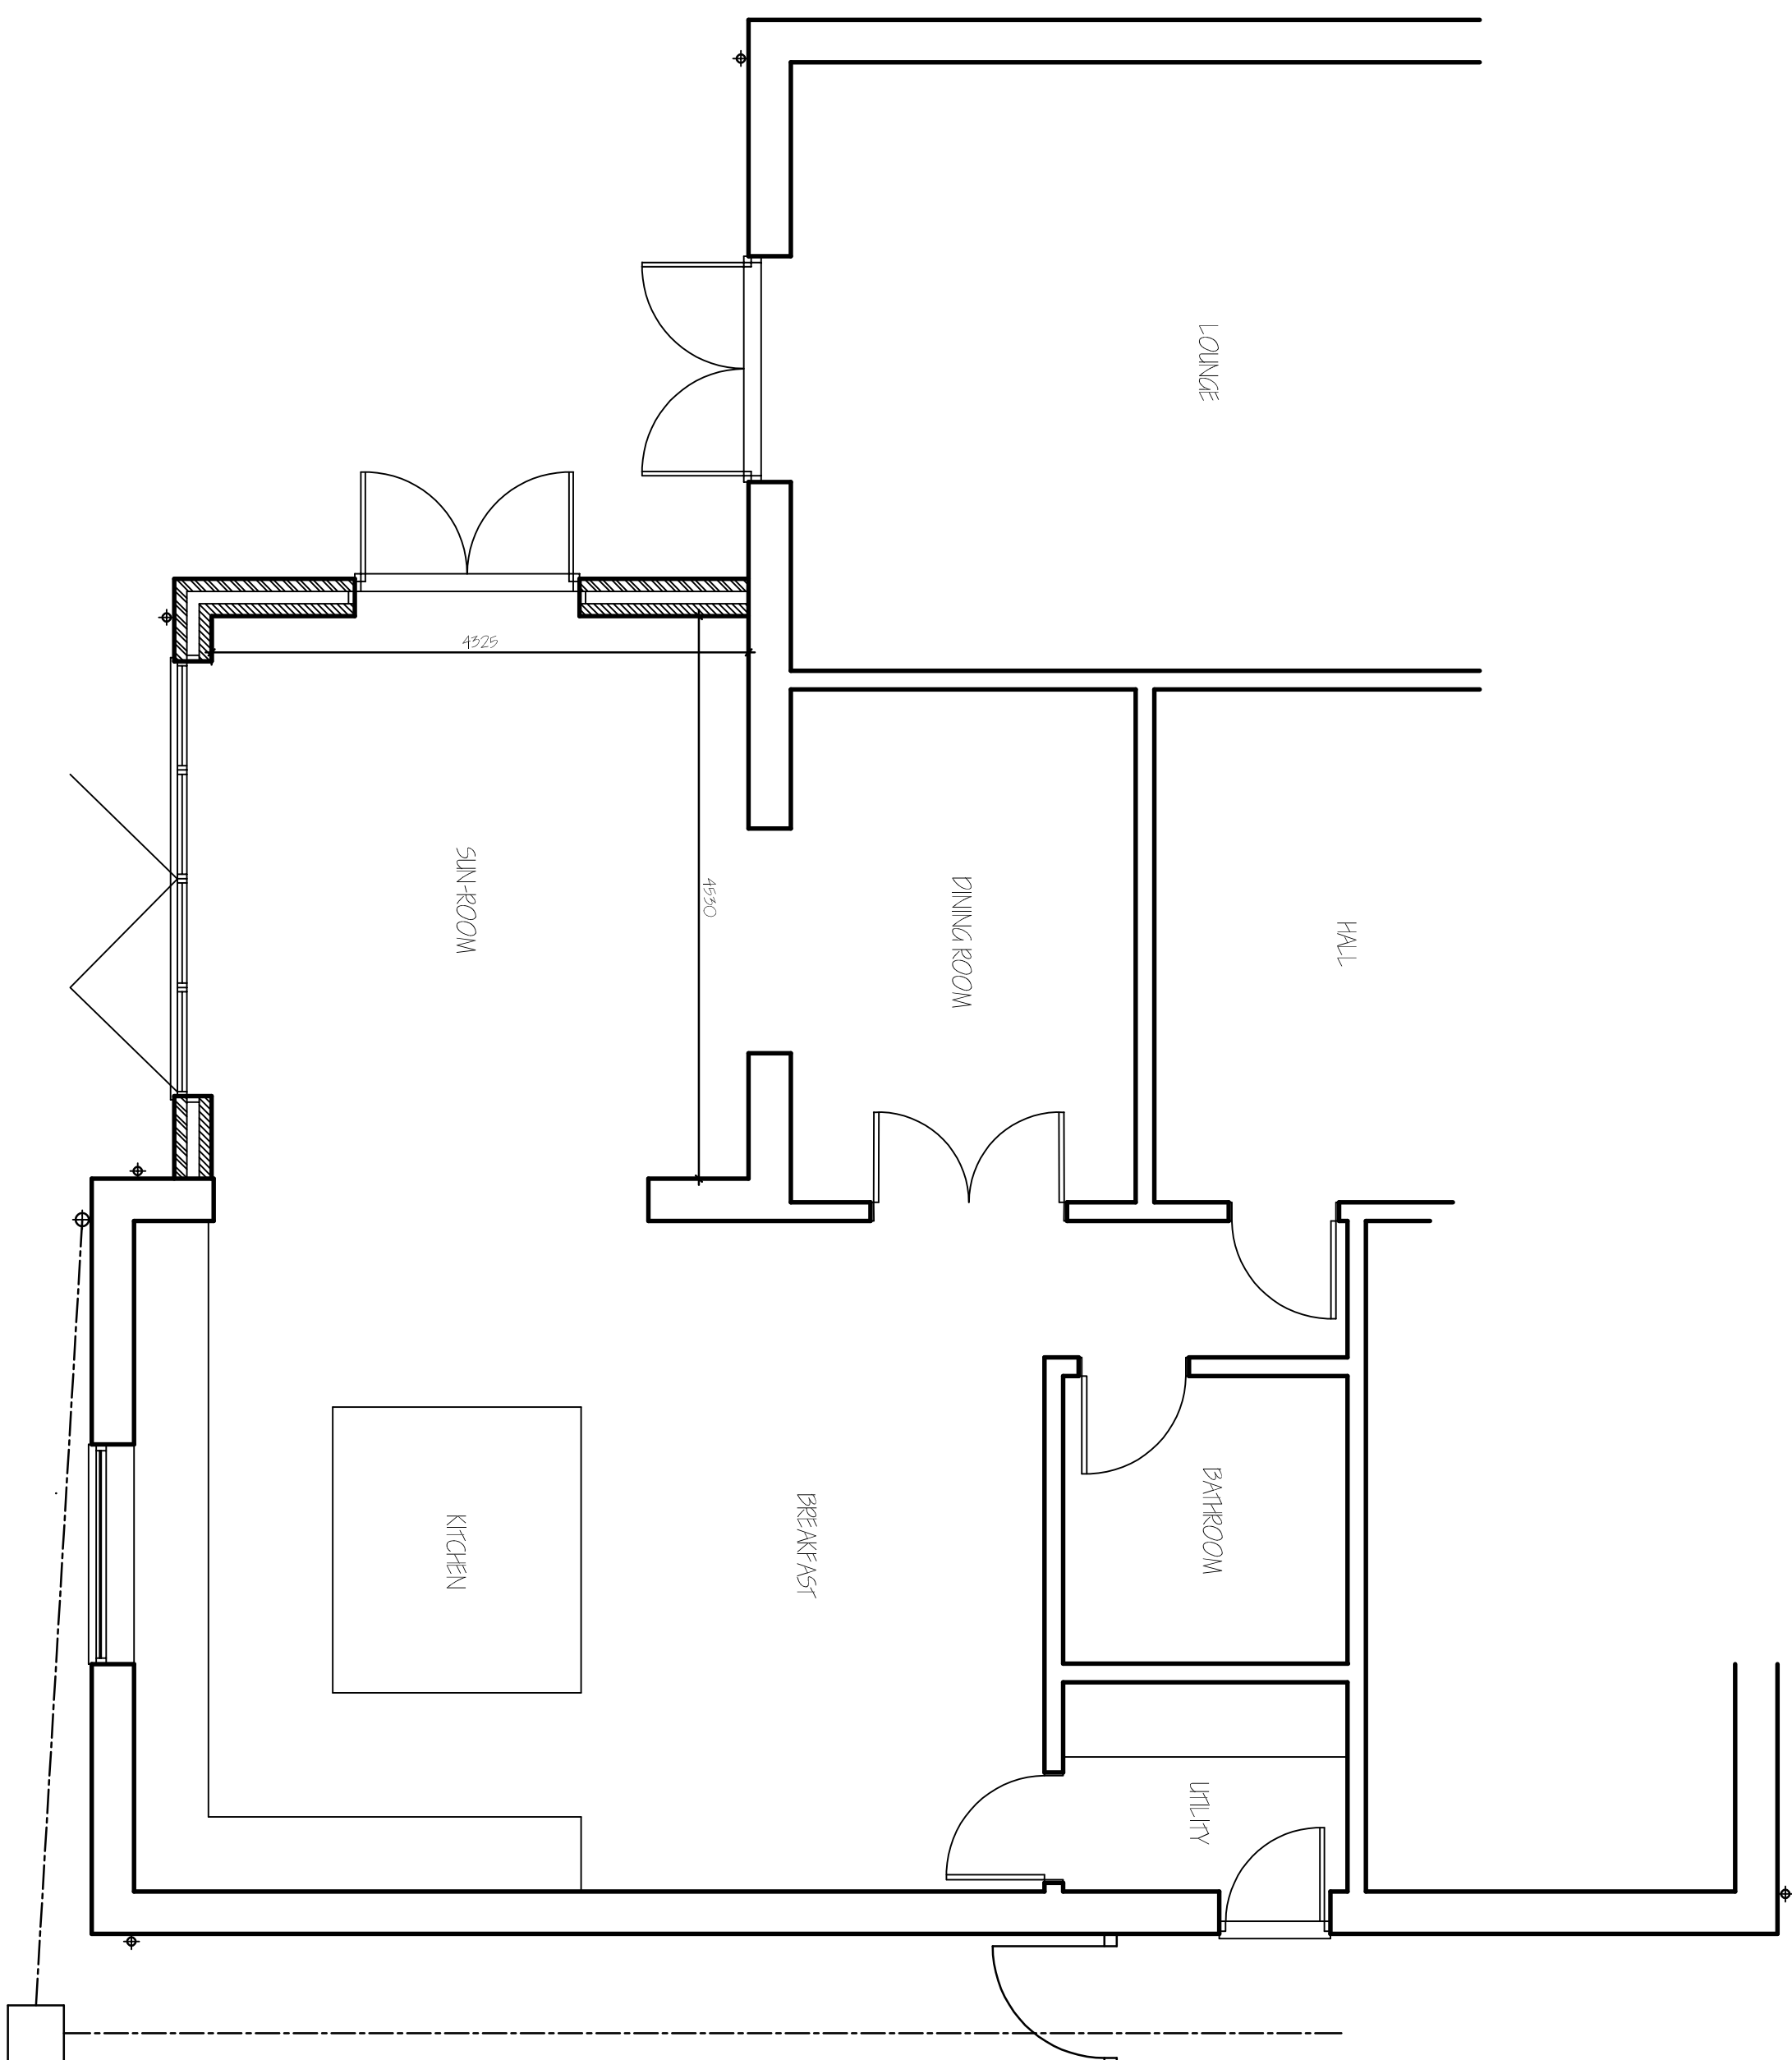

GROUND FLOOR LAYOUT PLAN.

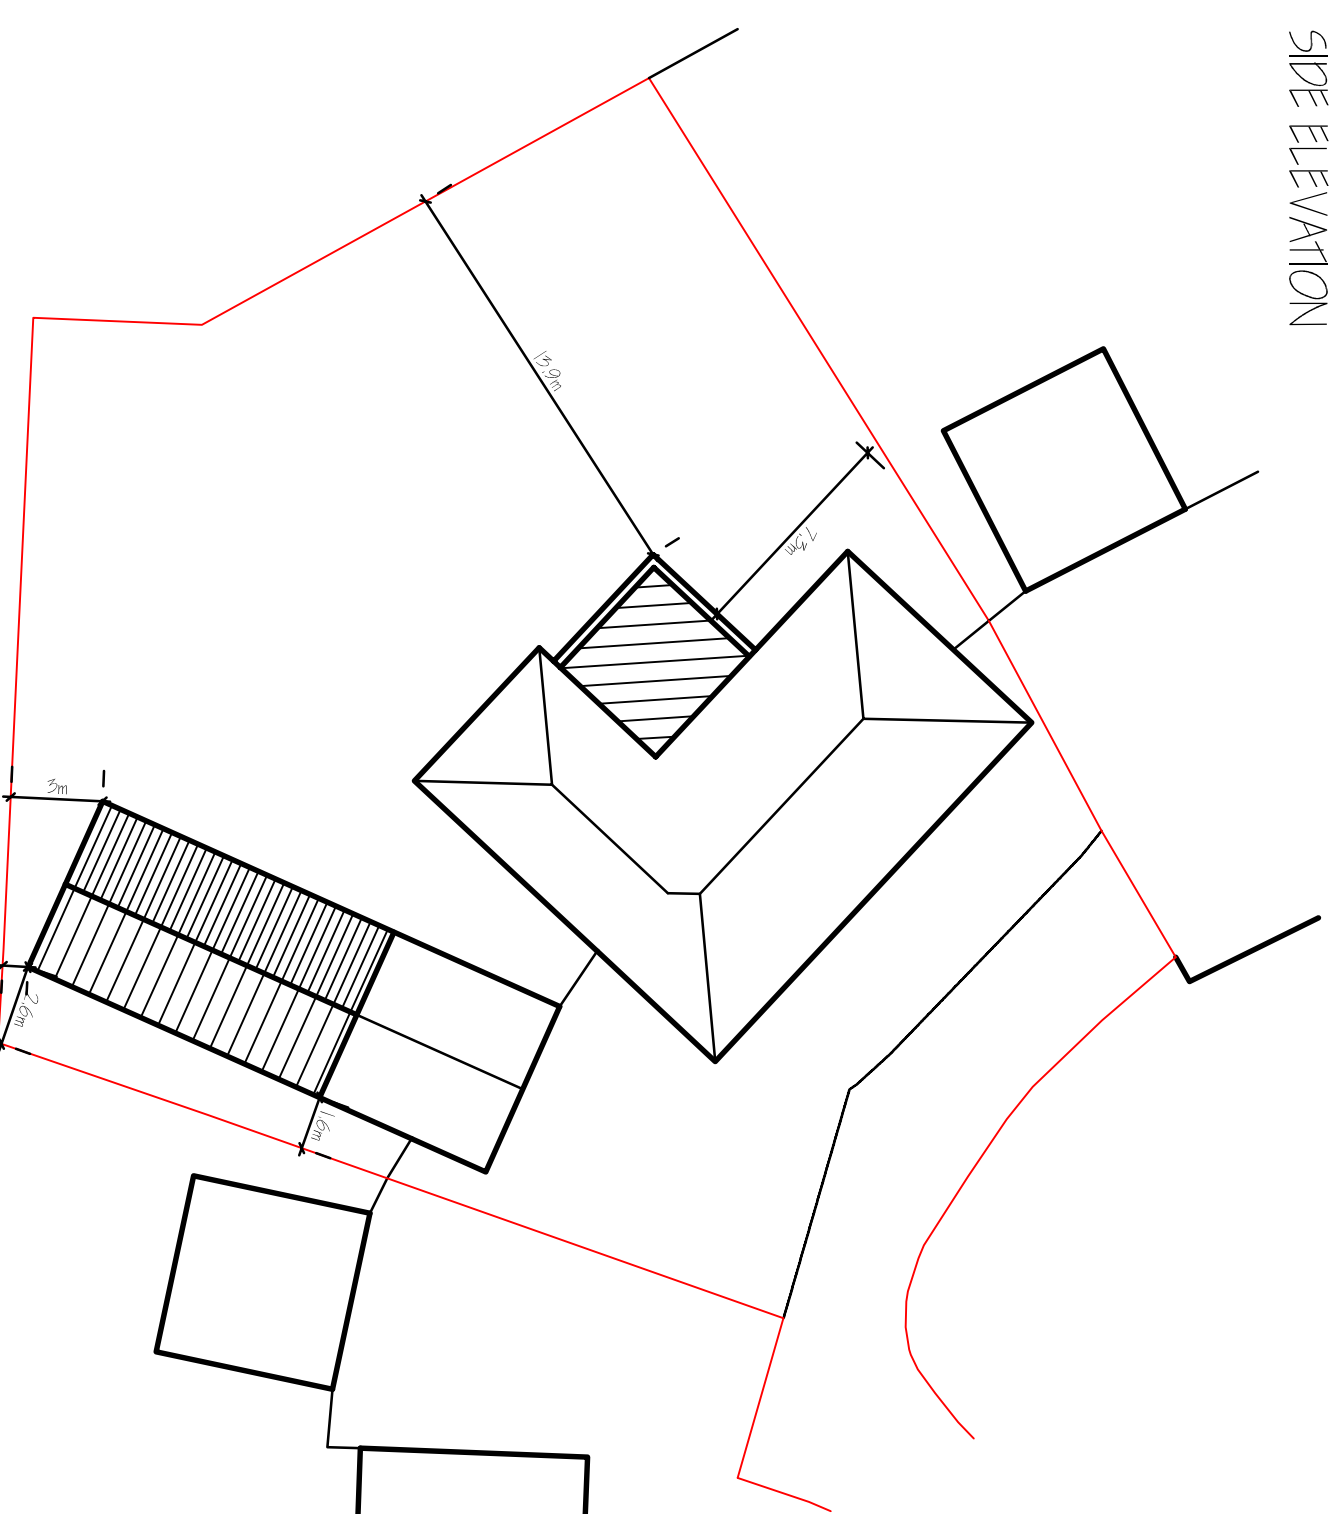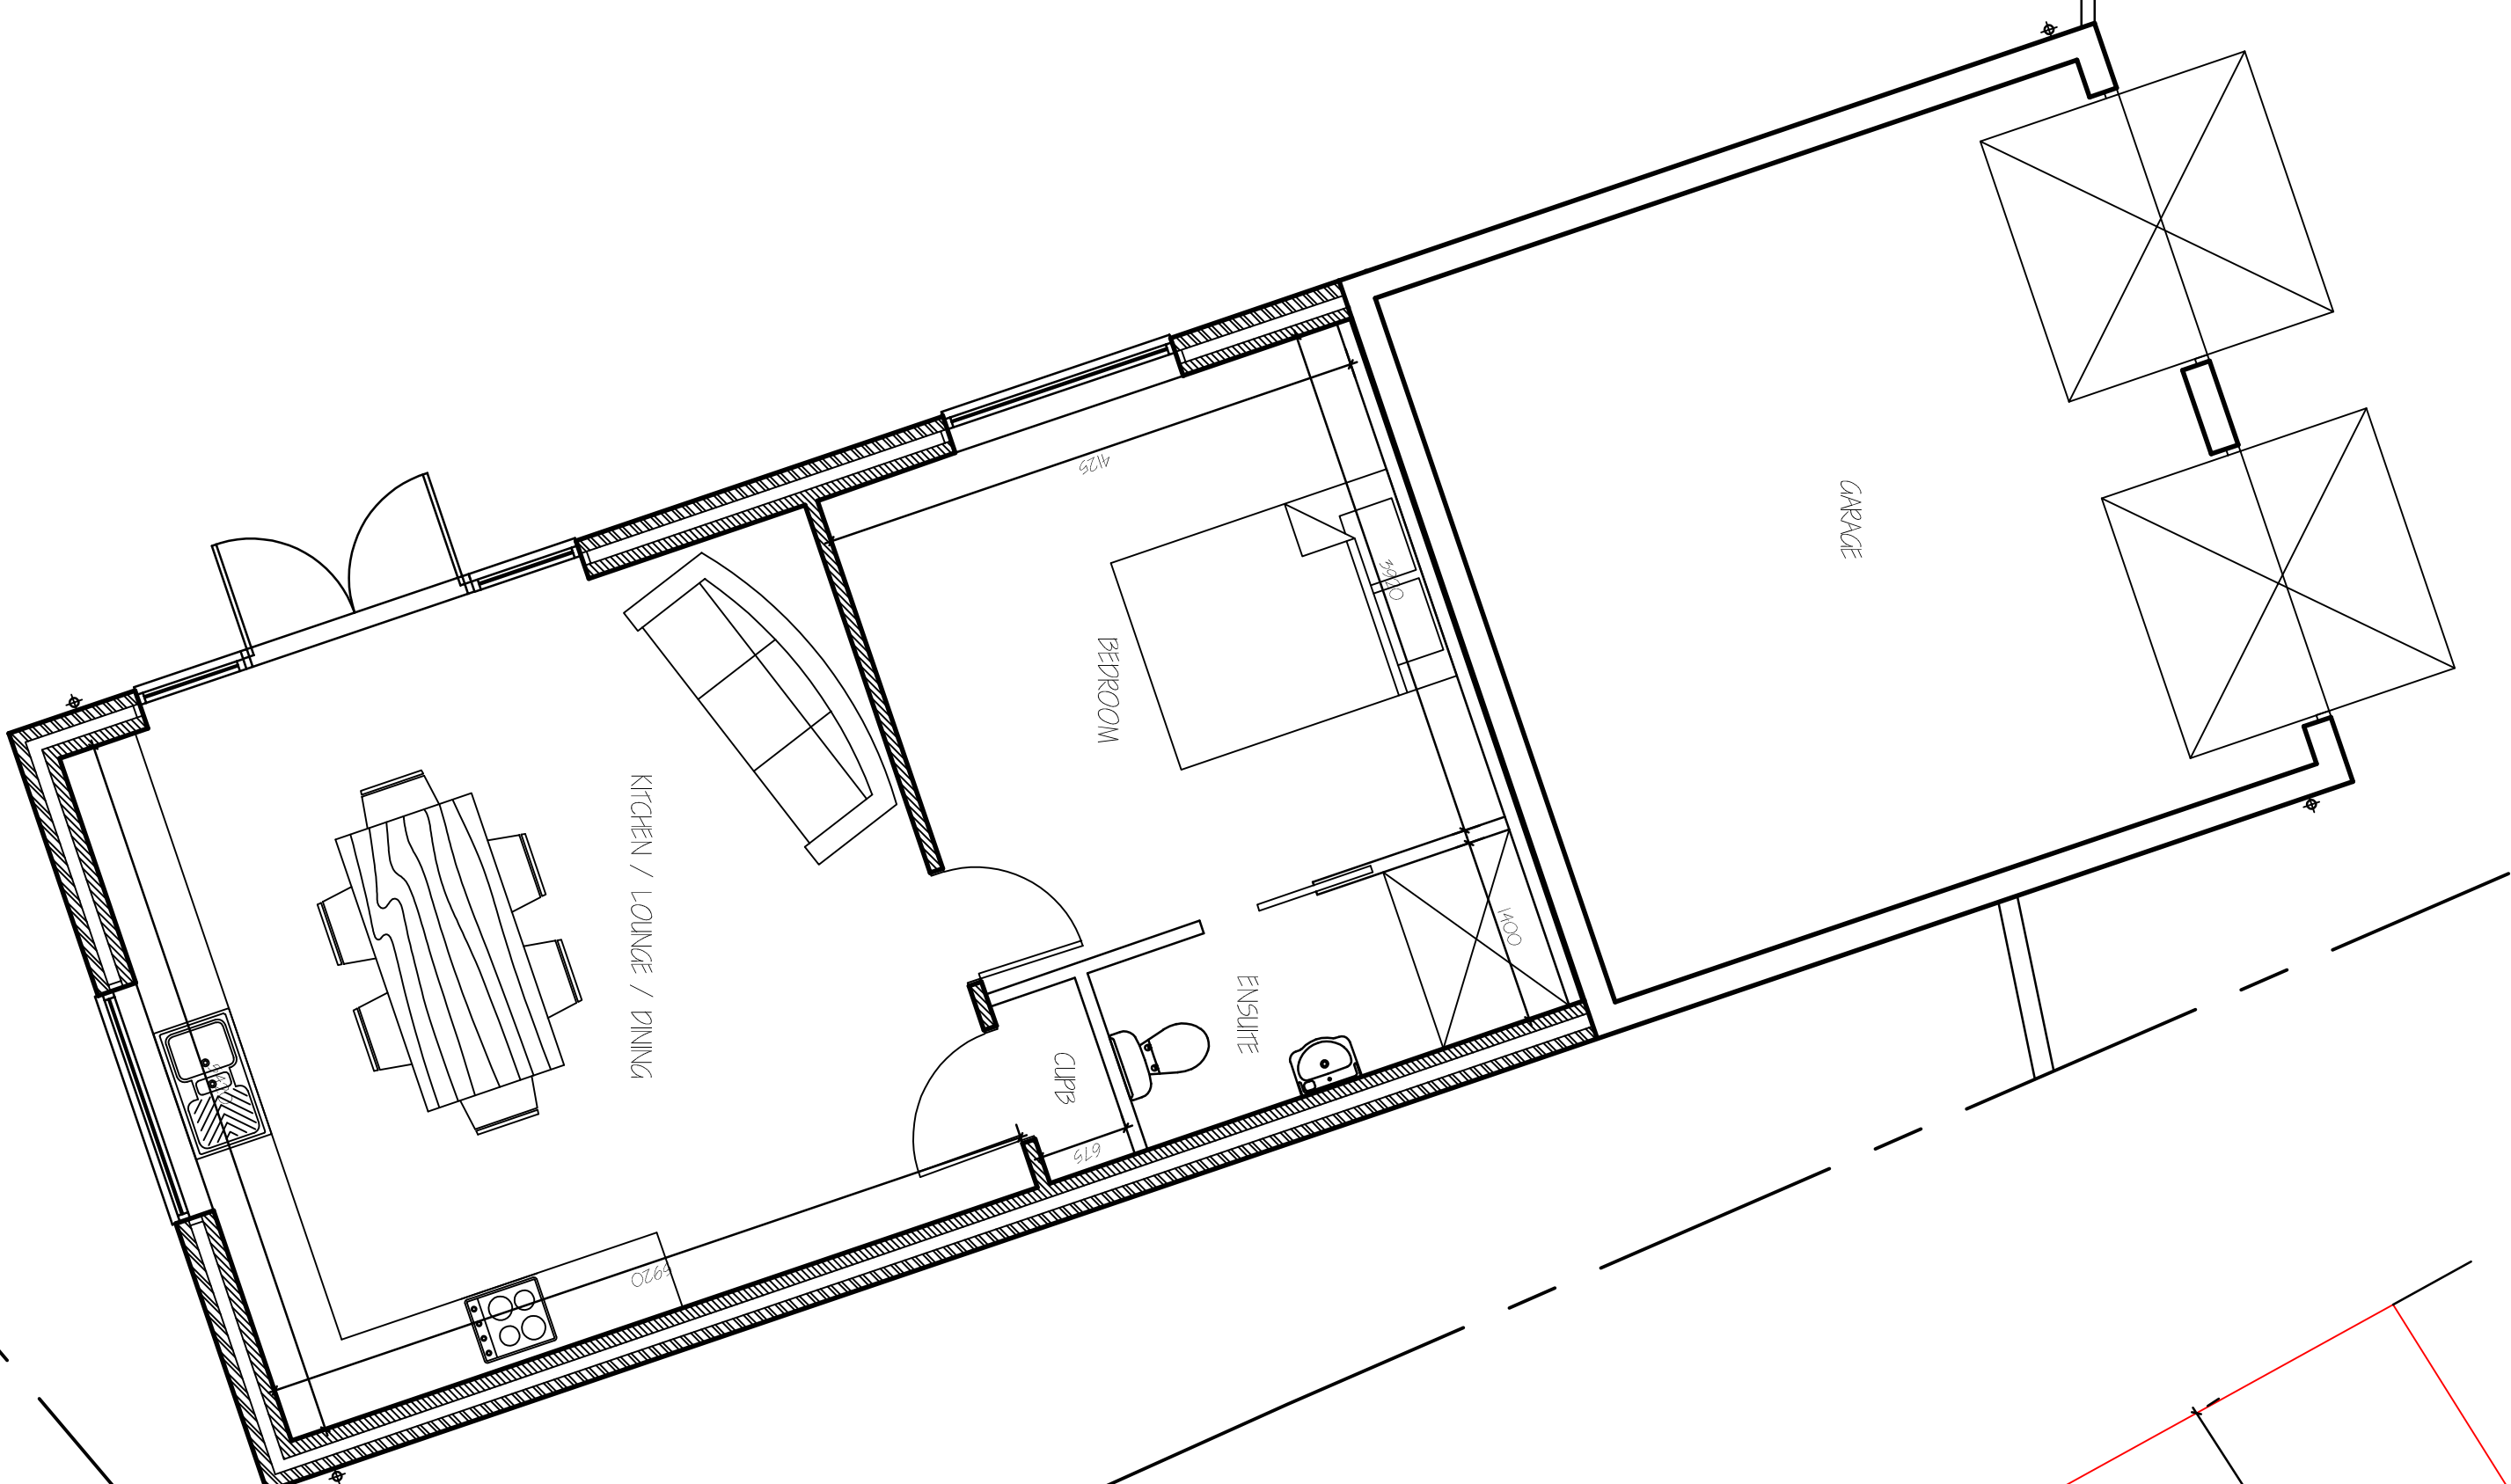SITE PLAN.
1/250.[illegible]

G. R. MERCHANT LTD.
I.ENG AMICE FMO
ARCHITECTURAL, STRUCTURAL
AND LAND DRAINAGE
CONSULTANTS

4 Wrights Mews
12A Park Road, Hothsnaeh,
Spalding, Lincs. PE12 7EE
Tel: 01 406 490800
Fax: 01 406 425744
E-Mail: gr-merchant@btconnect.com



REAR EXTENSIONS & ALTERATIONS,
3 SUNFLOWER CLOSE
HOLBEACH
LINC'5, PE12 7RZ.

MR K. MAHAPATRA,

Drawing
PROPOSED
FLOOR PLAN & ELEVATIONS
SITE PLAN

3937-21, OZA

Date	NOVEMBER 2021.
Drawn	S.D.

1/50, 1/100. (Unless otherwise stated)

DO NOT SCALE FROM THIS DRAWING
This drawing is *intentional* and may not be altered, reproduced or used for any other purpose.

[illegible]