
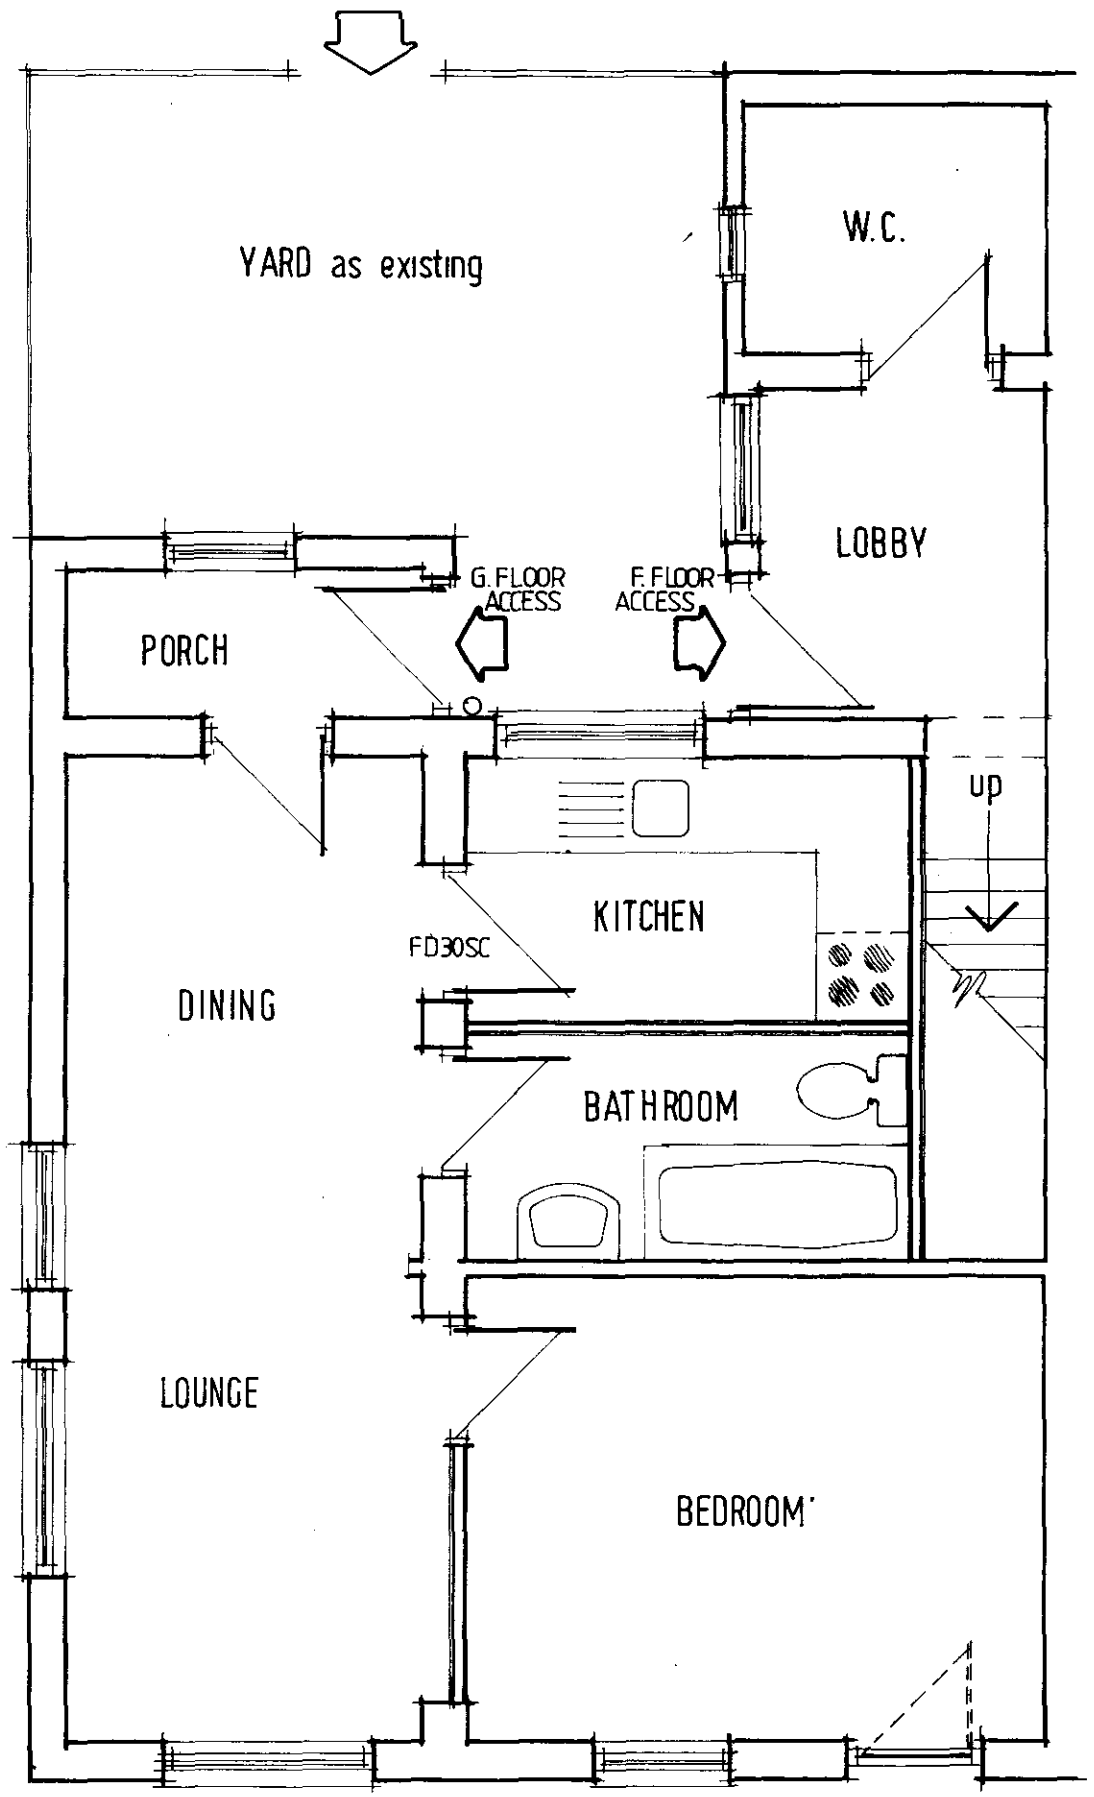


GROUND FLOOR

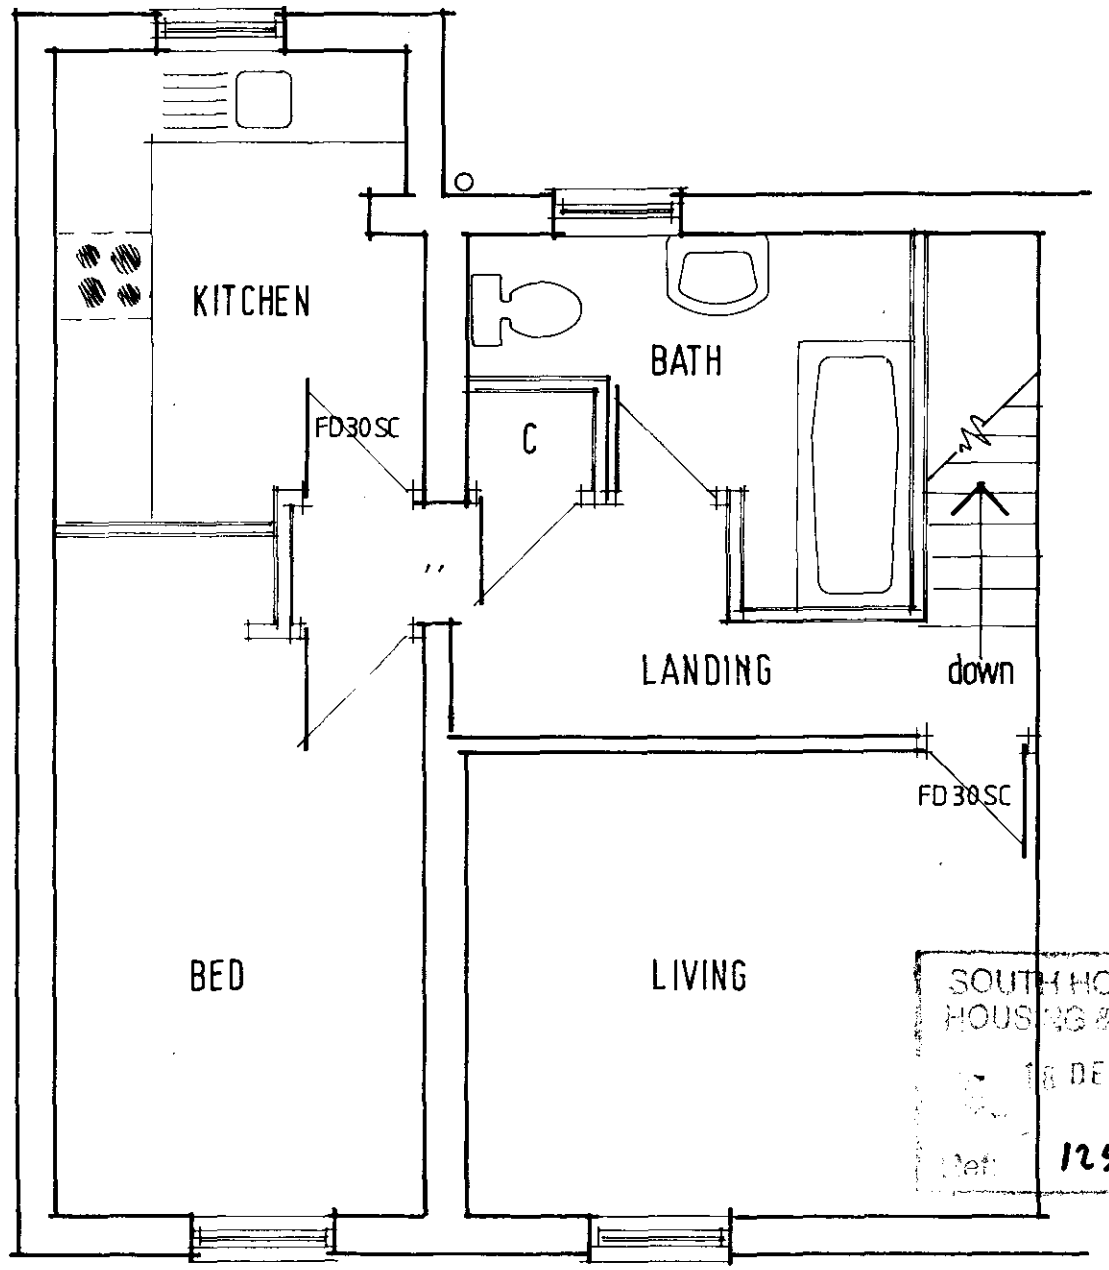

FIRST FLOOR


SOUTH HOLLAND DC
HOUSING & PLANNING
16 DEC 1998
Ref: 1253/98

DETERMINED PLAN


PROPOSED CONVERSION TO PROVIDE 2 FLATS
No.2 STUKELEY ROAD HOLBEACH

FLOOR LAYOUTS AS PROPOSED

1:50 12·98 9812002/P/1

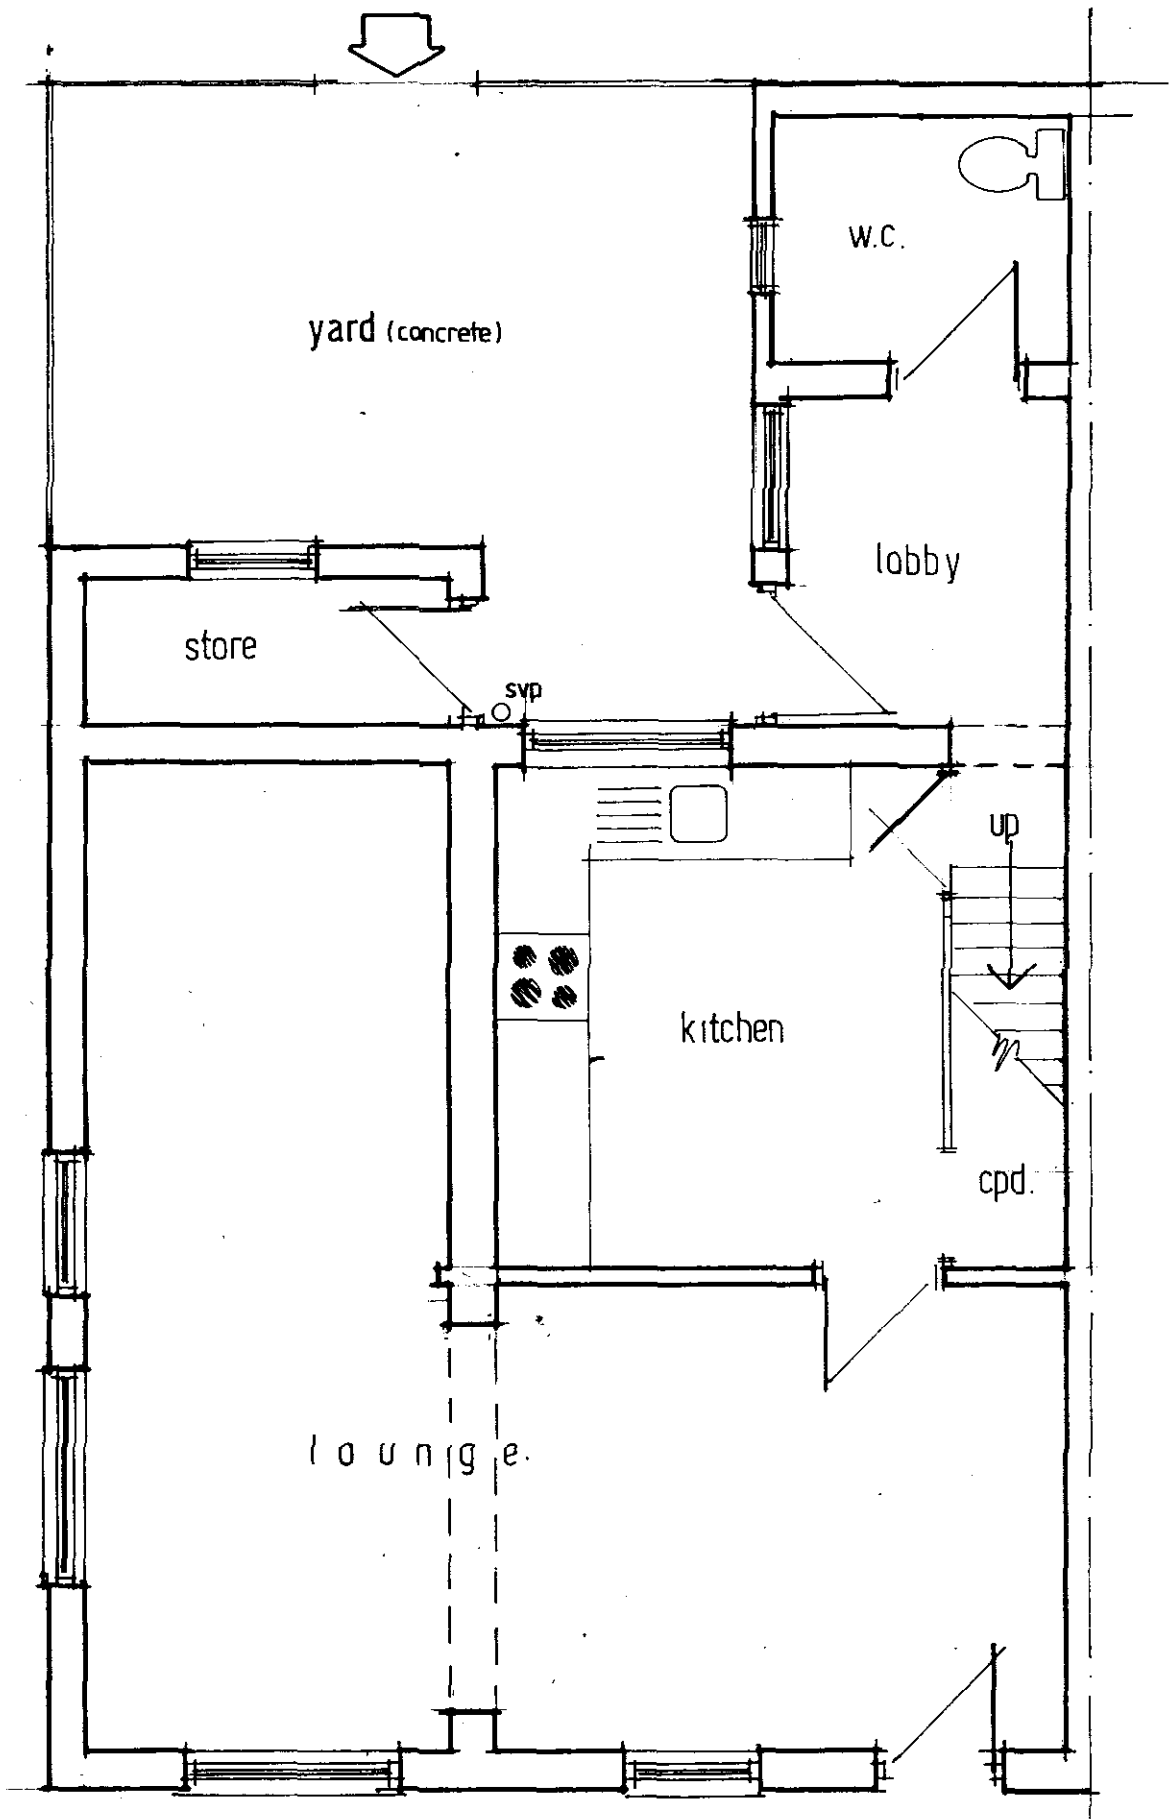

GROUND FLOOR

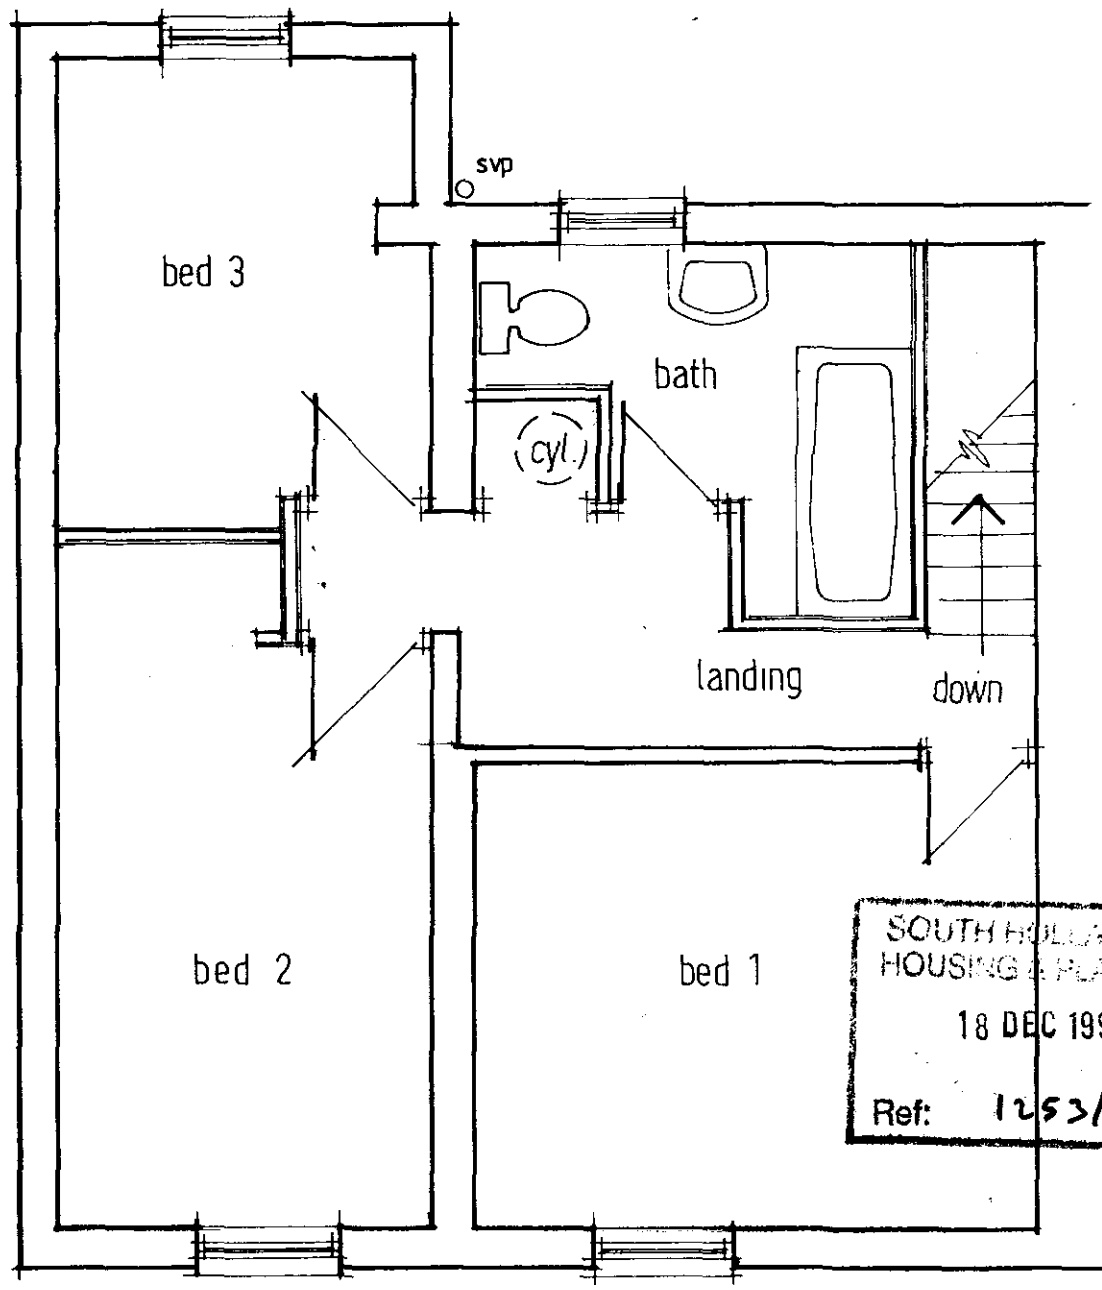

FIRST FLOOR

SOUTH HOLLAND DC
HOUSING & PLANNING
18 DEC 1998
Ref: 1253/98

DETERMINED PLAN

PROPOSED CONVERSION TO PROVIDE 2 FLATS
No.2 STUKELEY ROAD HOLBEACH

FLOOR LAYOUTS AS EXISTING

1:50 scale 12·98 9812002 S 1