
acs-architectural.co.uk

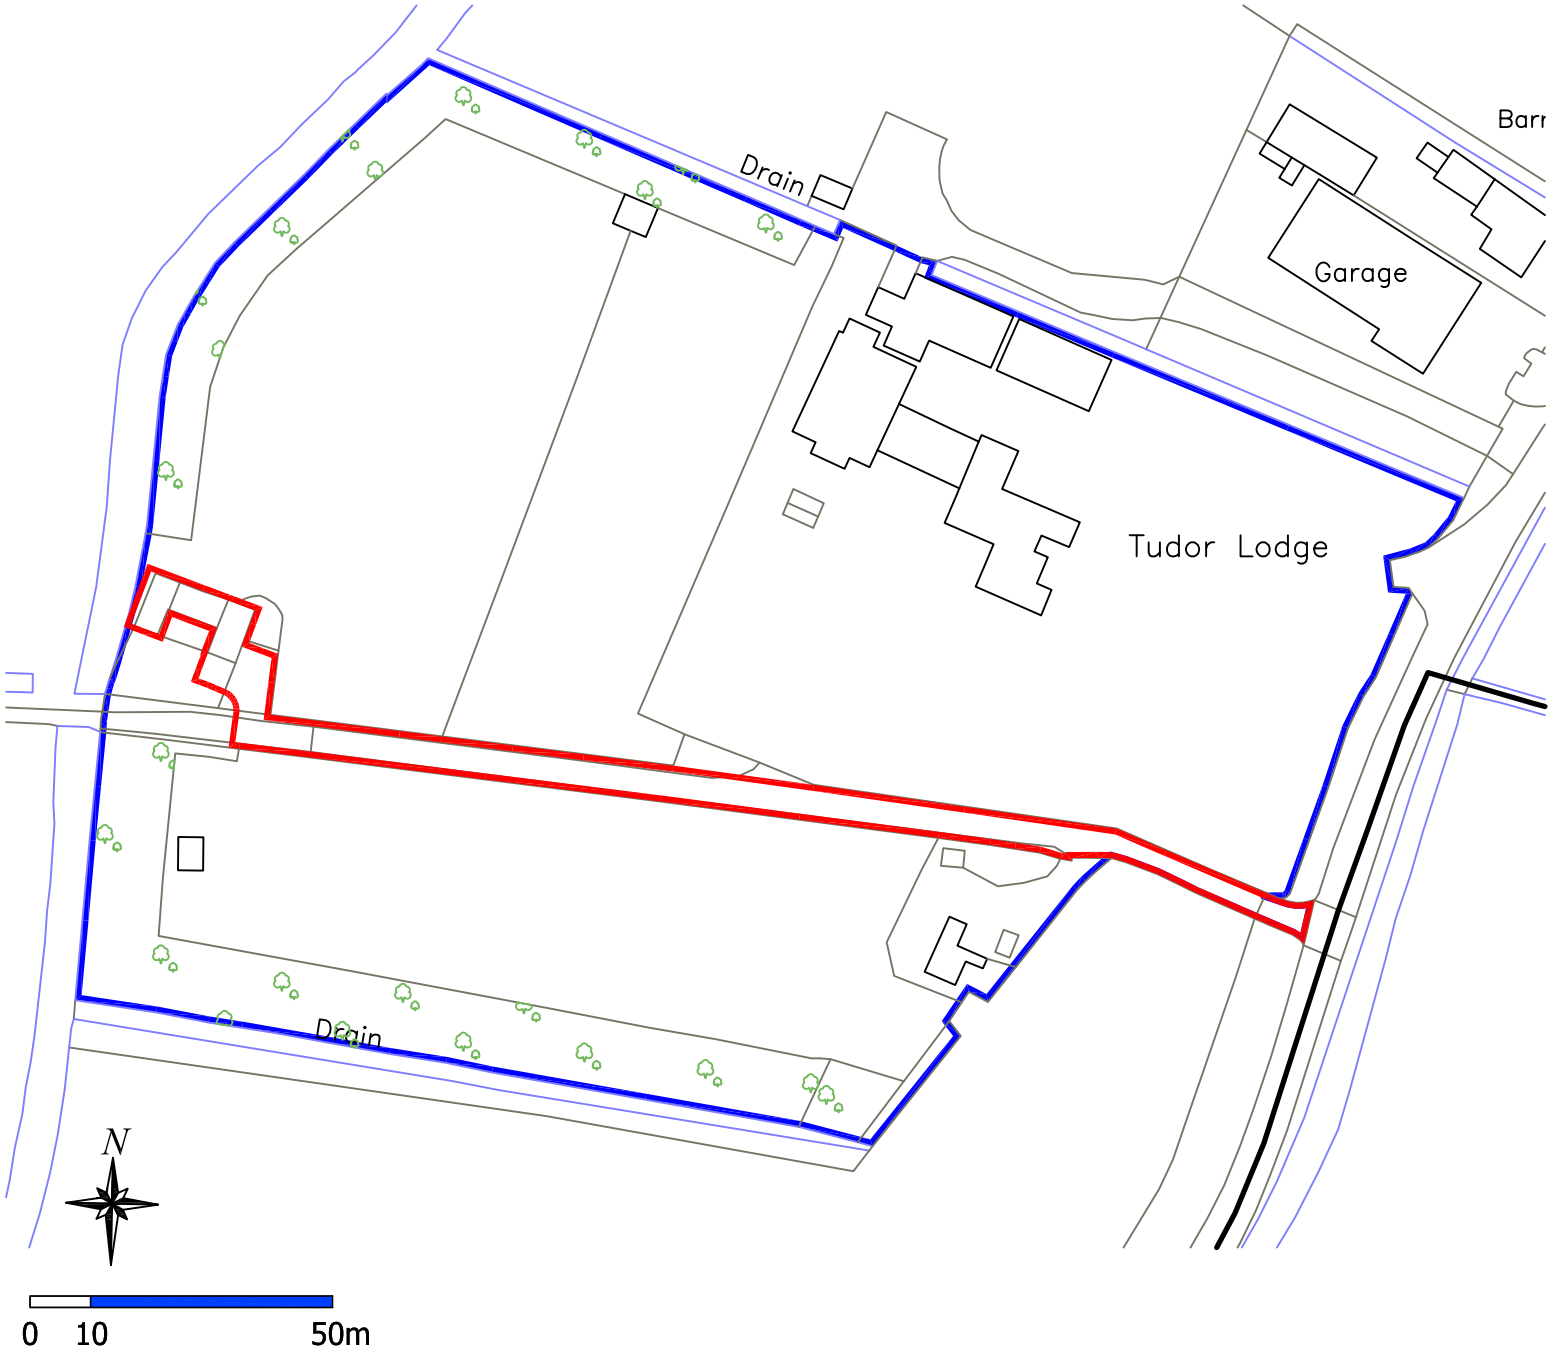

ACS ARCHITECTURAL

A. UNIT 3 Poppyfields Retail Park
Poppyfields Drive
Snettisham
PE31 7FR

T. 01485 532112
E. info@acs-architectural.co.uk

Address

Tudor Lodge
Fen Road
Holbeach
PE12 8QA

Title

Location Plan

Scale	**Paper**
1:1250	A4

Drawing No. **Rev.**

626/21/00 A

The copyright of this drawing is retained by ACS Architectural Ltd. All dimensions to be checked on site by Contractor.