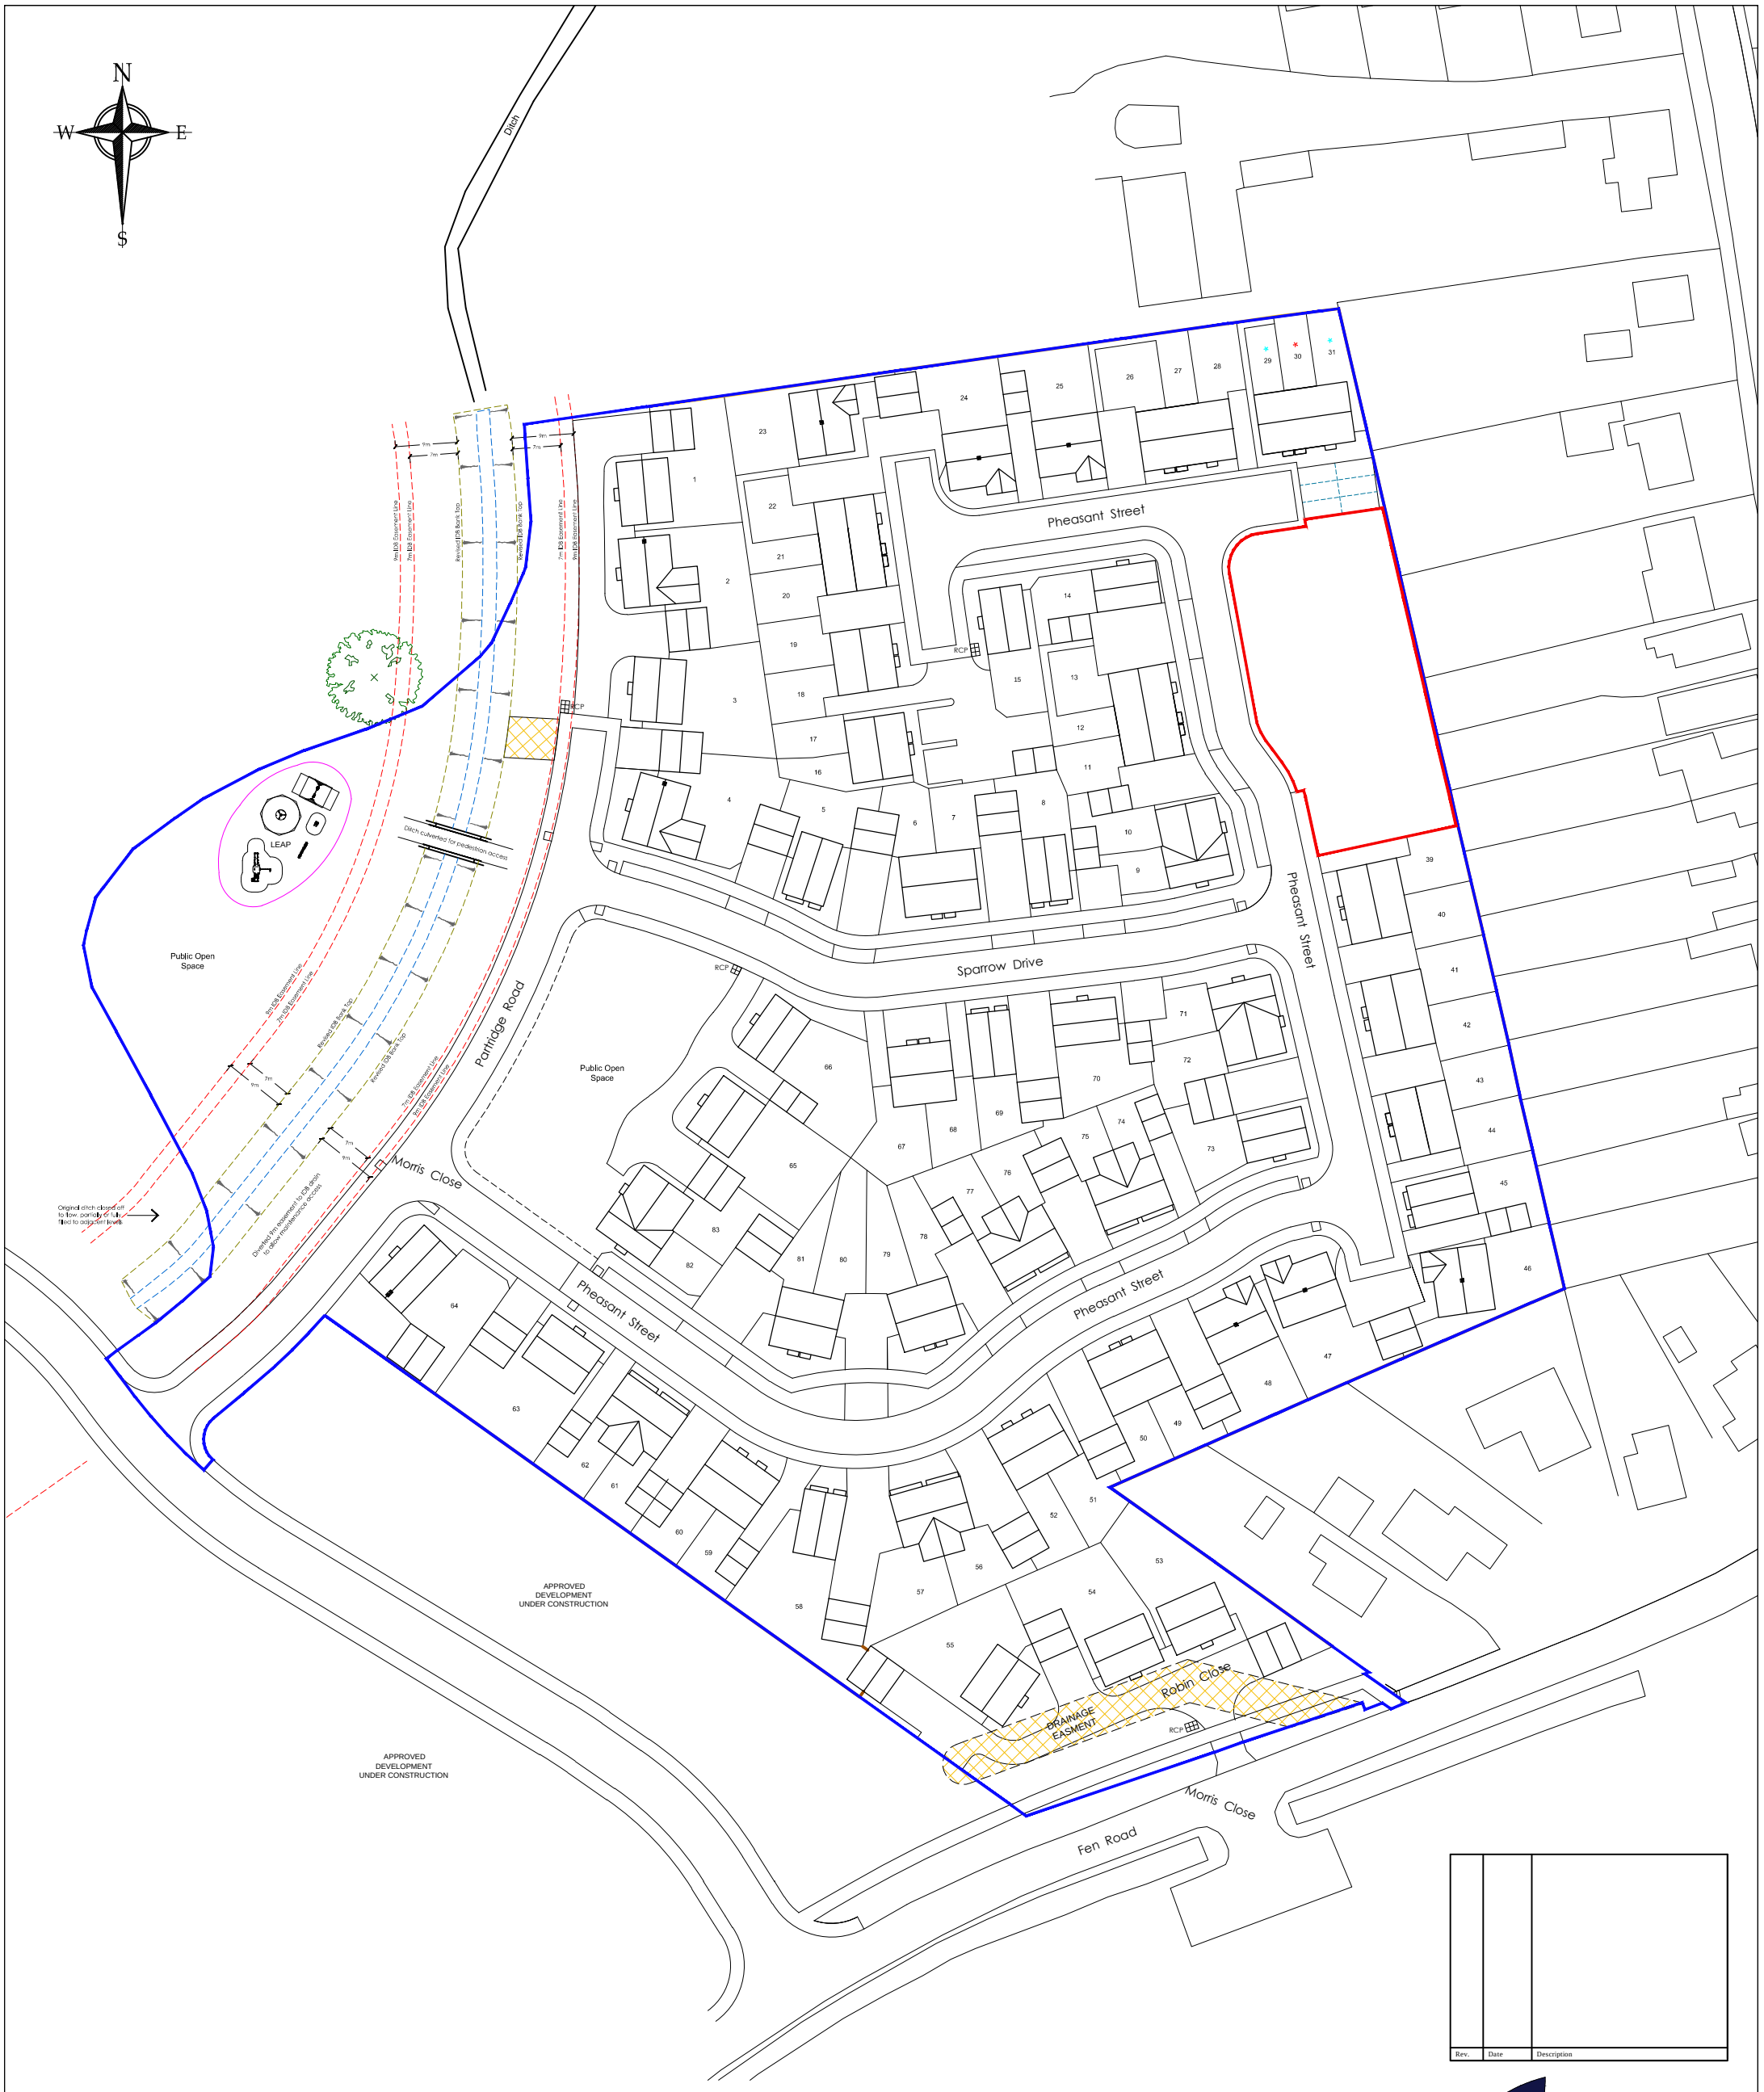

Rev.	Date	Description

ASHWOOD HOMES

1 Goodison Road, Lincs Gateway Business Park,
Spalding, Lincs, PE12 6FY **T: 01406 490590**

PROJECT:

Proposed Residential Development at Fen Road, Holbeach

DRAWING:

Location Plan

SCALE: 1:1250@A3 DRAWN: MII

DATE: NOV.2021 REVISION: -

DRAWING No: 103-LP-02