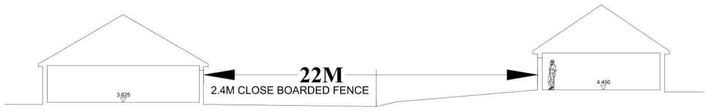

SECTION D-D
1:200

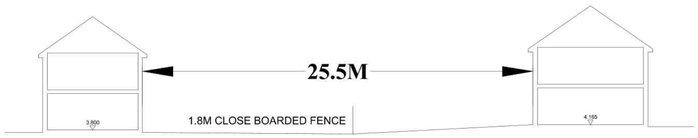

SECTION A-A
1:200

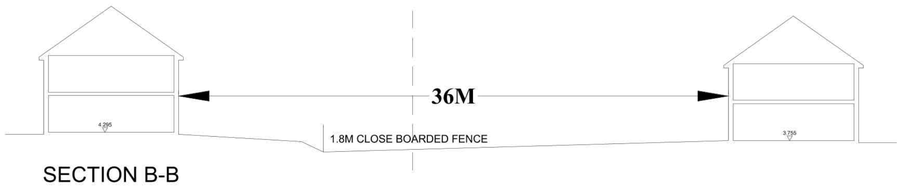

SECTION B-B
1:200

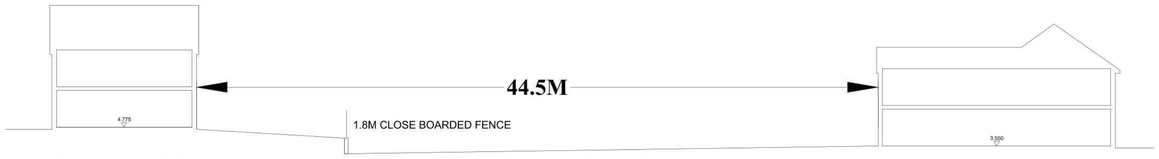

SECTION C-C
1:200

REV	DATE	DESCRIPTION
A	23.11.2020	SECTION D-D AMENDED TO SHOE 2.4M FENCE

ASHWOOD HOMES
1 Goodison Road, Lincs Gateway Business Park,
Spalding, Lincs, PE12 6FY T: 01406 490590

PROJECT:
PROPOSED RESIDENTIAL DEVELOPMENT AT FEN ROAD
HOLBEACH

DRAWING TITLE:
SITE SECTIONS

SCALE: AS NOTED	DATE: 13.11.2020
DRAWN: AR	REV: A

DRAWING No:
103 - SS - 01