

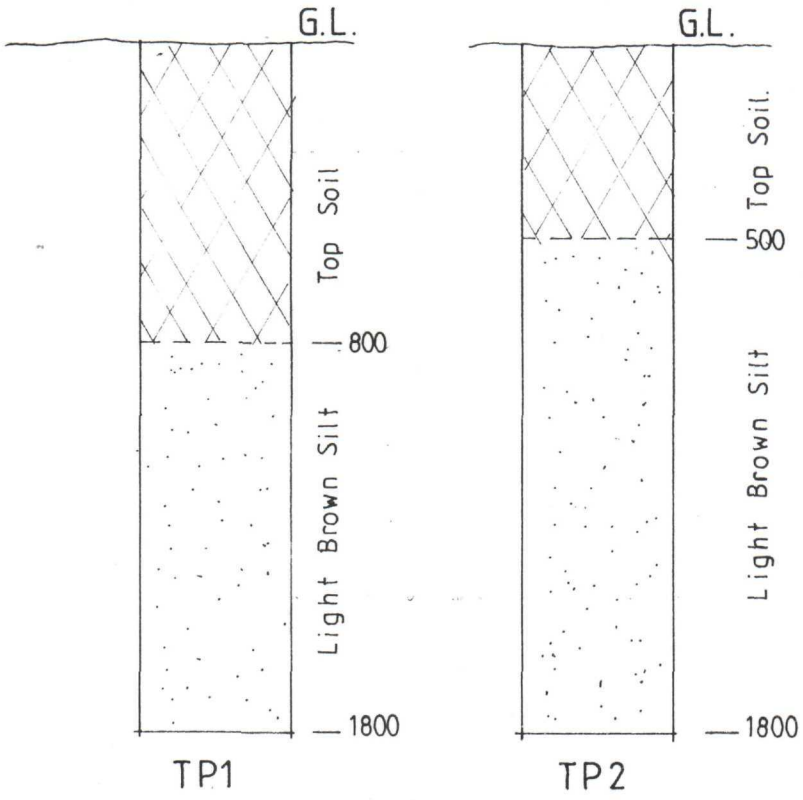



TRIAL PITS

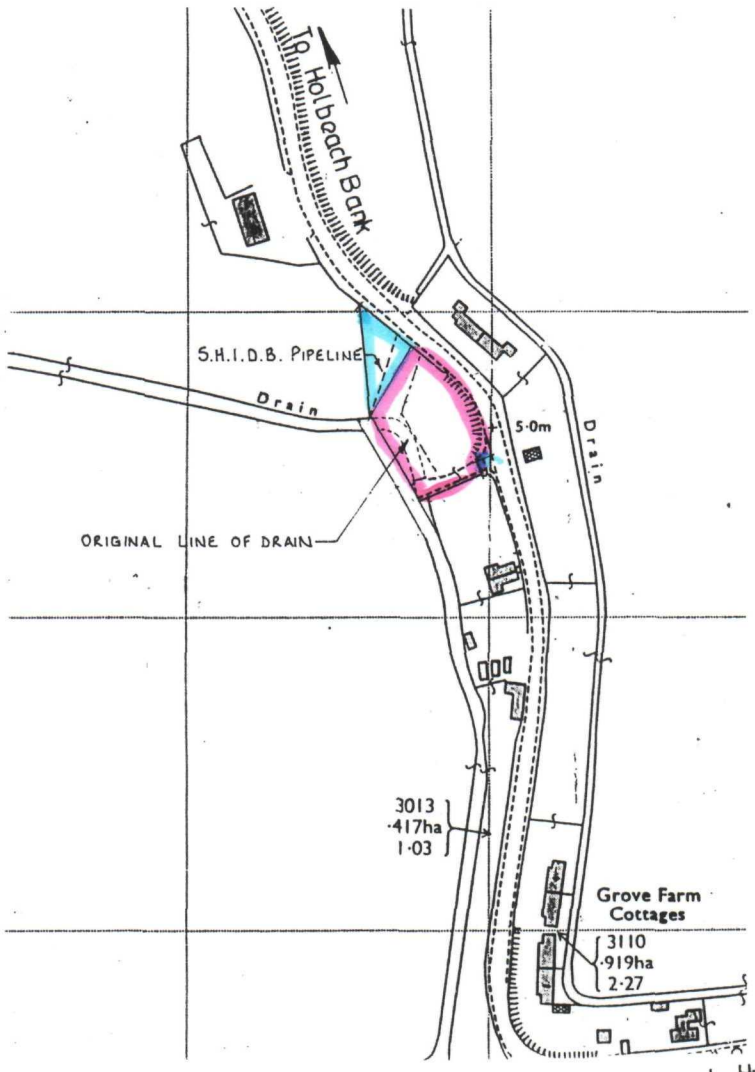


LOCATION PLAN 1:2500

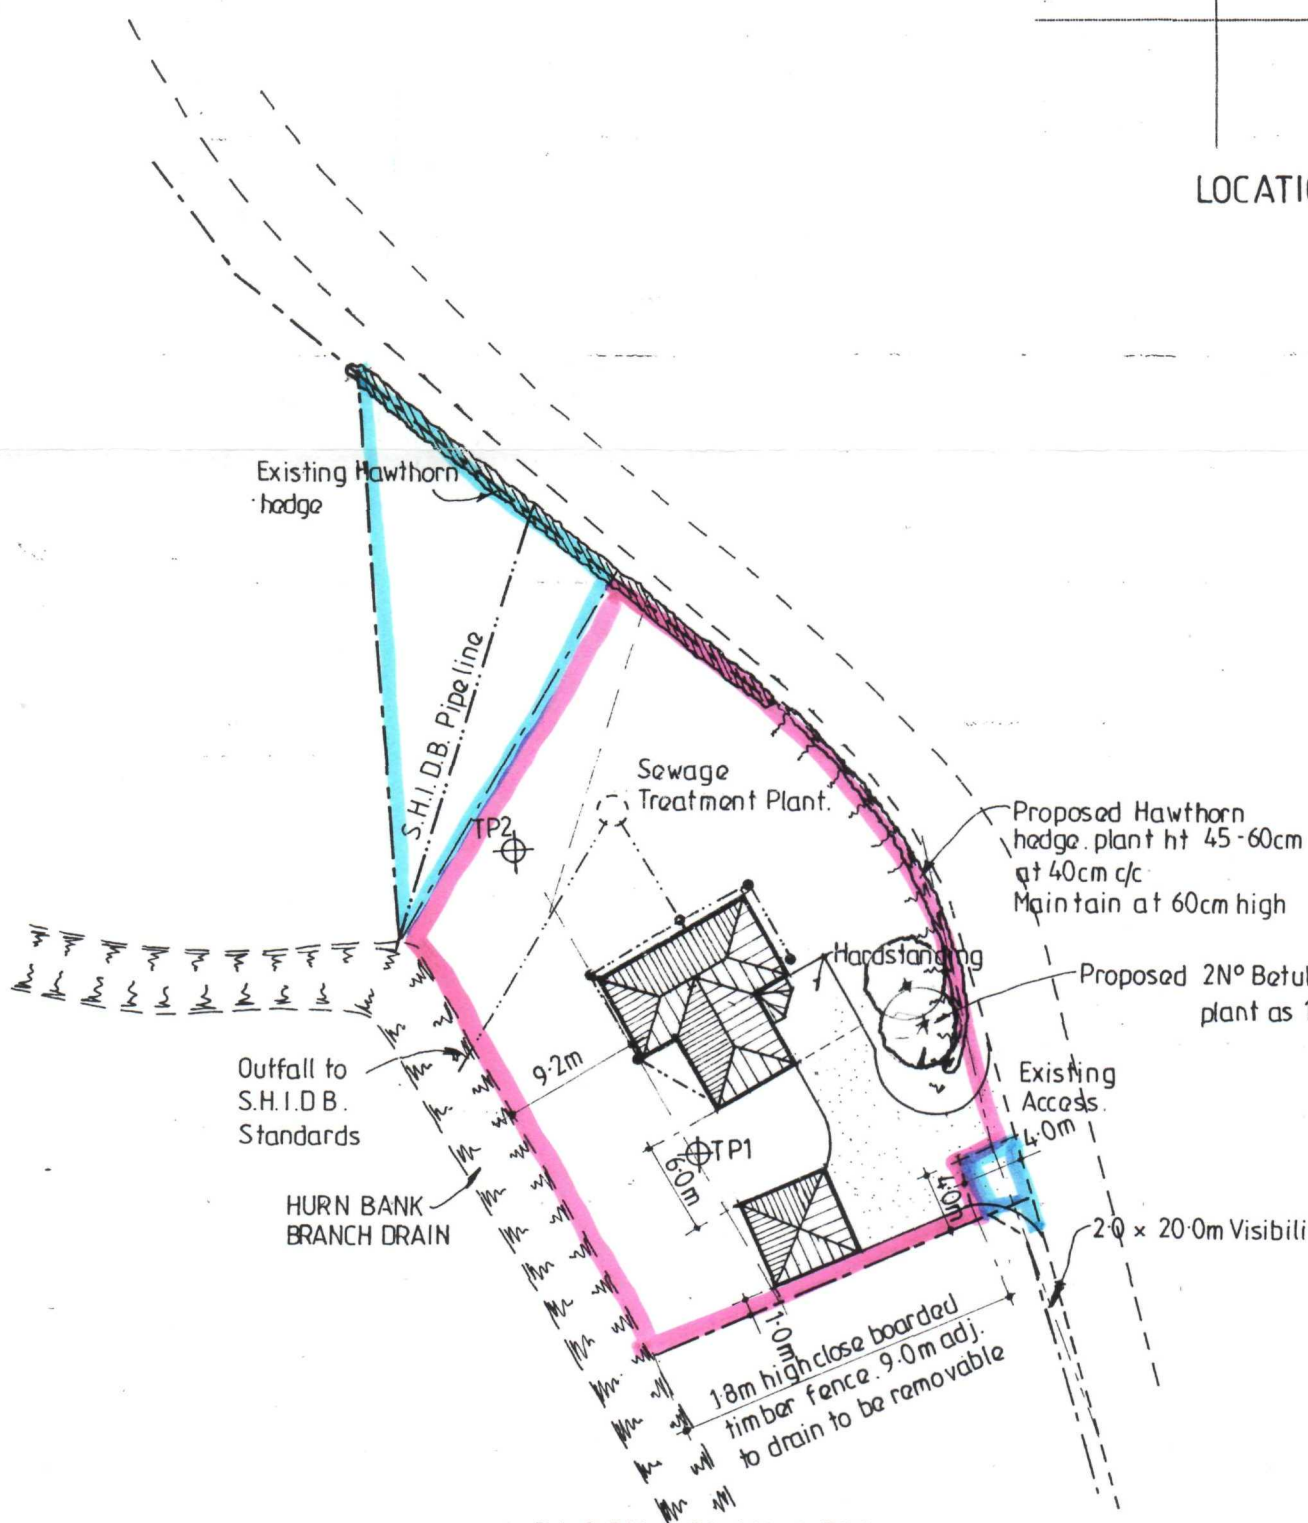


BLOCK PLAN 1:500

NORTH

SOUTH HOLLAND DC
HOUSING & PLANNING
20 JAN 2000
Ref:

MR & MRS SHARMAN.
ROMAN BANK,
HOLBEACH HURN,
SPALDING,
LINCS.

DETERMINED PLAN

AMENDED PLAN
Ref. H09/1264/99