


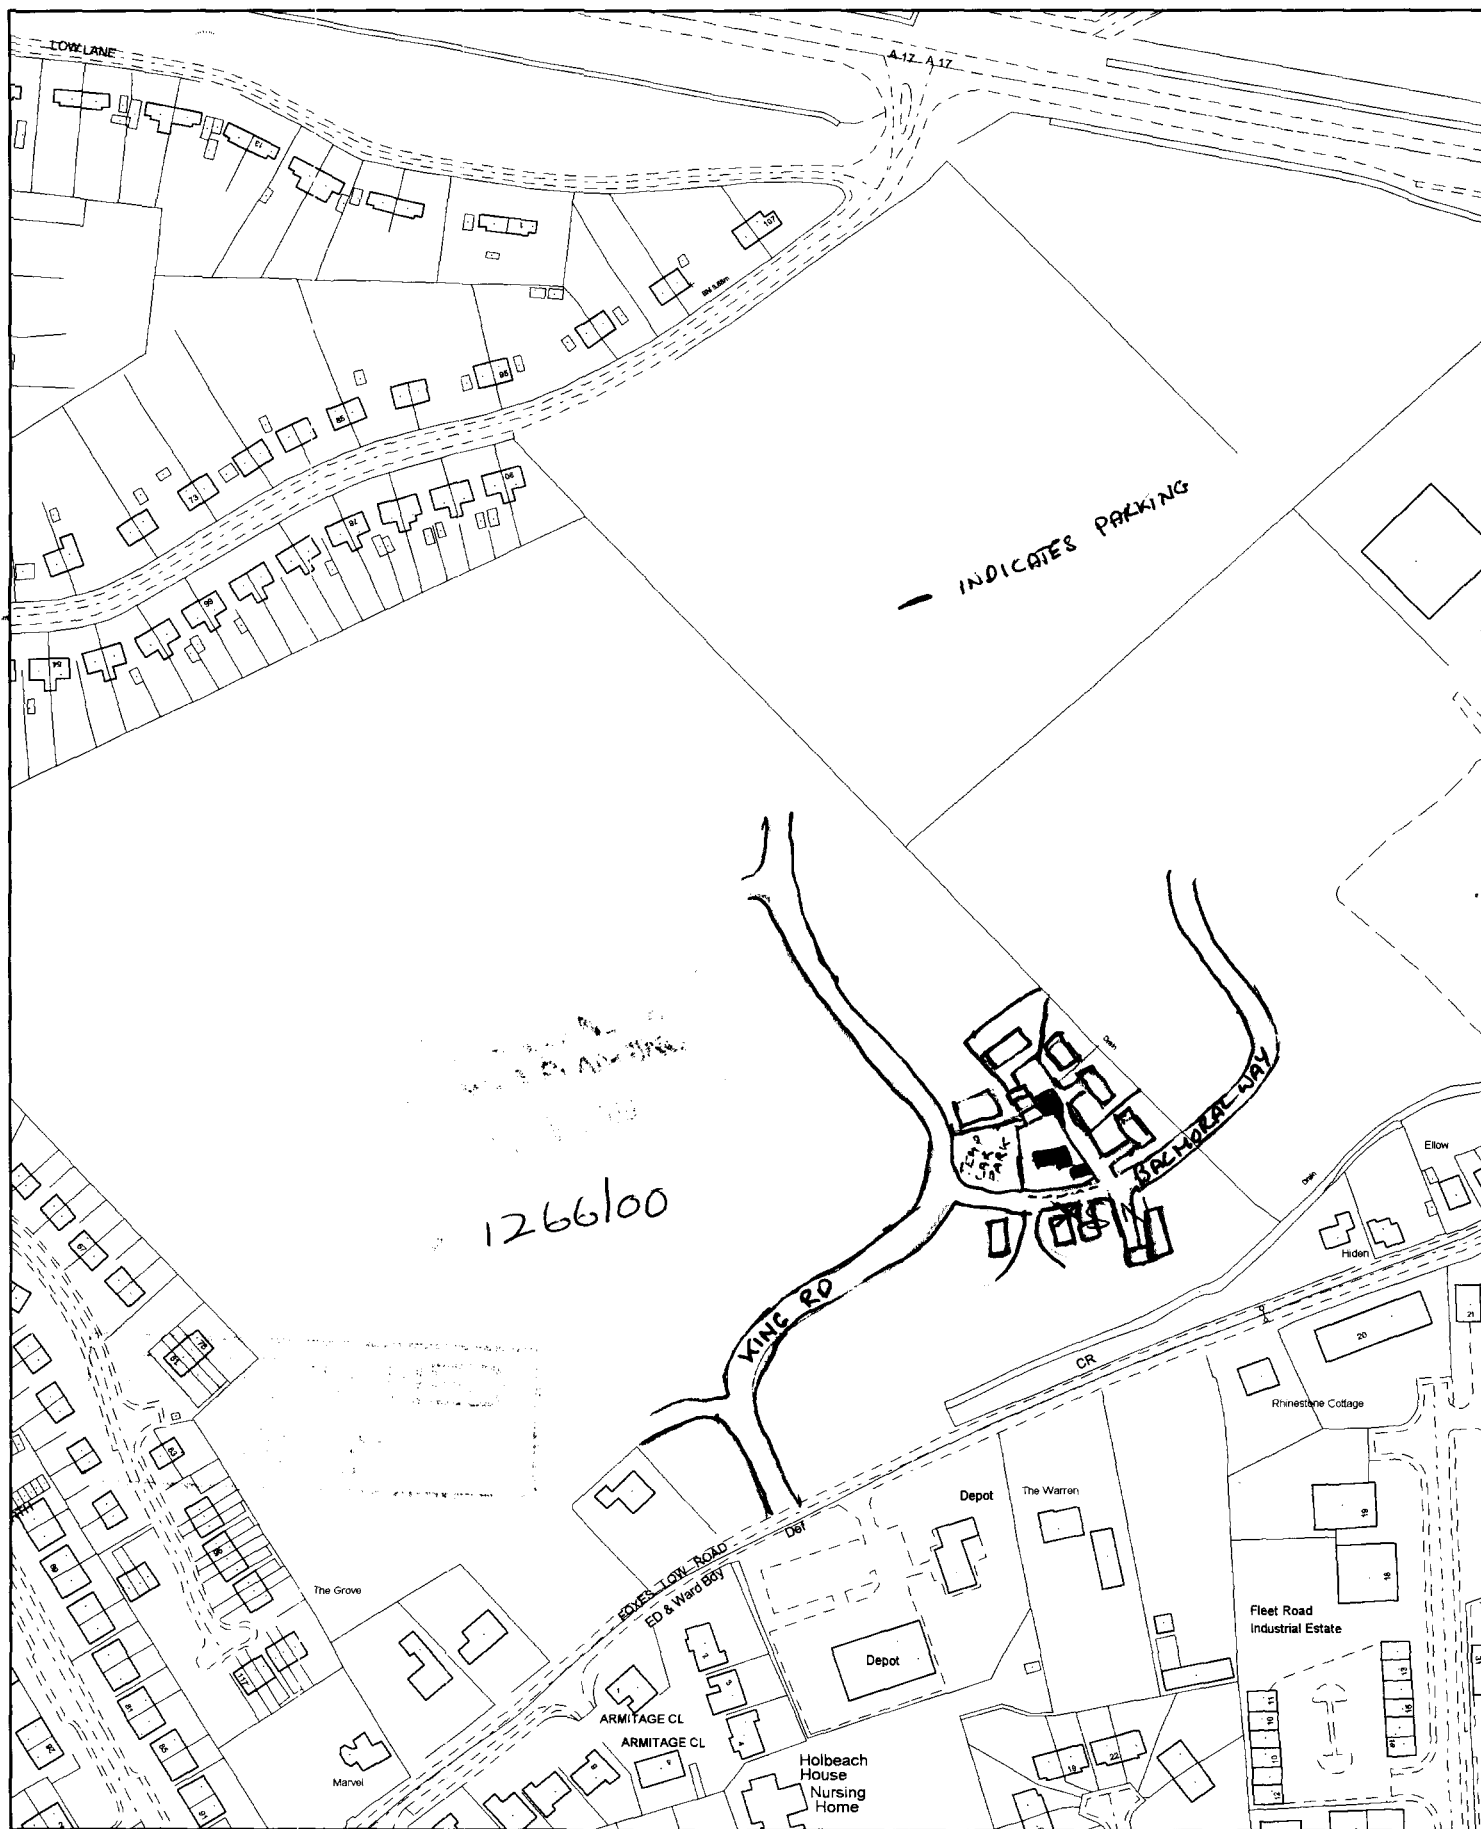

S O U T H




H O L L A N D
DISTRICT COUNCIL

Council Offices, Priory Road, Spalding,
Lincolnshire PE11 2XE

This copy has been produced specifically for the map return
scheme purposes only. No further copies may be made.


Scale:
1:2500

This map is reproduced from Ordnance Survey material with
permission of Ordnance Survey on behalf of Her Majesty's
Stationery Office (c) Crown copyright. Unauthorised reproduction
infringes Crown copyright and may lead to prosecution or civil
proceedings. South Holland District Council LA079413 2000

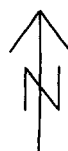


FIRST FLOOR

1.50

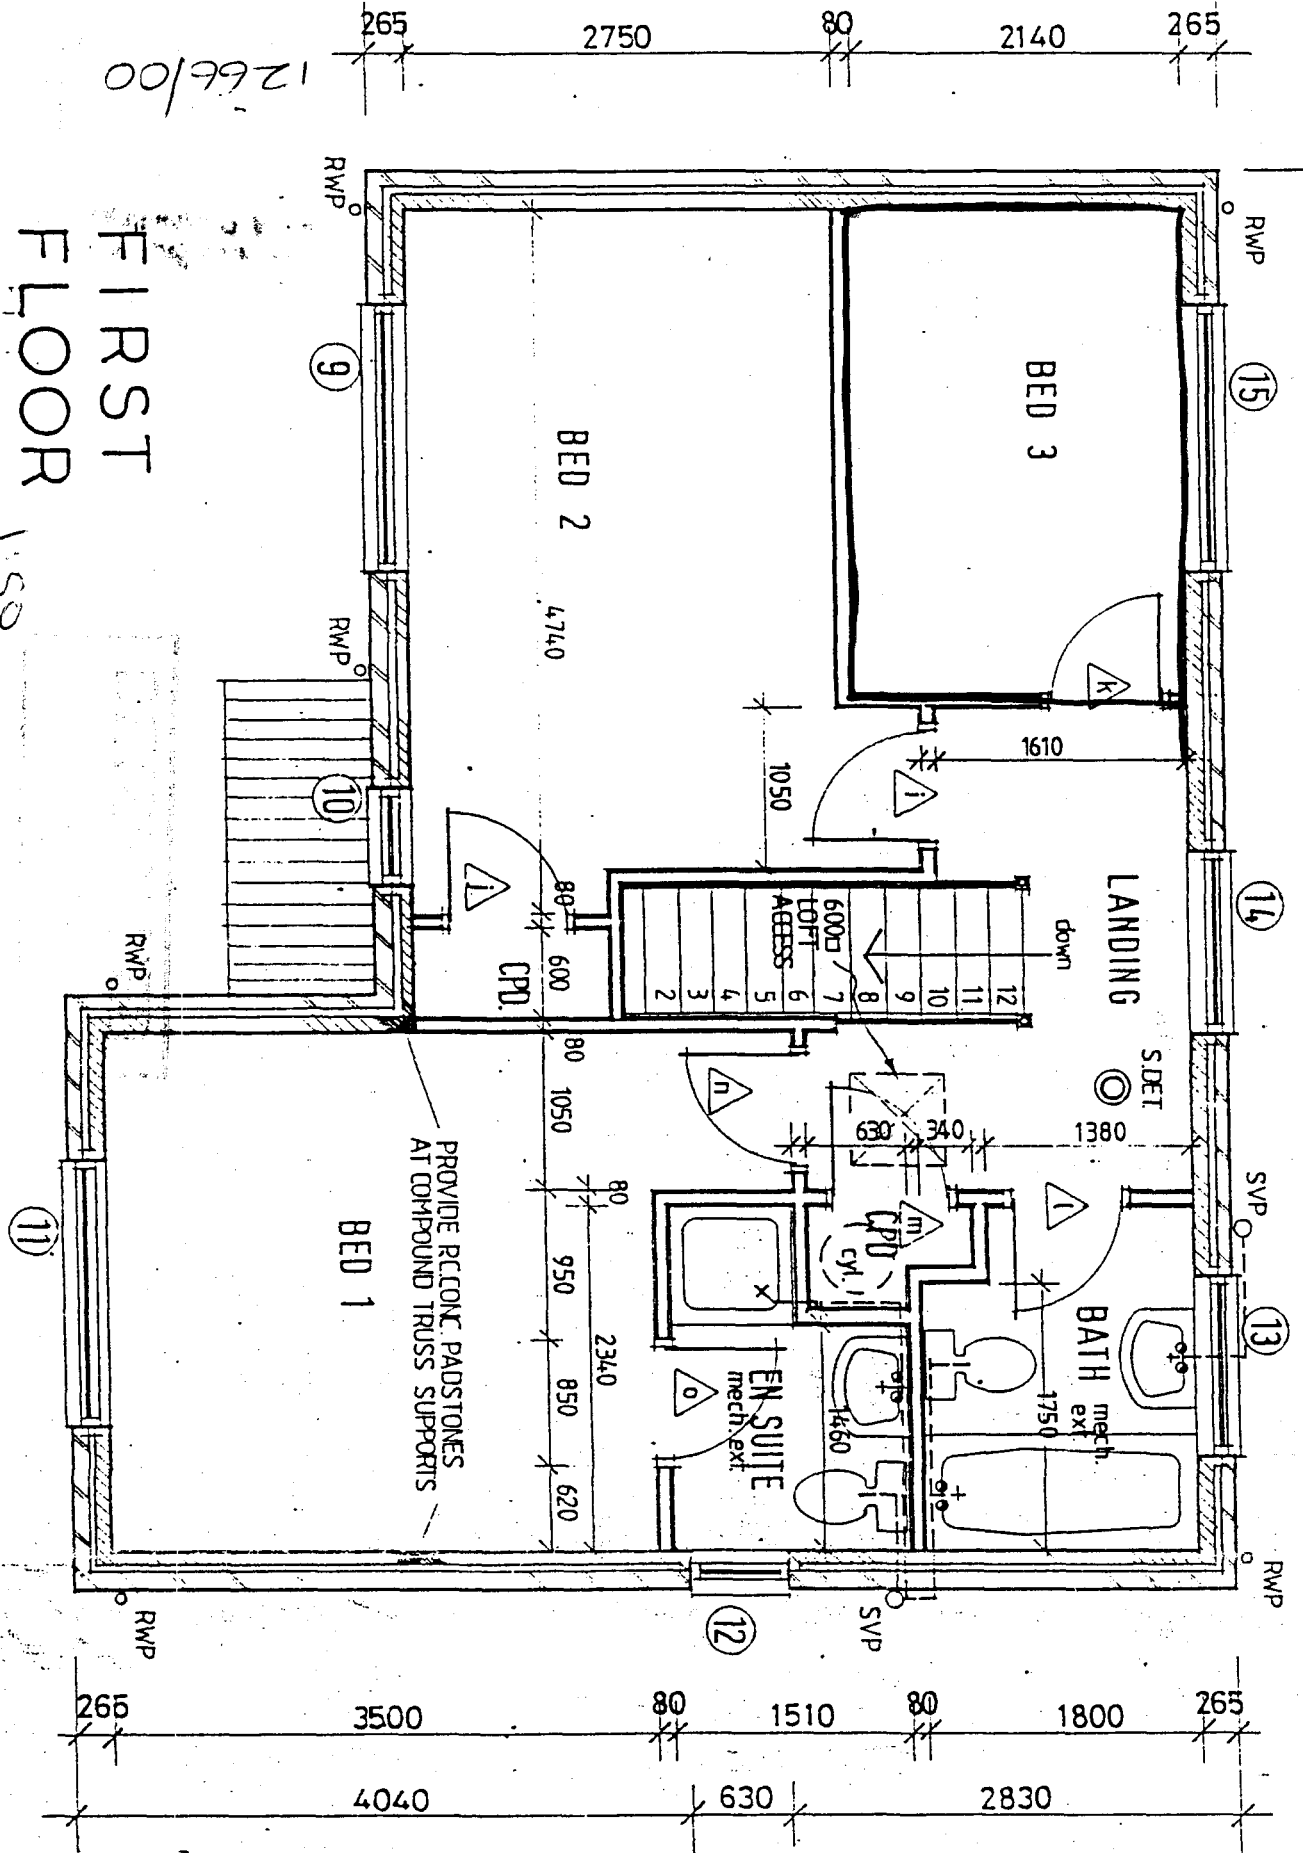



12.66/00

SOUTH HOLLAND OC
HOUSING & PLANNING
13 DEC 2000
Ref:

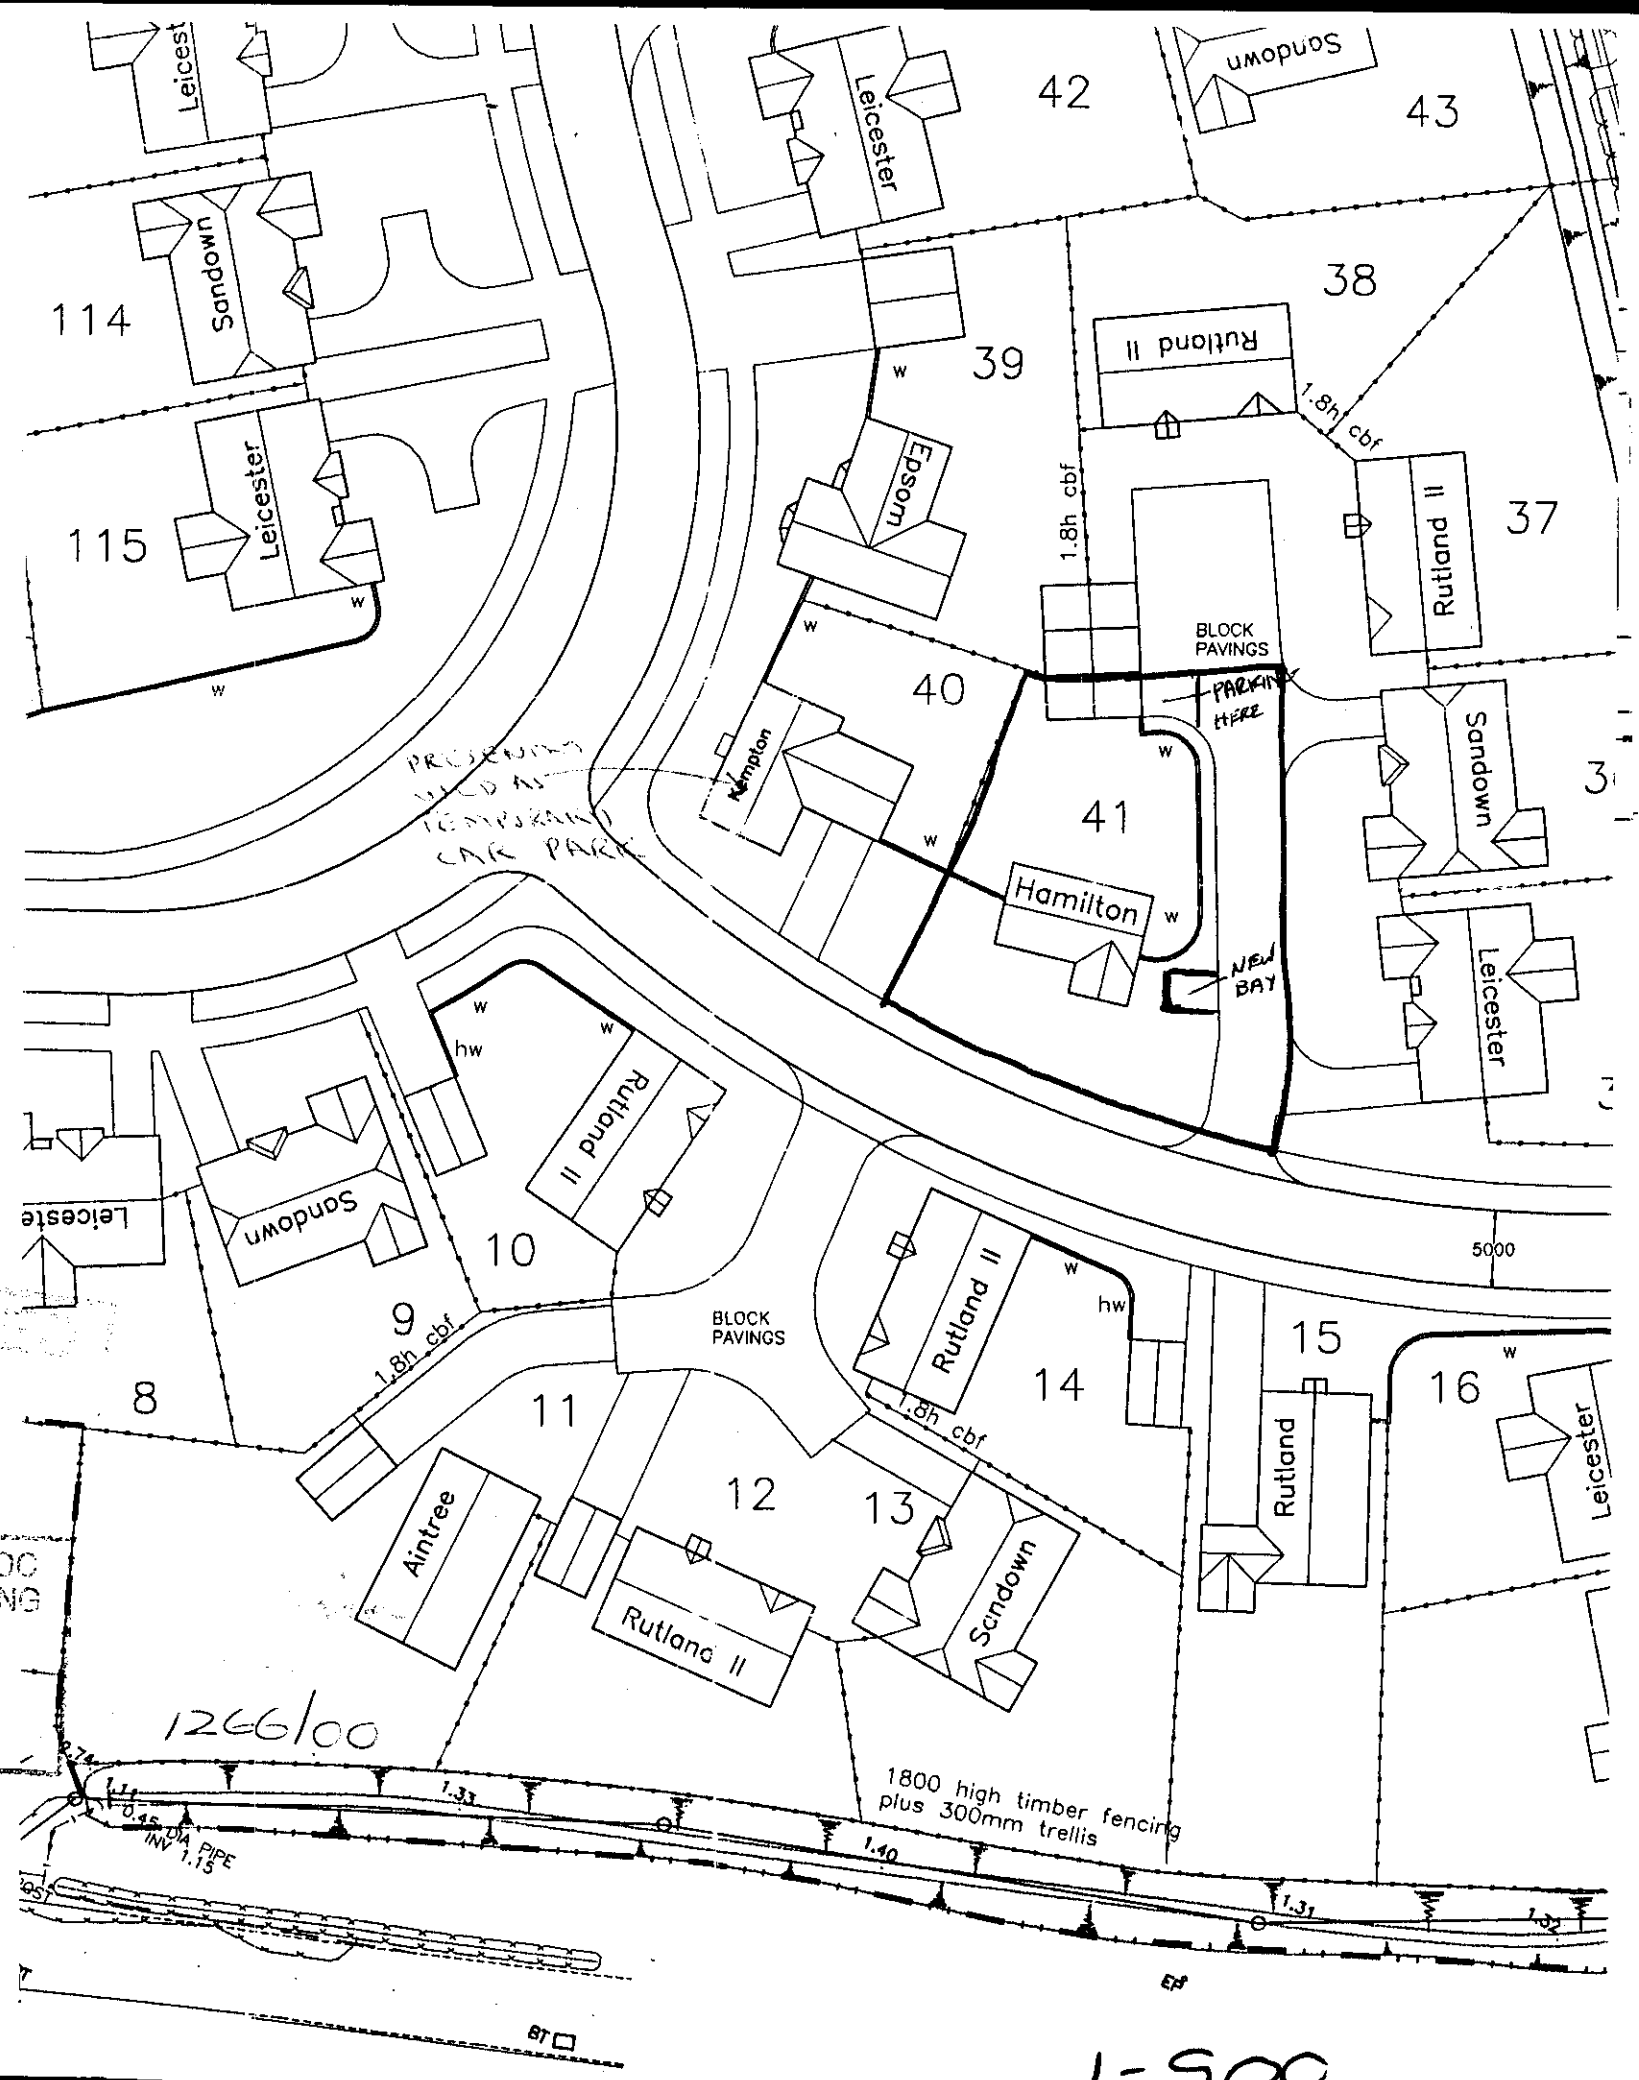

1-500

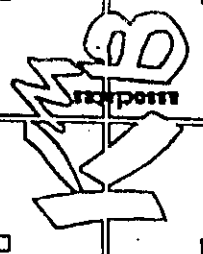ASHWOOD	
	
PROPOSED RESIDENTIAL DEVELOPMENT AT 7000S LOVE ROAD HOLBURN	
FOR ASHWOOD HOMES LTD.	
LOCATION PLAN	
12500	Feb 98
77	2105-21

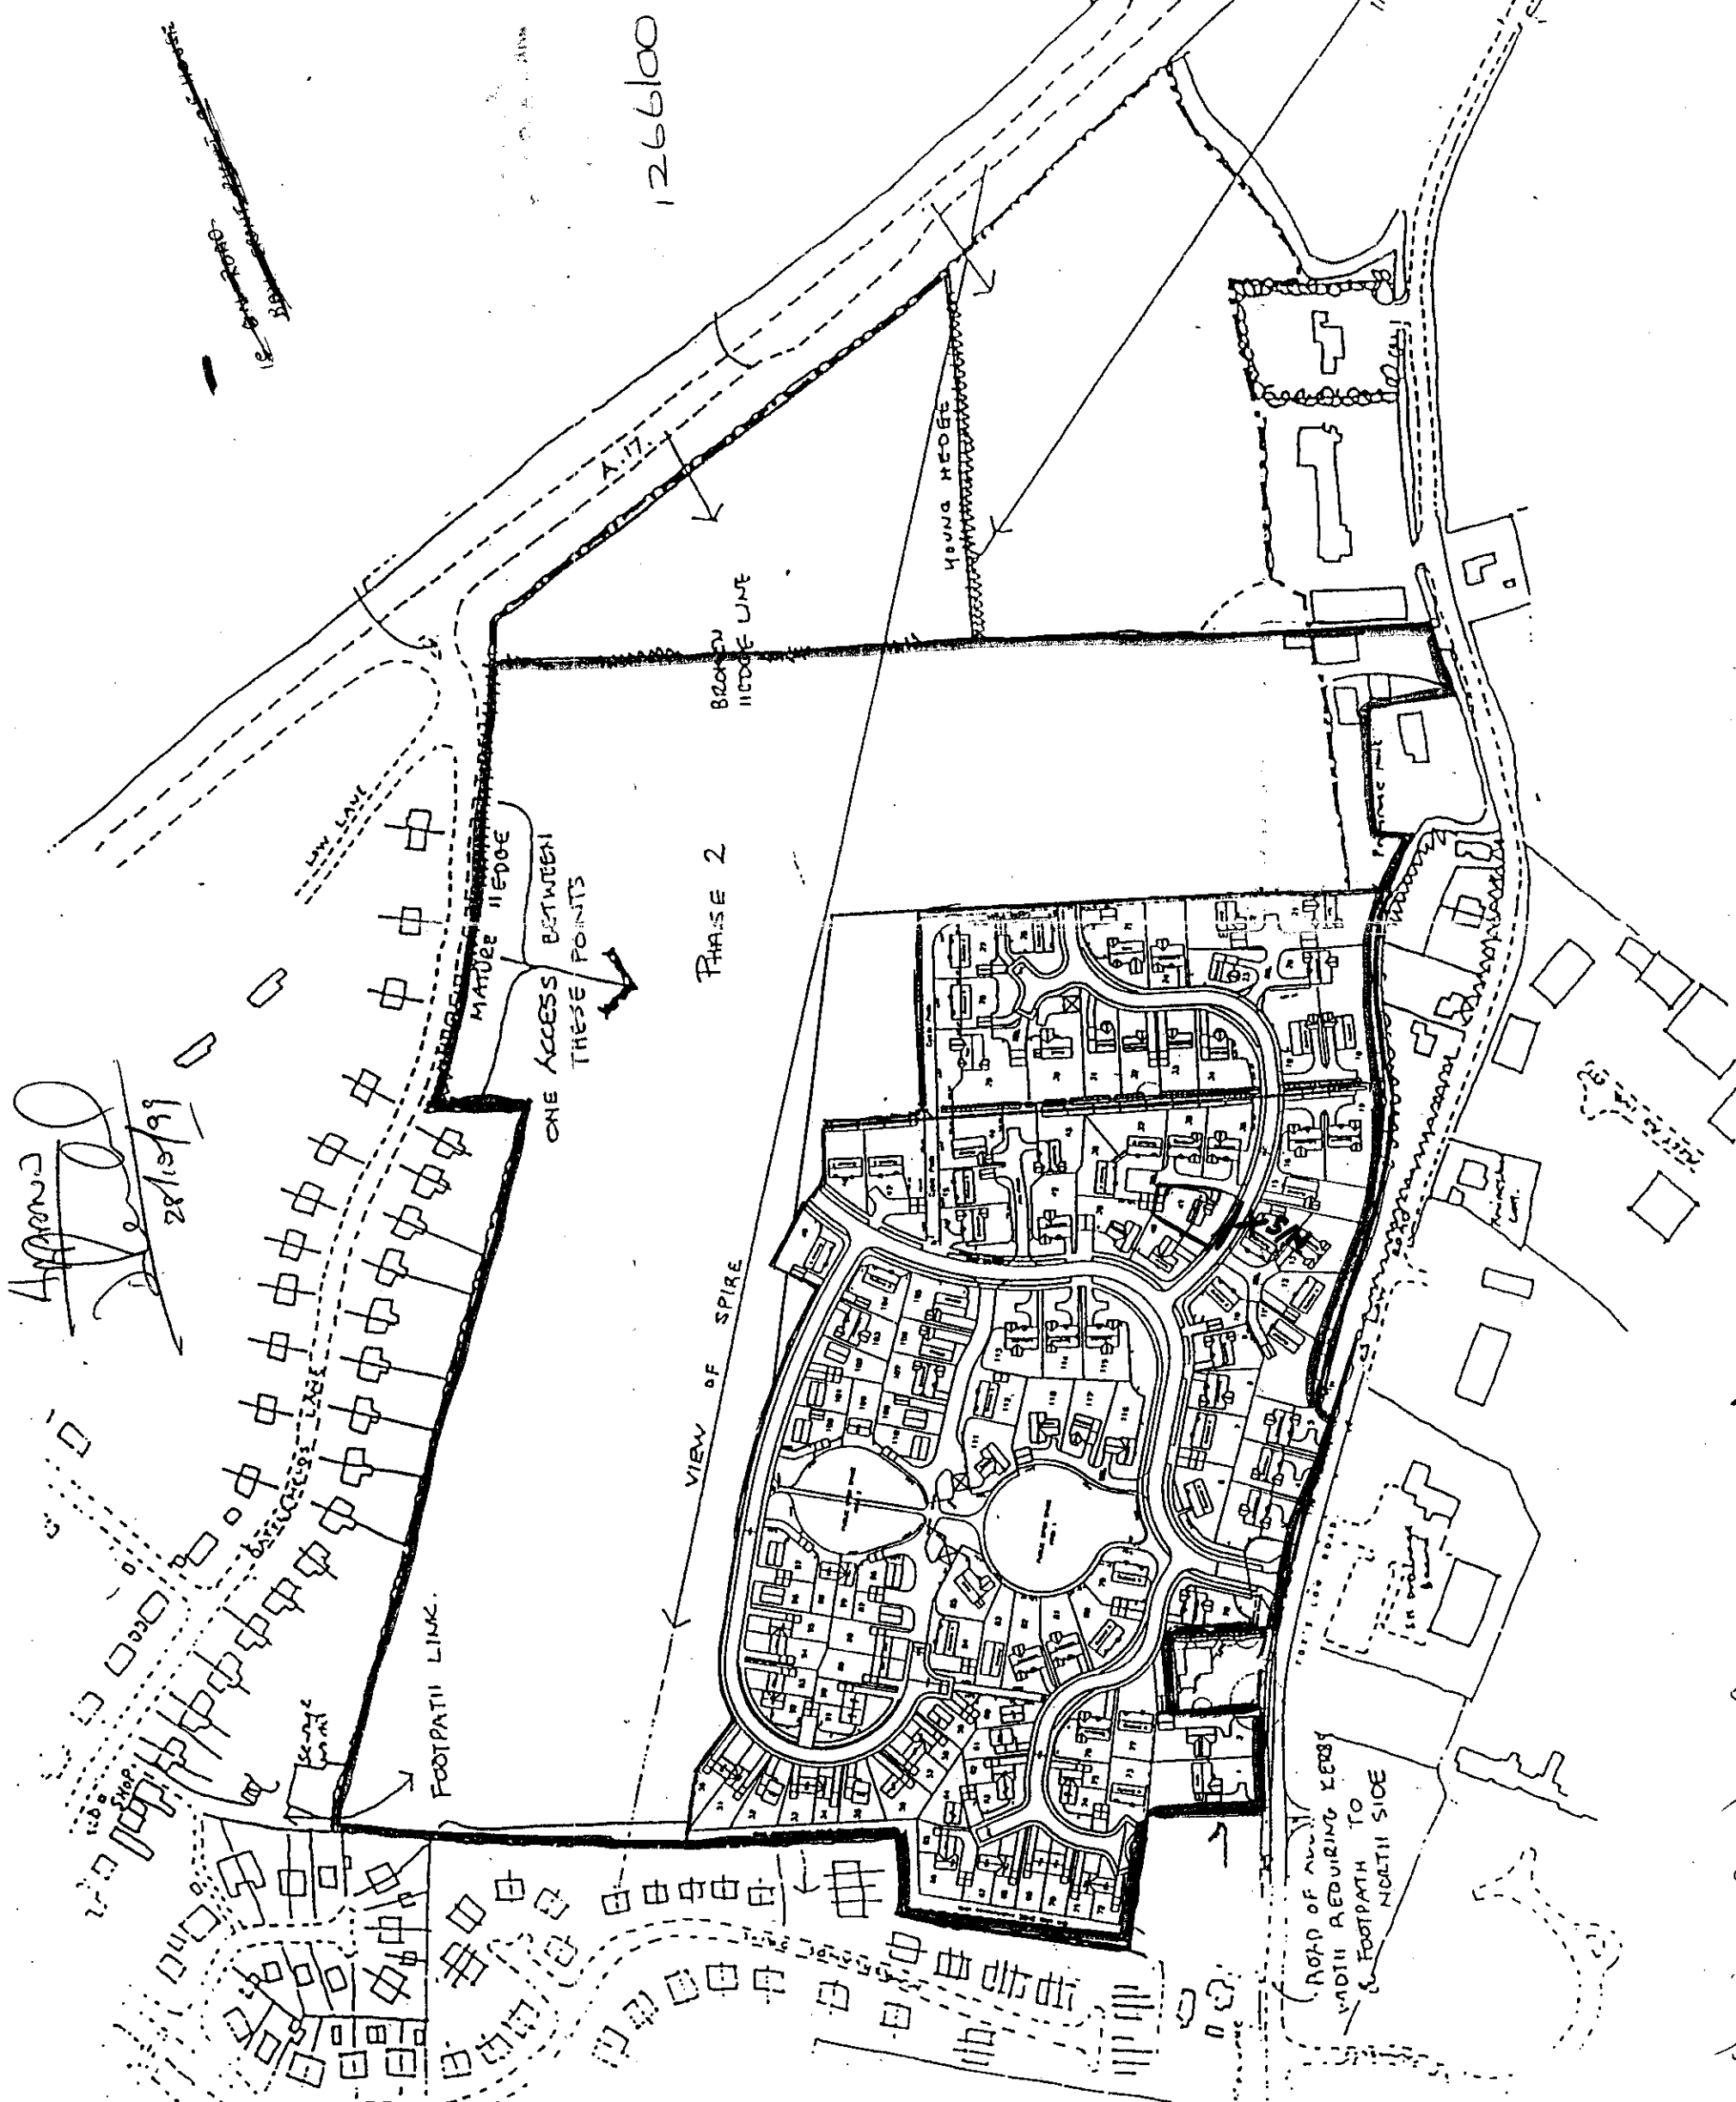

Approved
 28/10/99

Plan showing position of
 site advice