


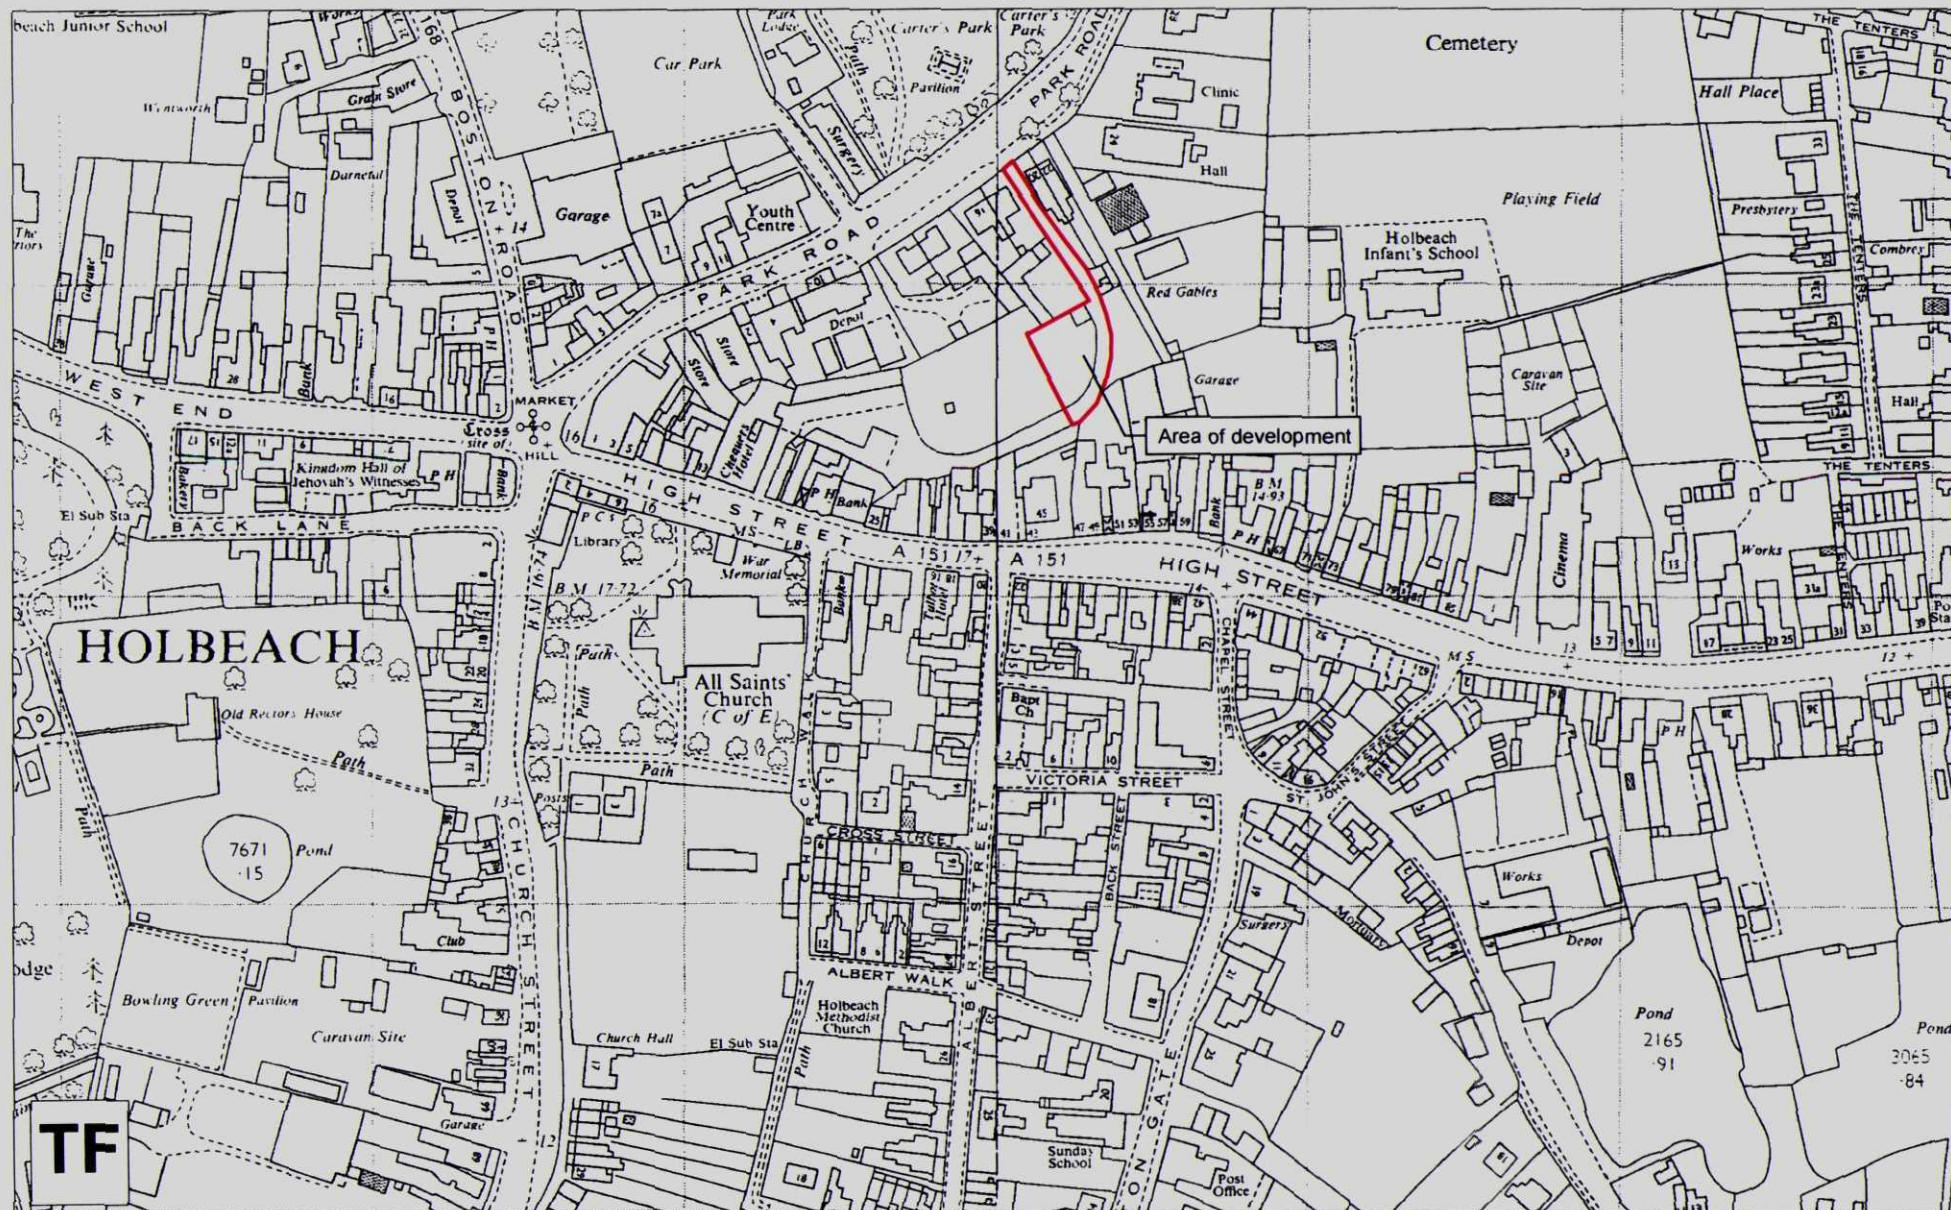

Reproduced from the Ordnance Survey 1:2500 map with the permission of The Controller of Her Majesty's Stationery Office.
© Crown Copyright. HTL LTD Licence No AL5041A0001



Figure 2 - Site location plan