


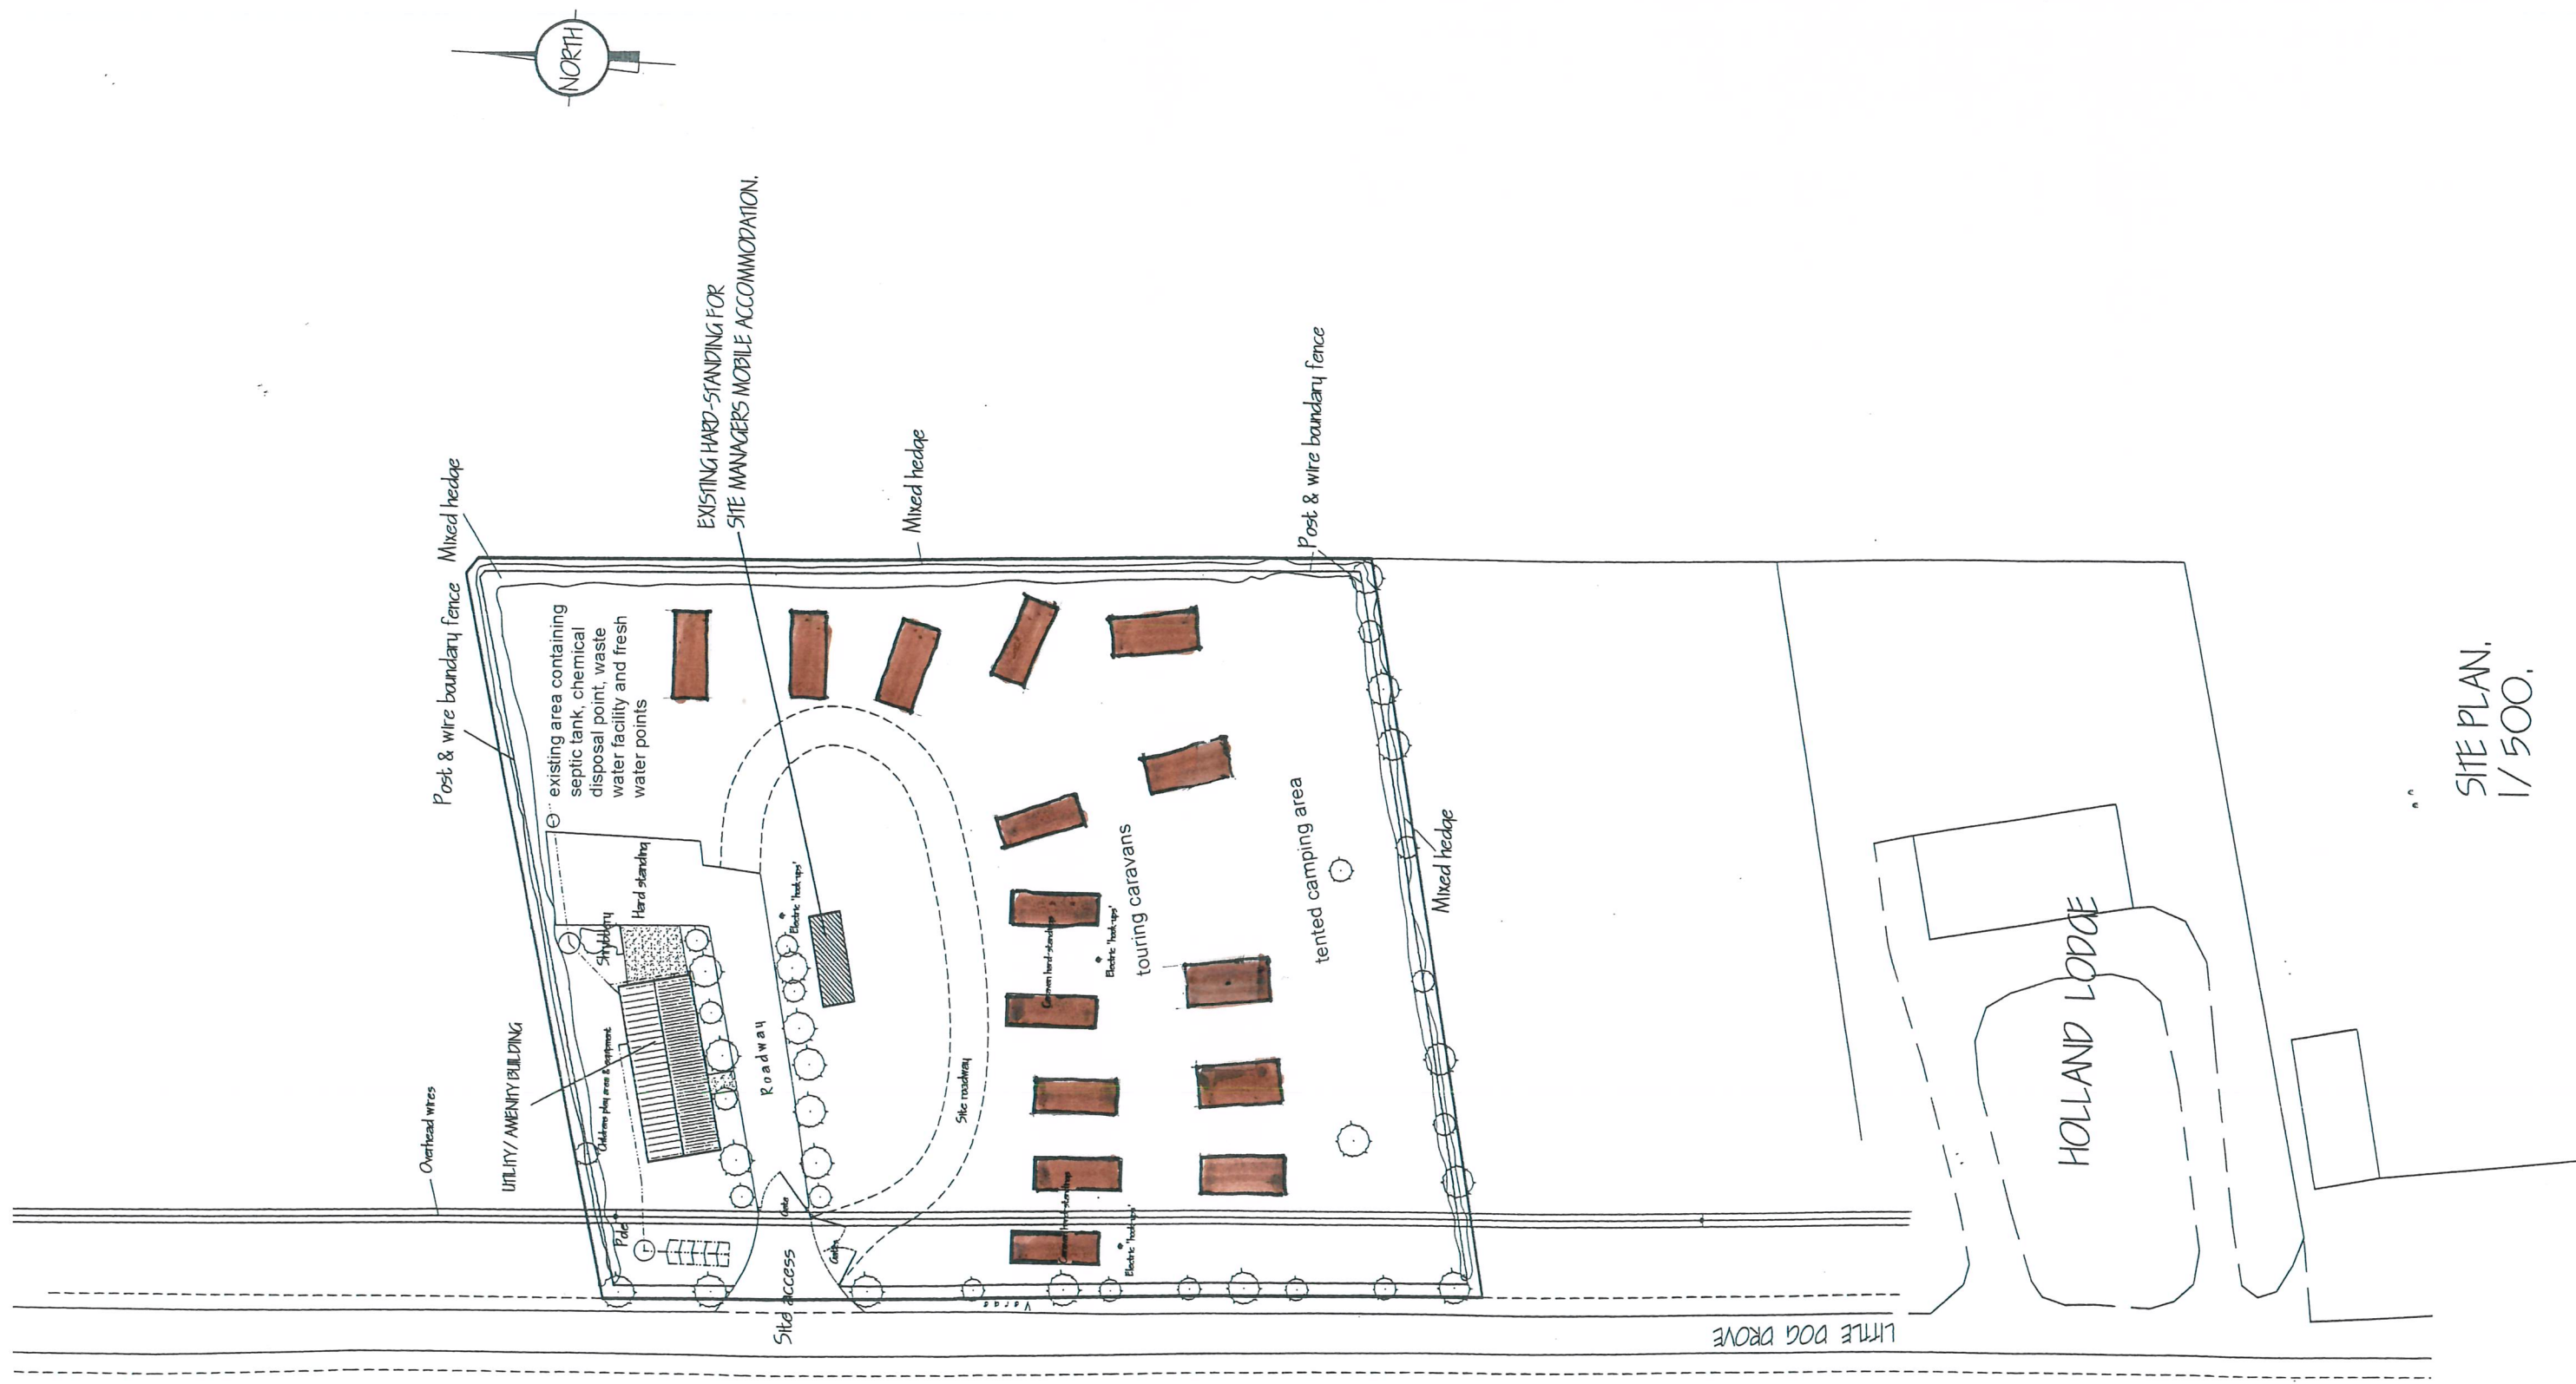

SITE PLAN,
1/500.