


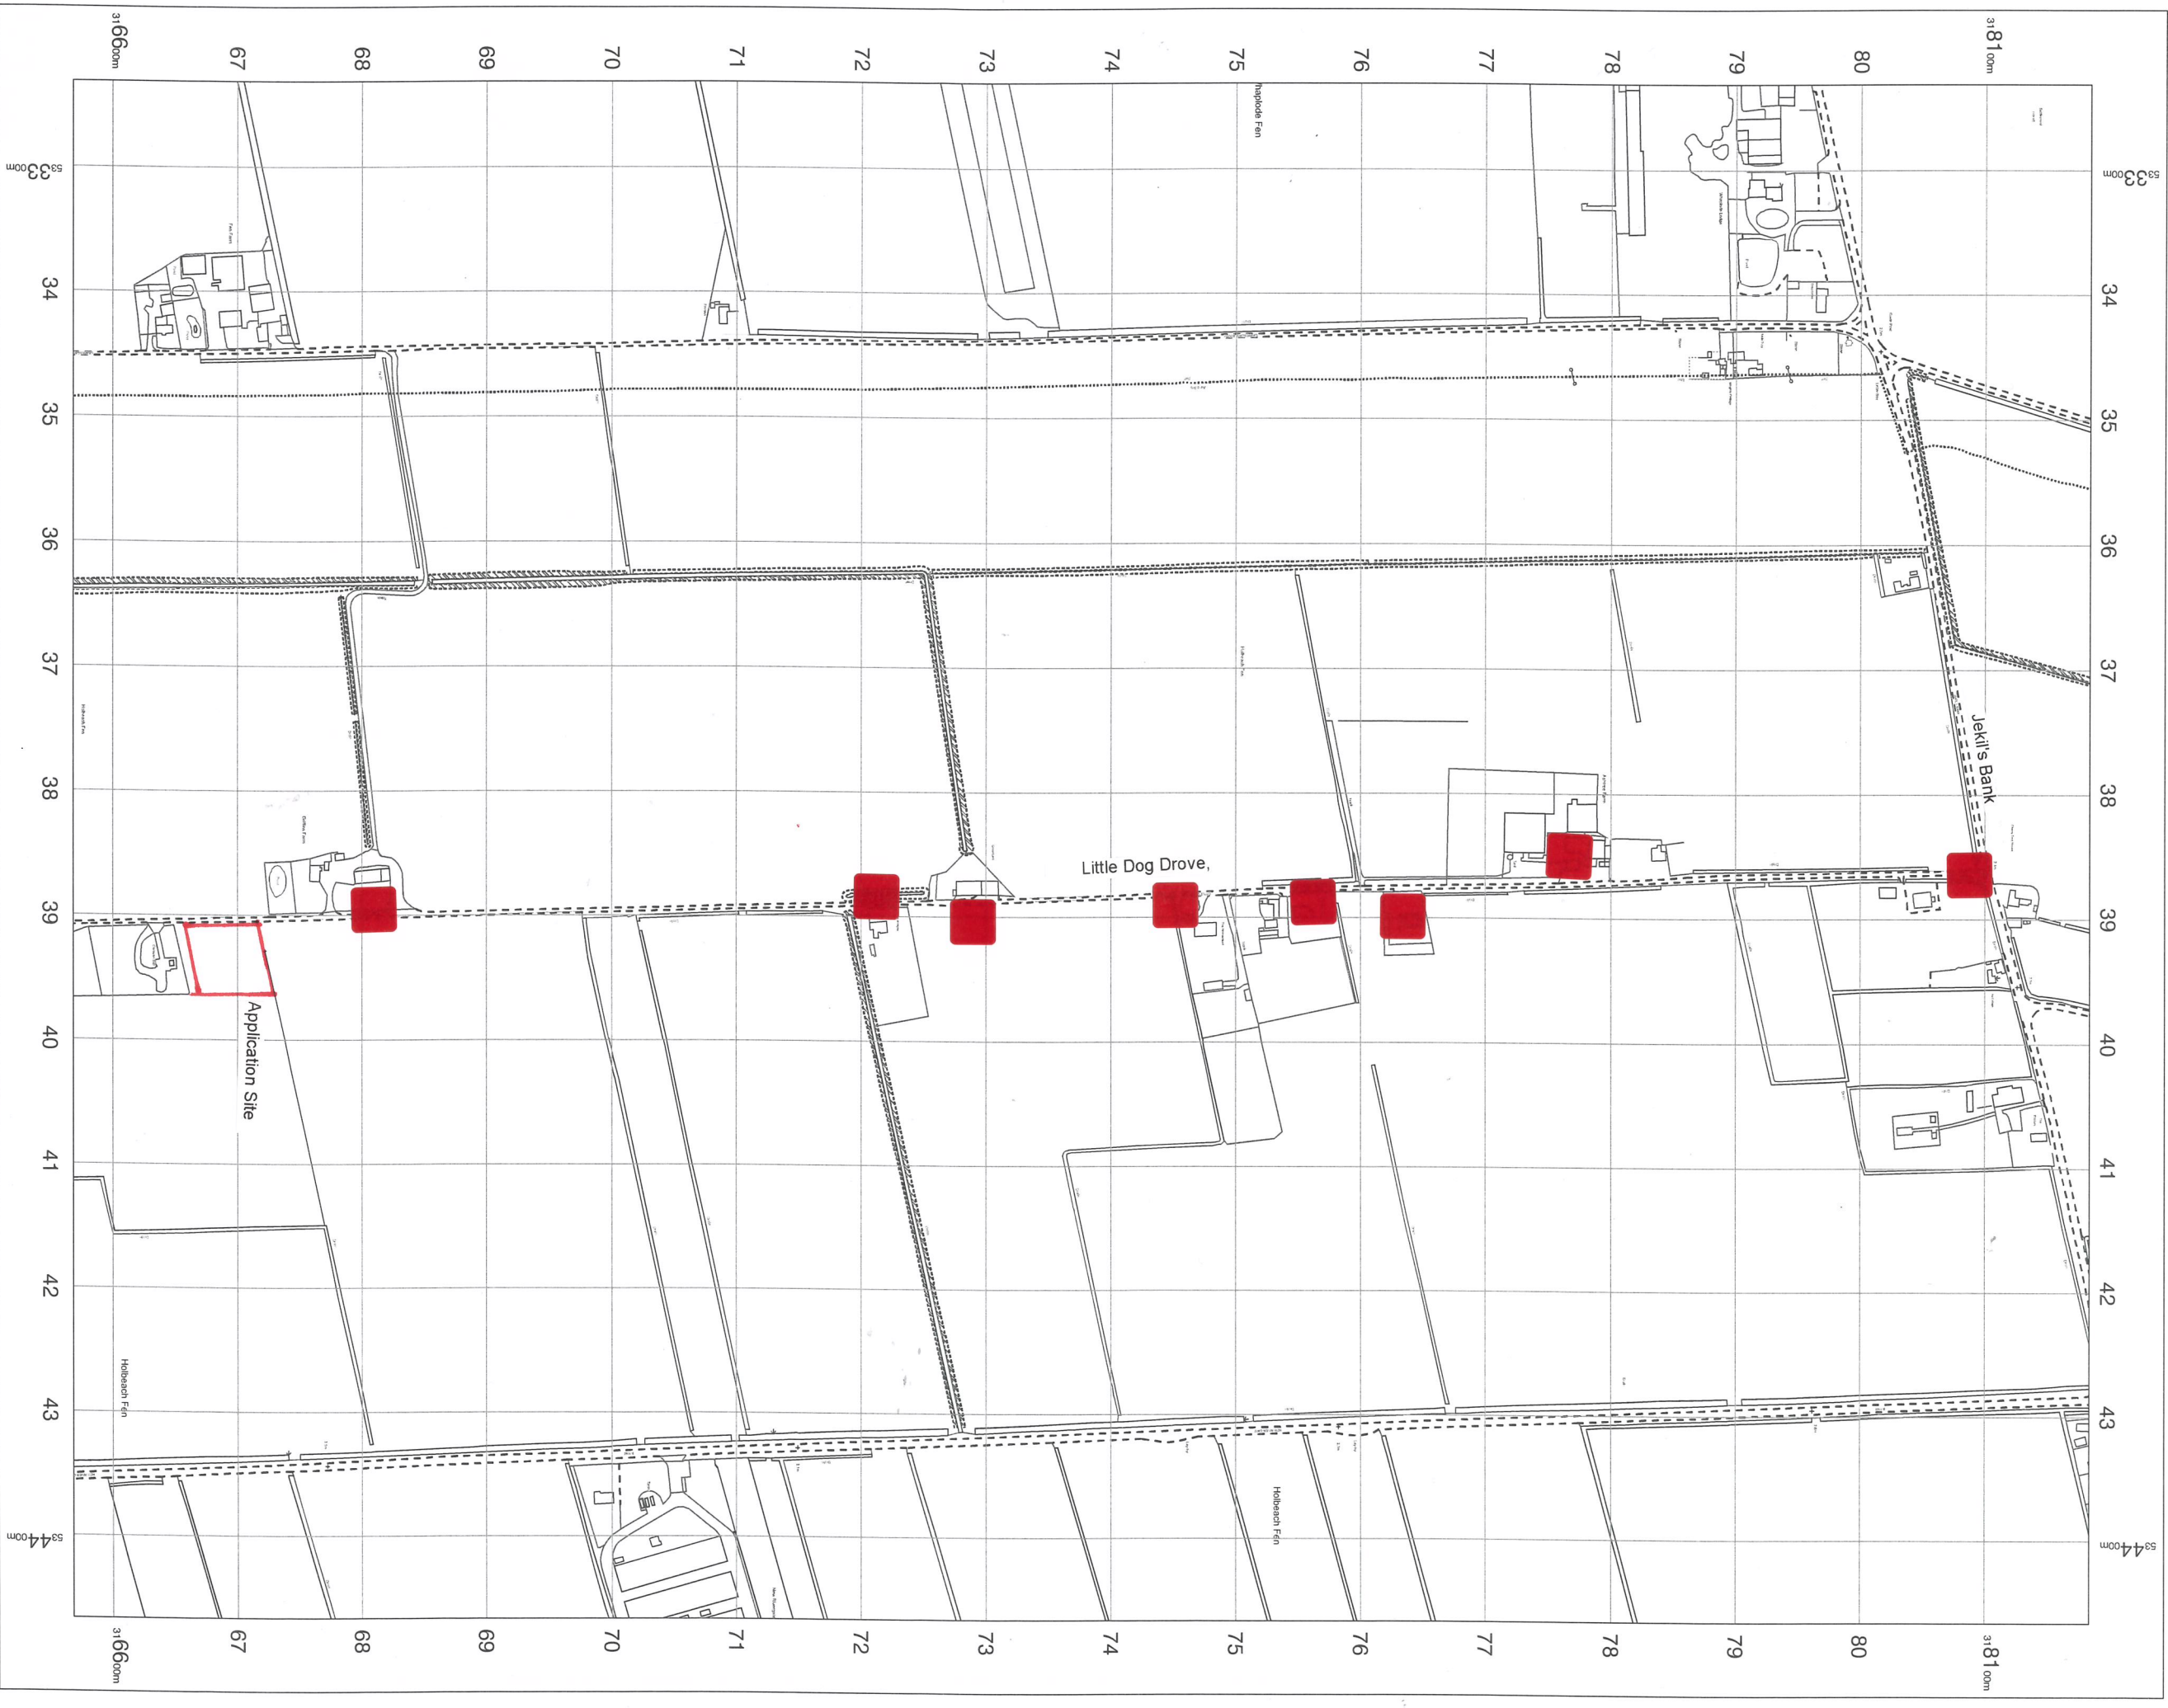


Lazy Acre, Little Dog Drove,
Hobbleback St. John.
Potential vehicle passing
places
Plan J/C/M228/5

OS MasterMap 1250/2500/10000 scale
07 December 2016, ID: JEW-00583021
maps.johnnewright.com

1:5000 scale print at A3, Centre: 533849 E, 317376 N

©Crown Copyright and database rights 2016 OS 100019980

John Church Planning Consultancy Ltd
Victoria Buildings
117 High Street
Clay Cross
Chesterfield
Derbyshire
S45 9DZ

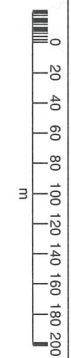

 Potential vehicle passing
places



johnnewright
maps@johnnewright.com
tel: 0115 950 6633