

Planning Application Location Plan
Ward Member Notification

Scale: 1:500


Planning and Development

Council Offices, Priory Road, Spalding, Lincolnshire
PE11 2XE


PLEASE DO NOT COPY THIS PLAN
This map is reproduced from Ordnance Survey material with permission of Ordnance Survey on behalf of Her Majesty's Stationery Office (c) Crown copyright. Unauthorised reproduction infringes Crown copyright and may lead to prosecution or civil proceedings. South Holland District Council LA079413 2002




FRONT ELEVATION

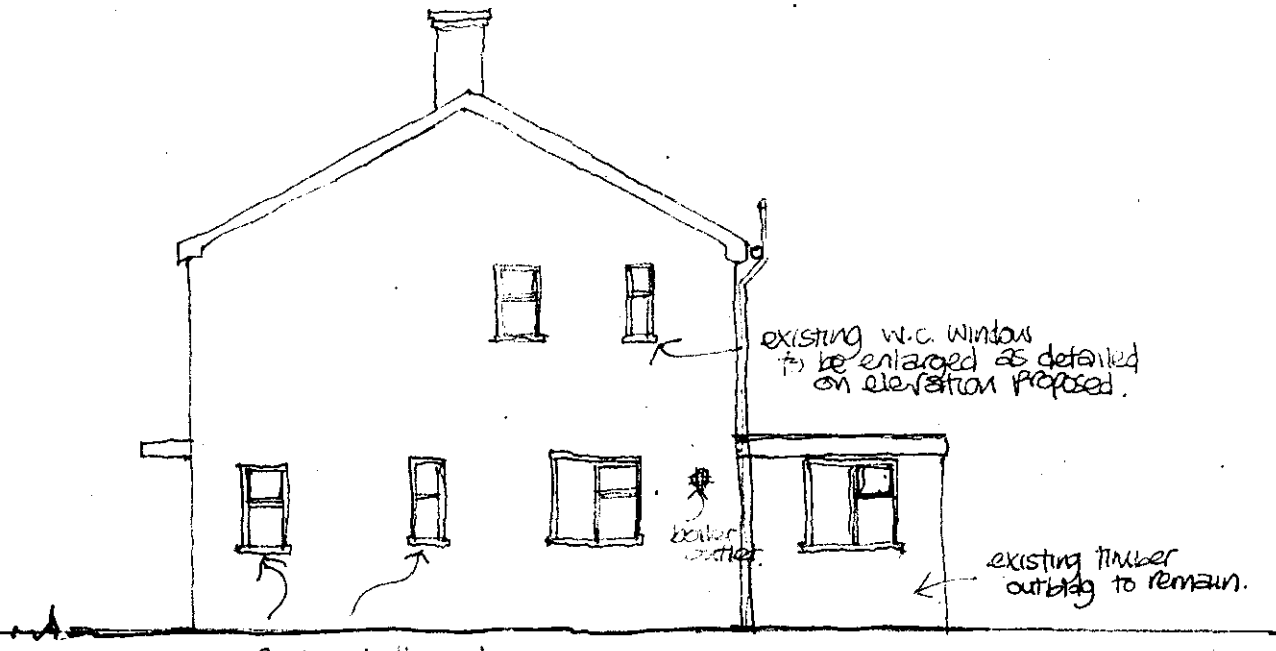

SIDE ELEVATION

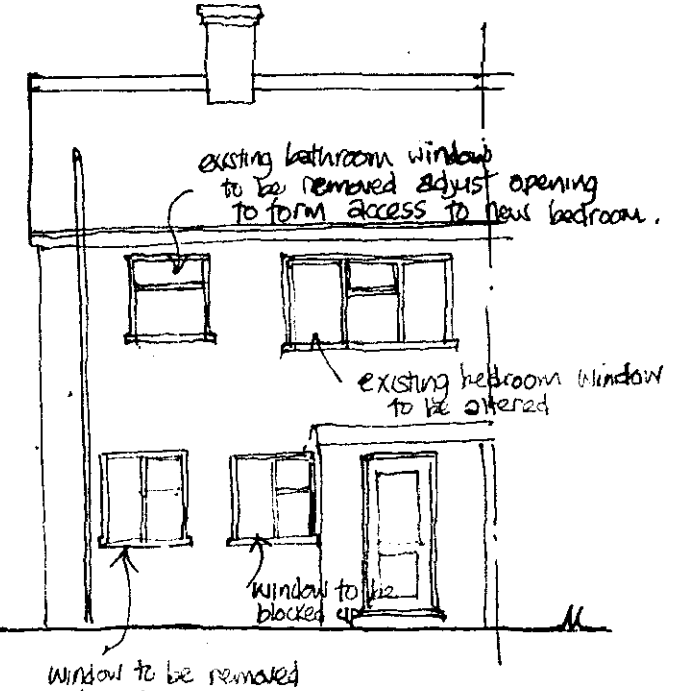


REAR ELEVATION

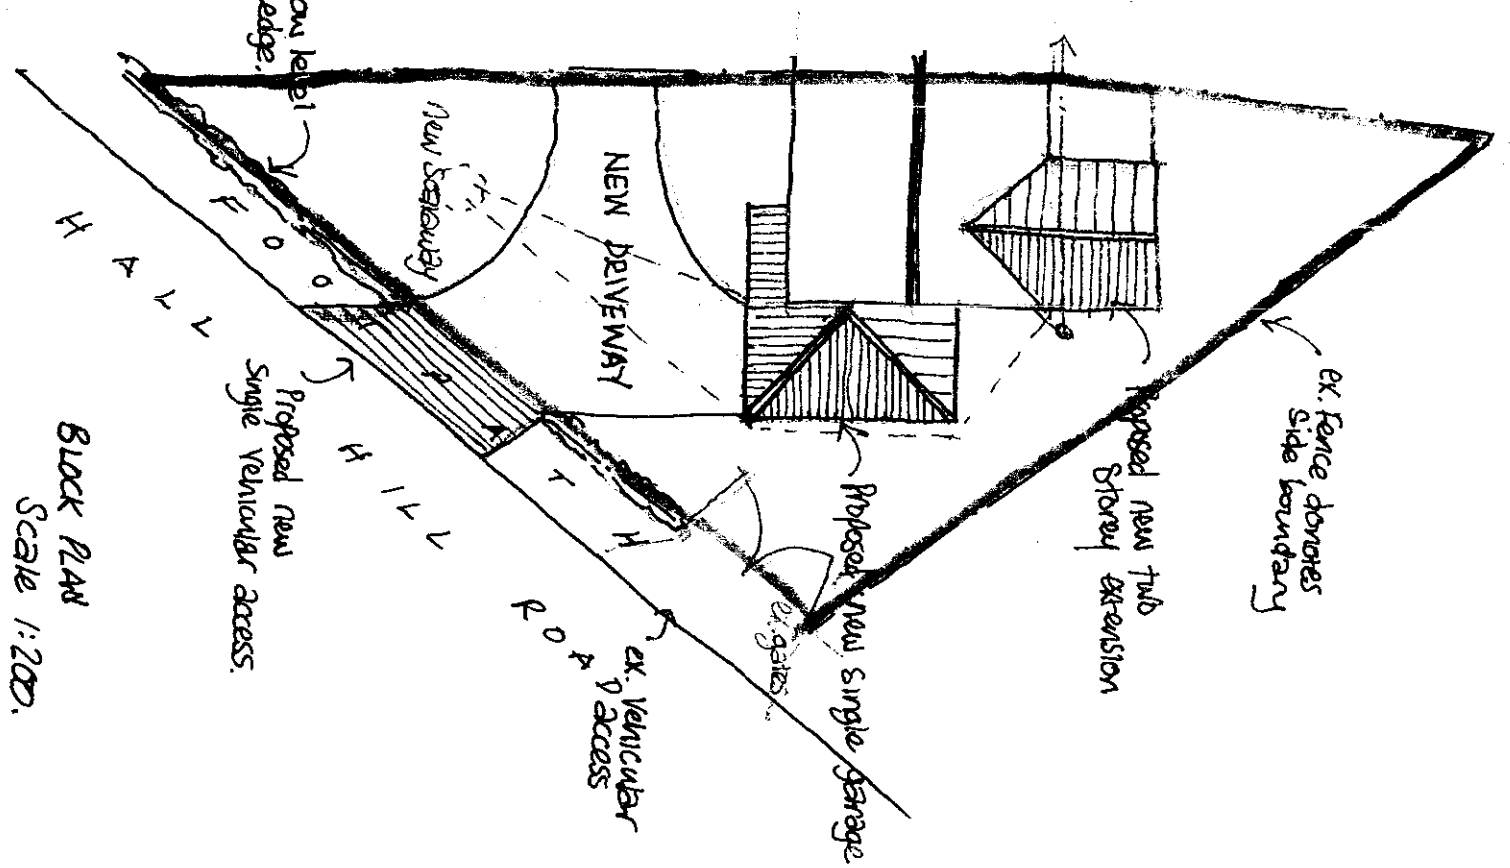

BLOCK PLAN
Scale 1:200.

SOUTH HOLLAND DISTRICT COUNCIL
HOUSING & GENERAL
09 JAN 2002
Ref 1284/01

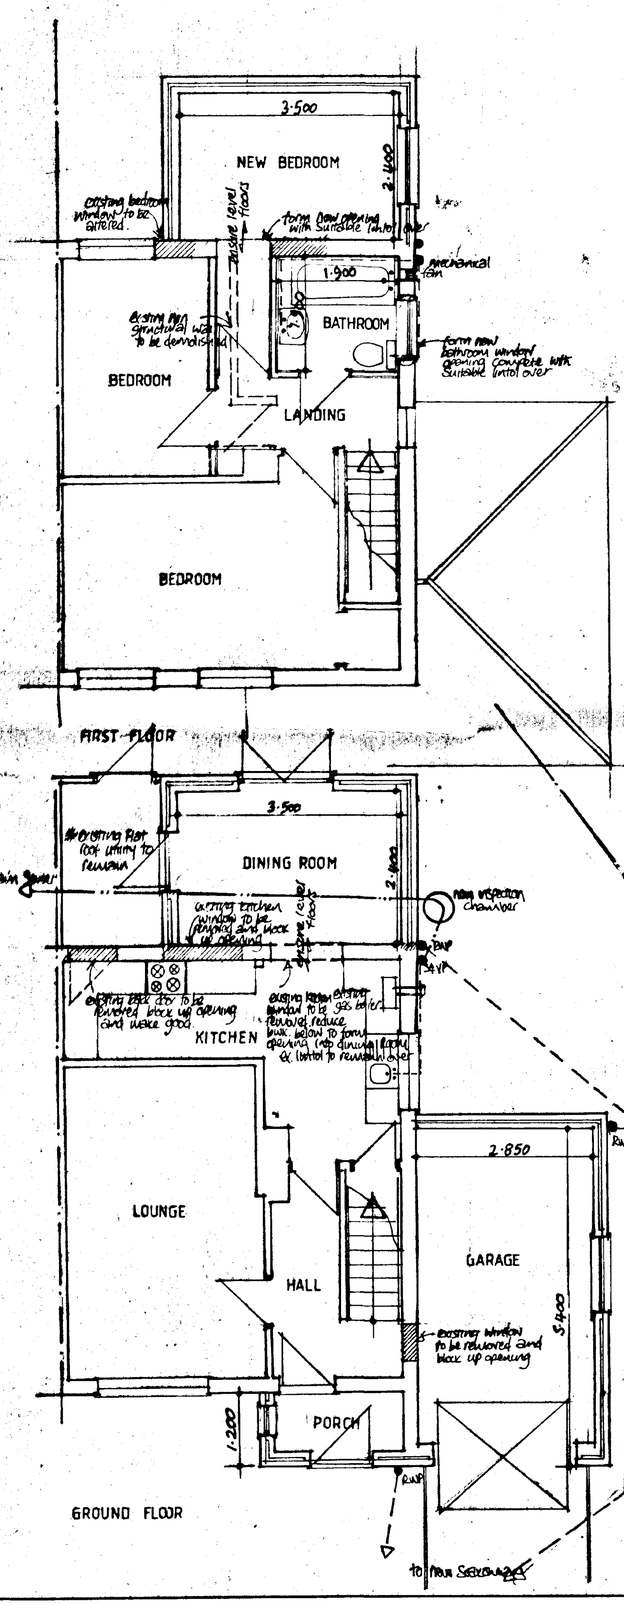




FRONT ELEVATION



SIDE ELEVATION

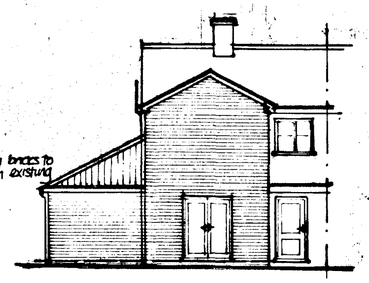

REAR ELEVATION

SOUTH HOLLAND DC
HOUSING & PLANNING
-8 NOV 2001
Ref. 12 8401

NOTES

All dimensions must be checked on site and not scaled from this drawing.

A		
	Date	Revisions

© copyright

Client

Mr C.C.E. Bycraft & Miss L. Smith.

Job Title

PROPOSED TWO STOREY EXTENSION TO REAR OF HOUSE AND SINGLE GARAGE TO SIDE
61, HALL HILL ROAD,
HOLBEACH,
LINCOLNSHIRE

Drawing Title

PLANS AND ELEVATIONS

Scale 1:50 , 1:100 .

Date OCT. 2001. | Drawn by LWB

Drg No. | Rev.

RIBA ARCHITECT STANDARD

841 x 594mm A1