




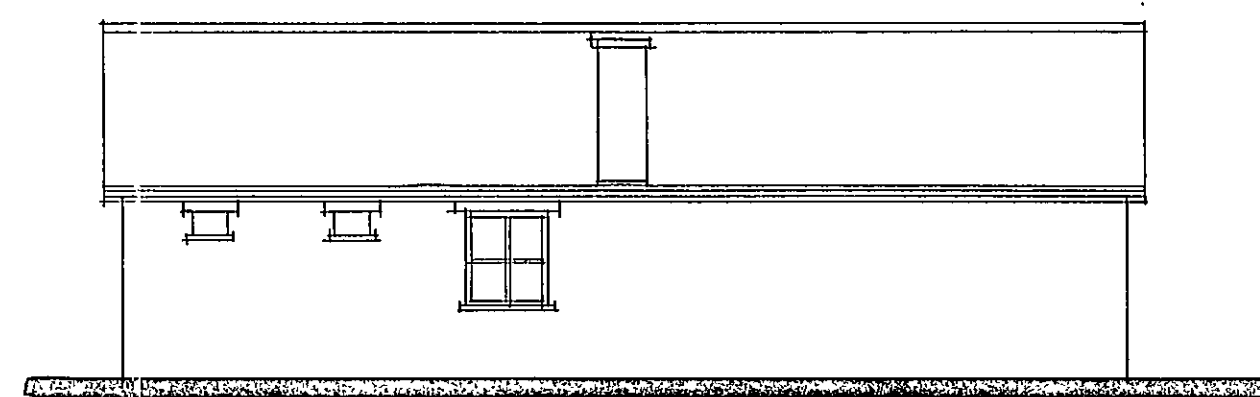


REAR

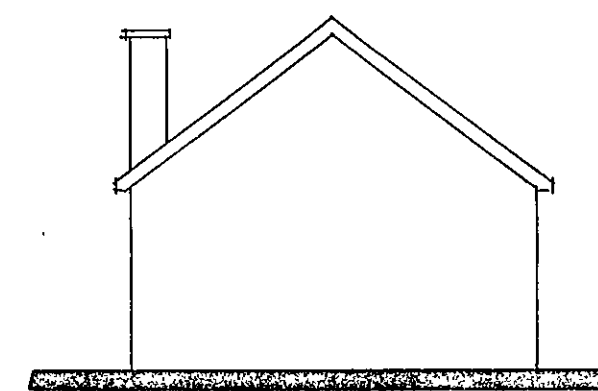


SIDE

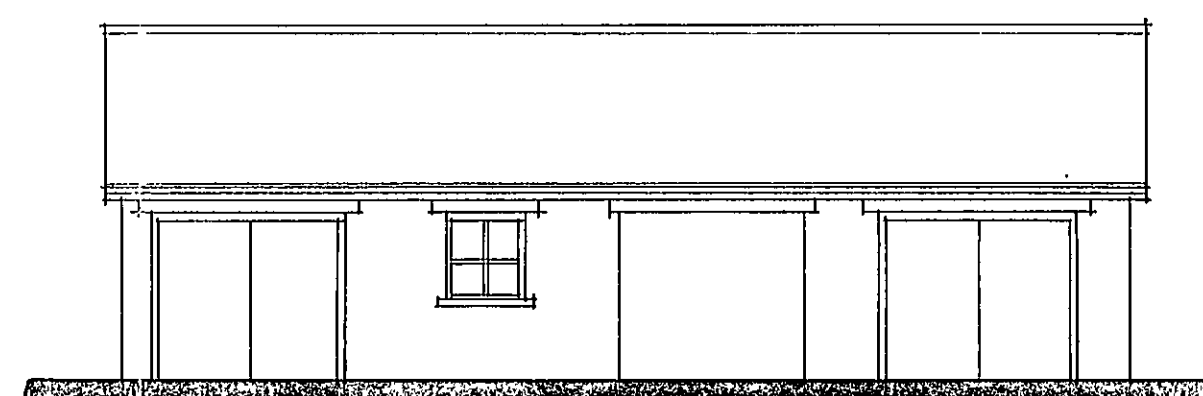

FRONT

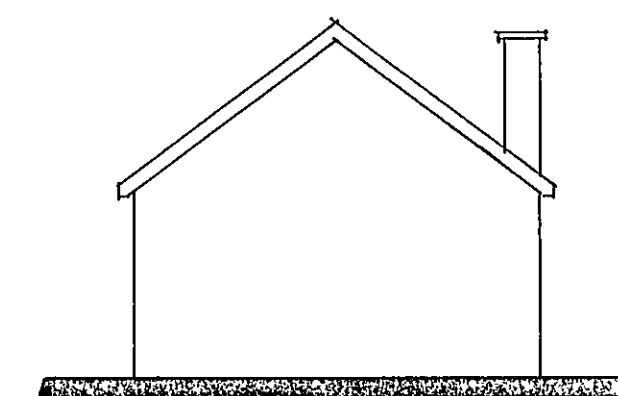

SIDE

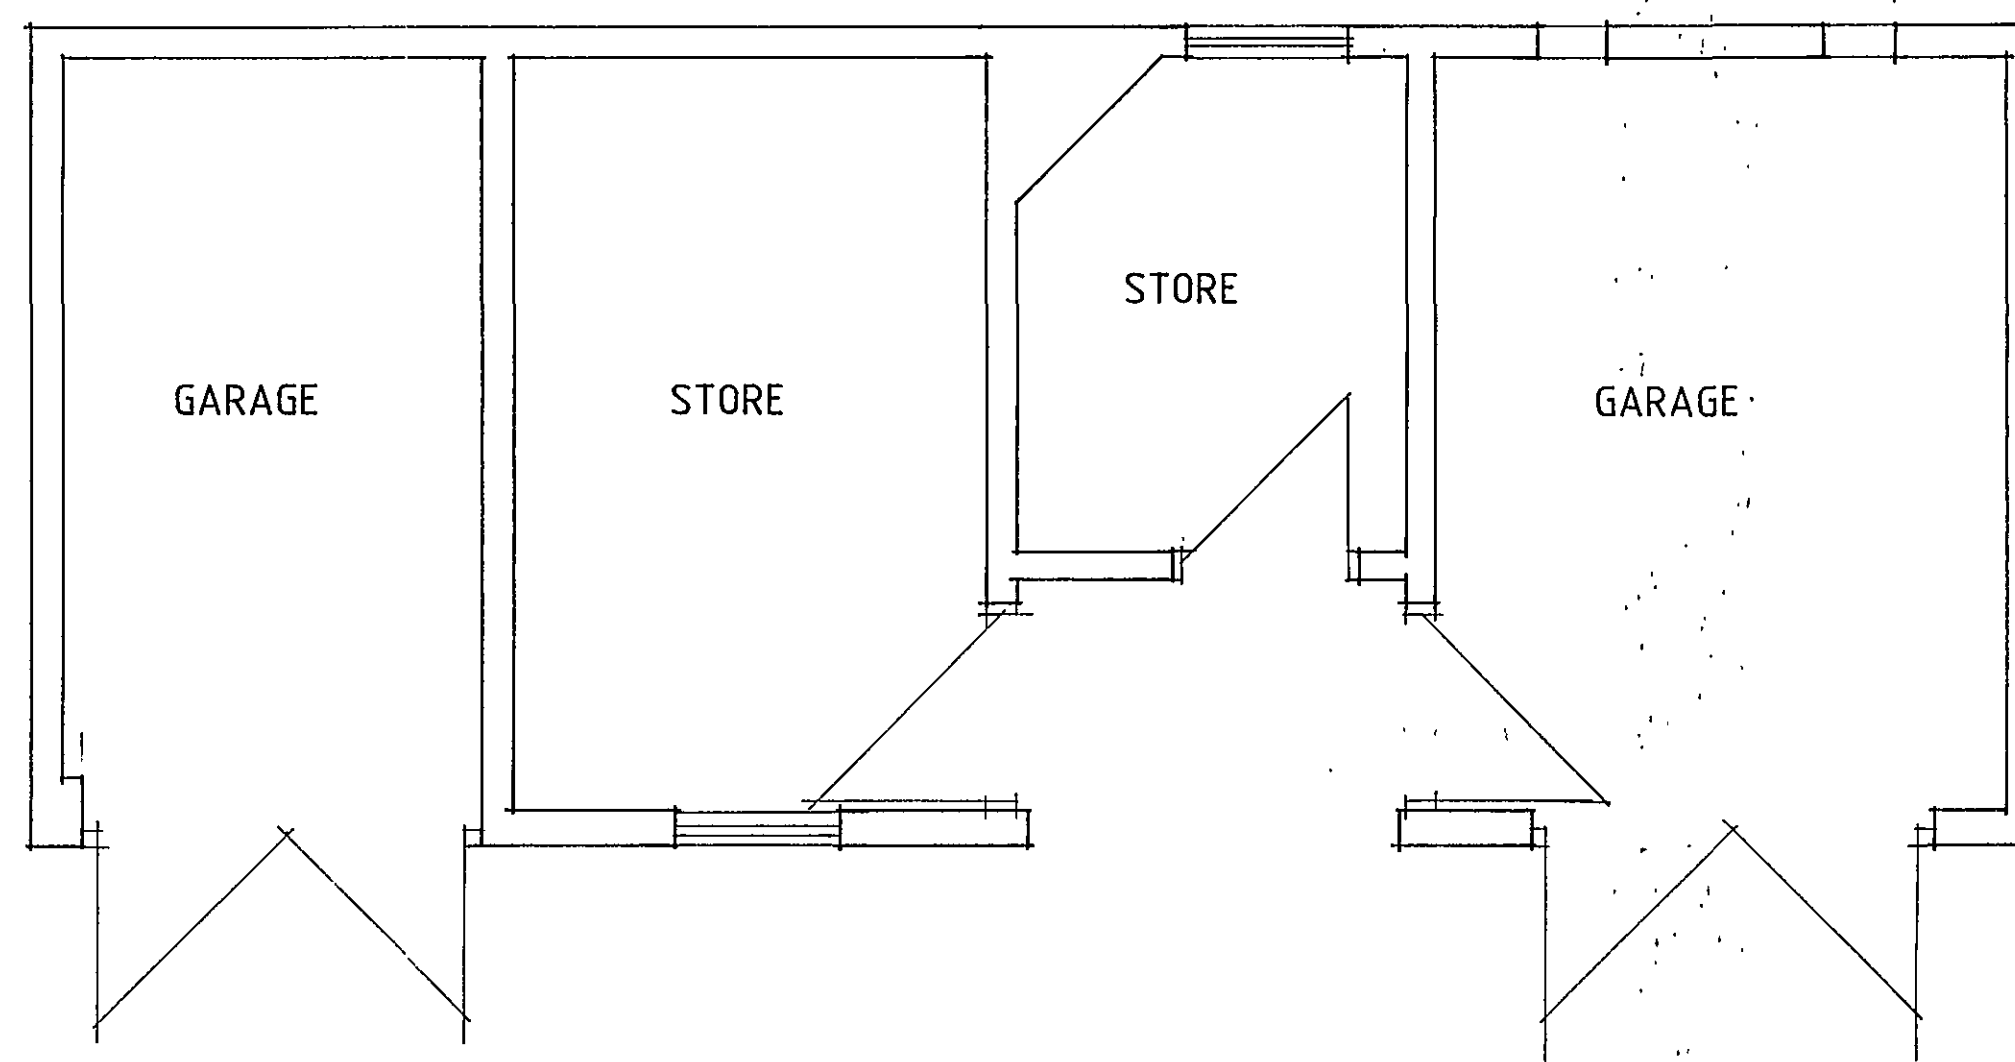

FLOOR PLAN

DETERMINED  
PLAN

18 DEC 2008  
1284/08

**Status**  
CONSULTANTS IN ARCHITECTURE & PLANNING

PROPOSED CONVERSION OF  
OUTBUILDING TO GRANNY  
ANNEXE AT TREVETHOE  
HOUSE, LAPWATER LANE,  
HOLBEACH ST. MARKS FOR

MR. M. ANDREWS.

PLAN AS EXISTING

1:50 1:100 SD08-049/1  
NOV-08 B.GILHAM.

