




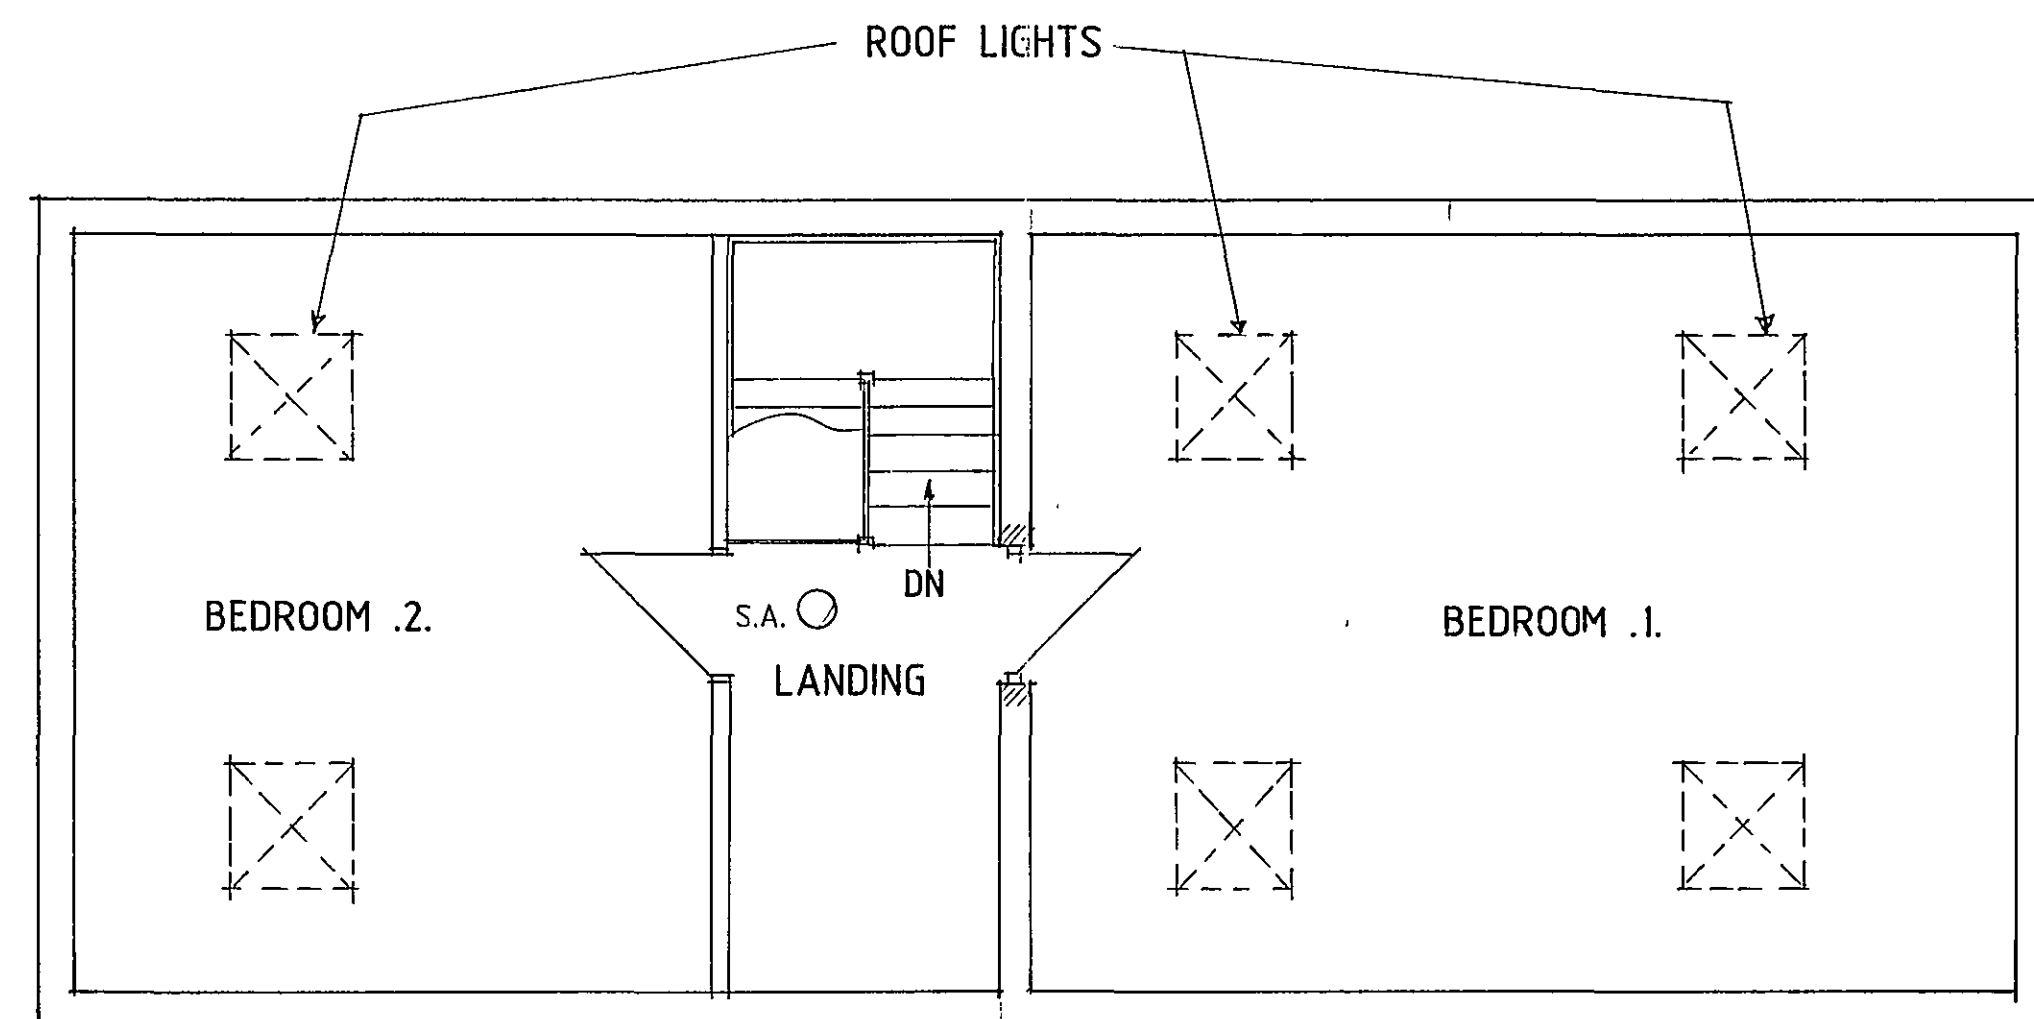


FIRST FLOOR PLAN

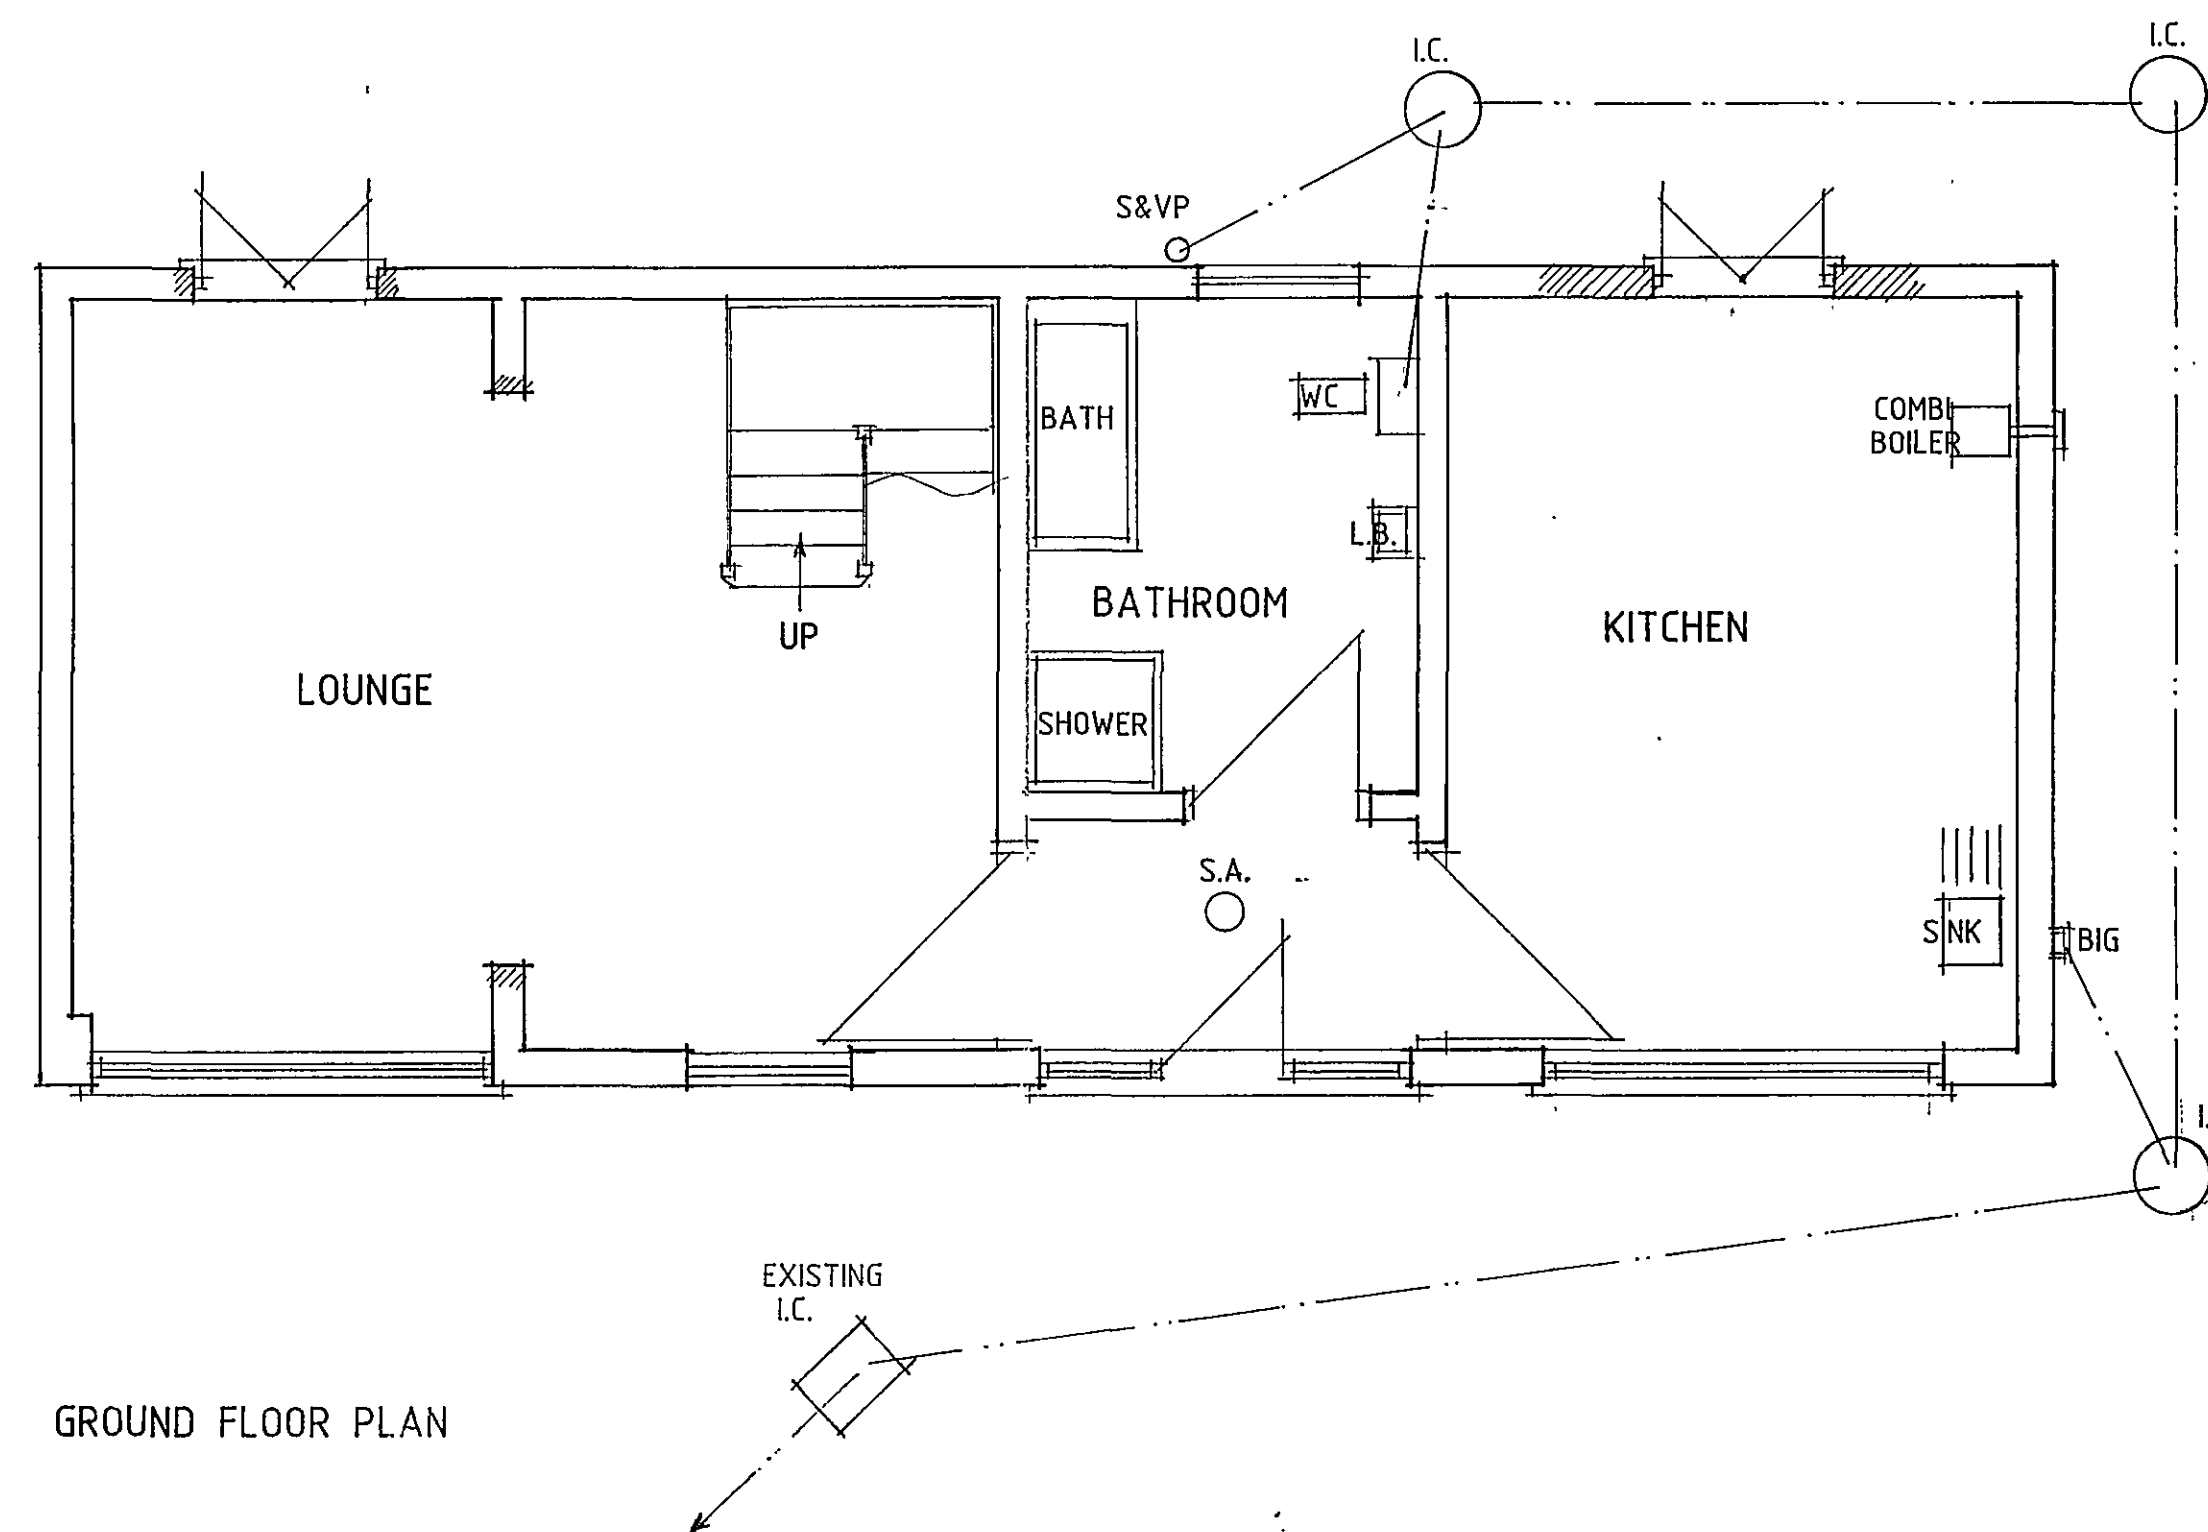


GROUND FLOOR PLAN

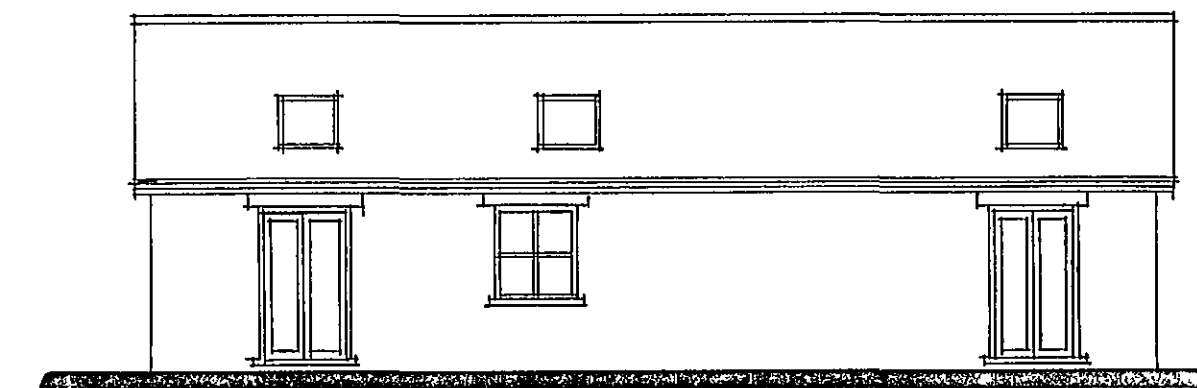


REAR

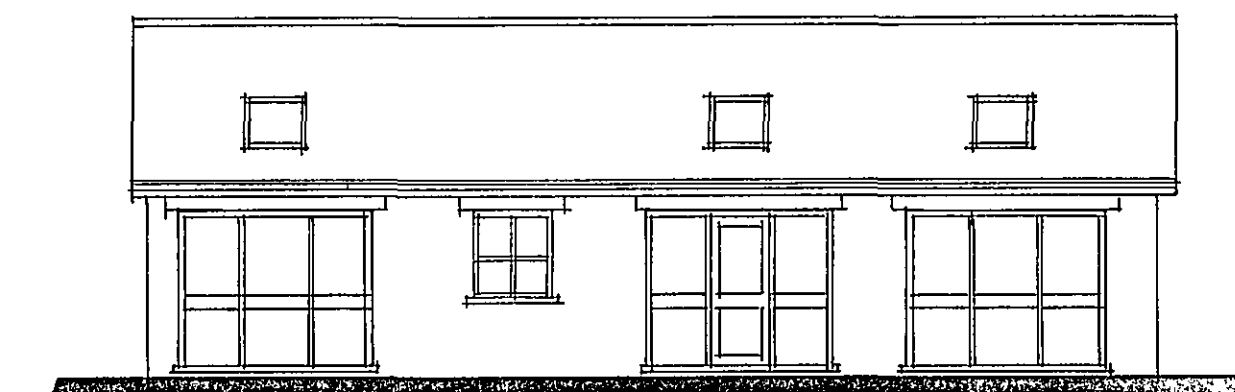




FRONT

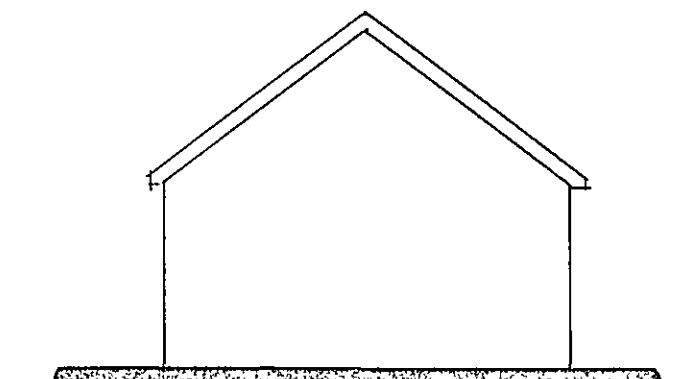

SIDE

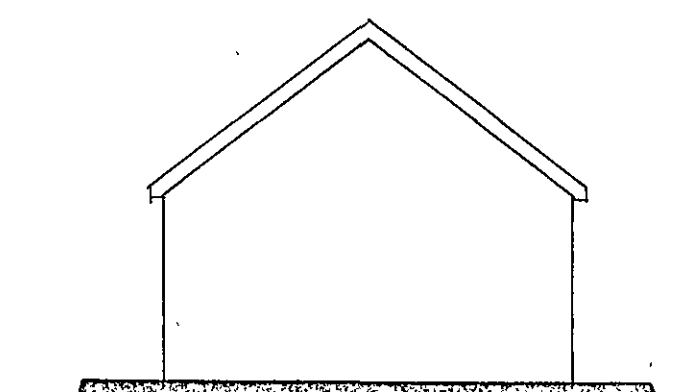

SIDE

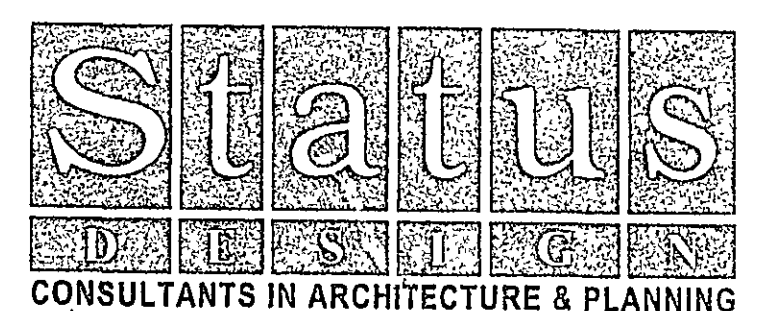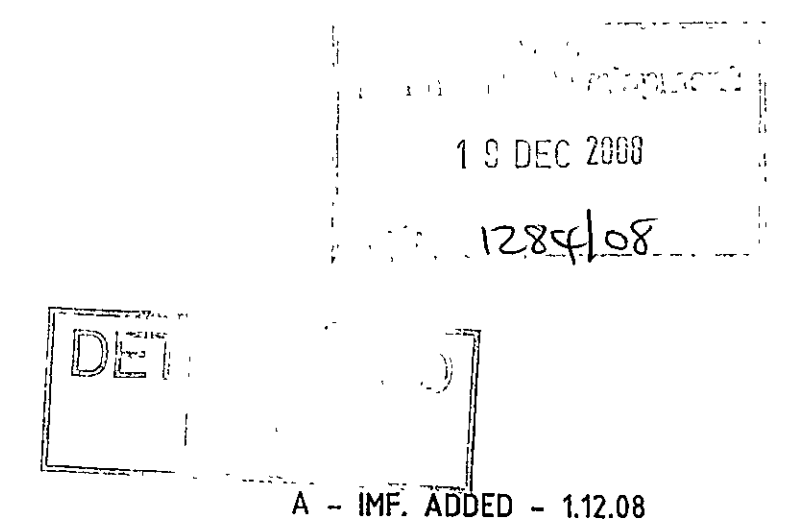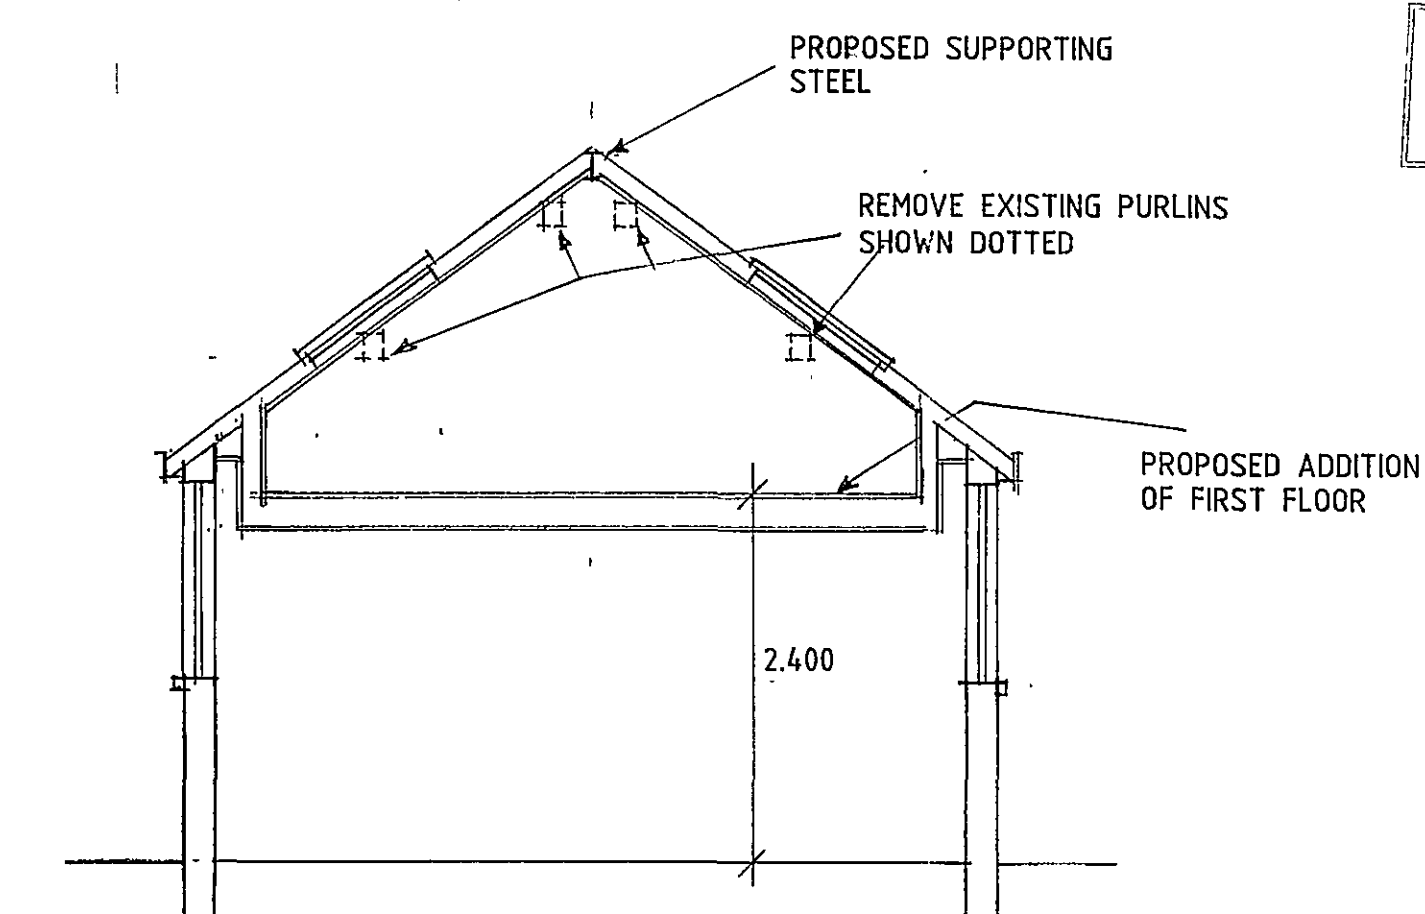

PROPOSED CONVERSION OF
OUTBUILDING TO GRANNY
ANNEXE AT TREVETHOE
HOUSE, LAPWATER LANE,
HOLBEACH ST. MARKS FOR

MR. M. ANDREWS.

PLAN AS PROPOSED

1:50 1:100 SD08-049/2
NOV-08 B.GILHAM.