




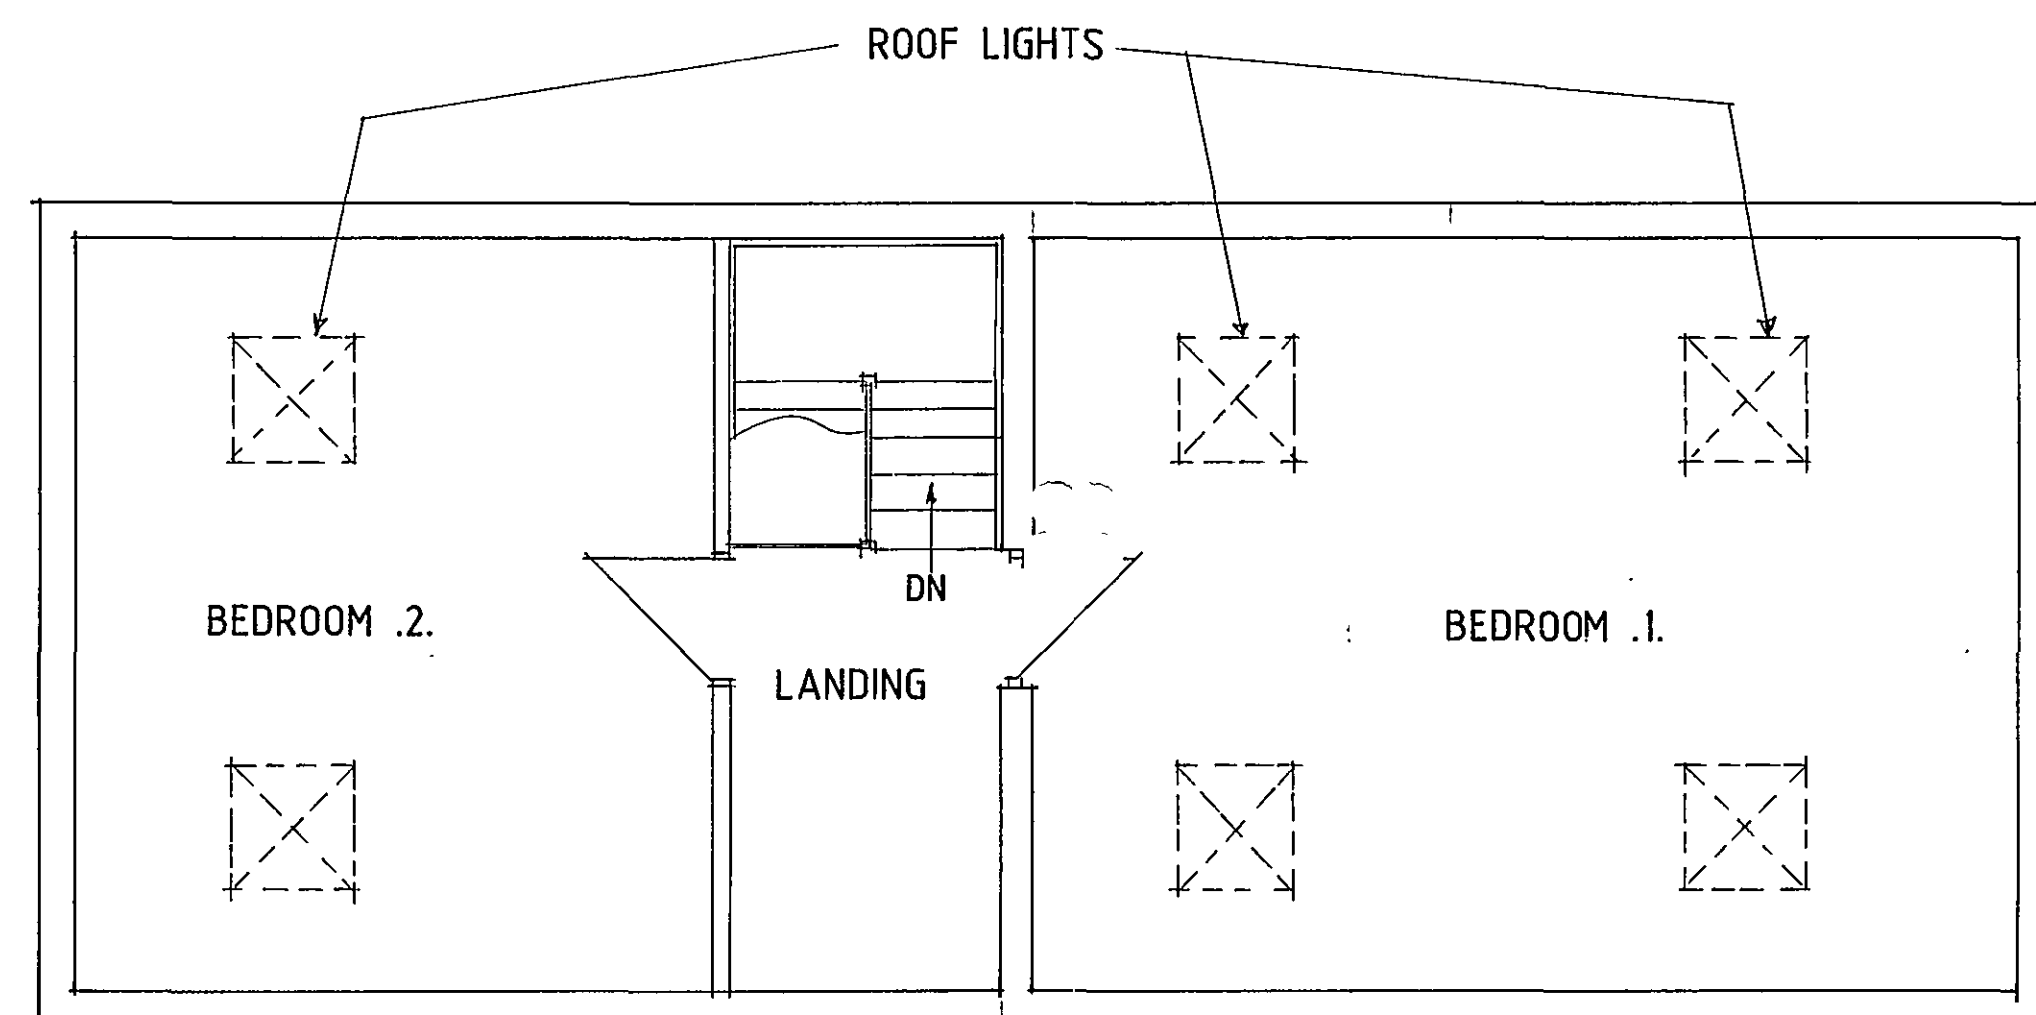


FIRST FLOOR PLAN

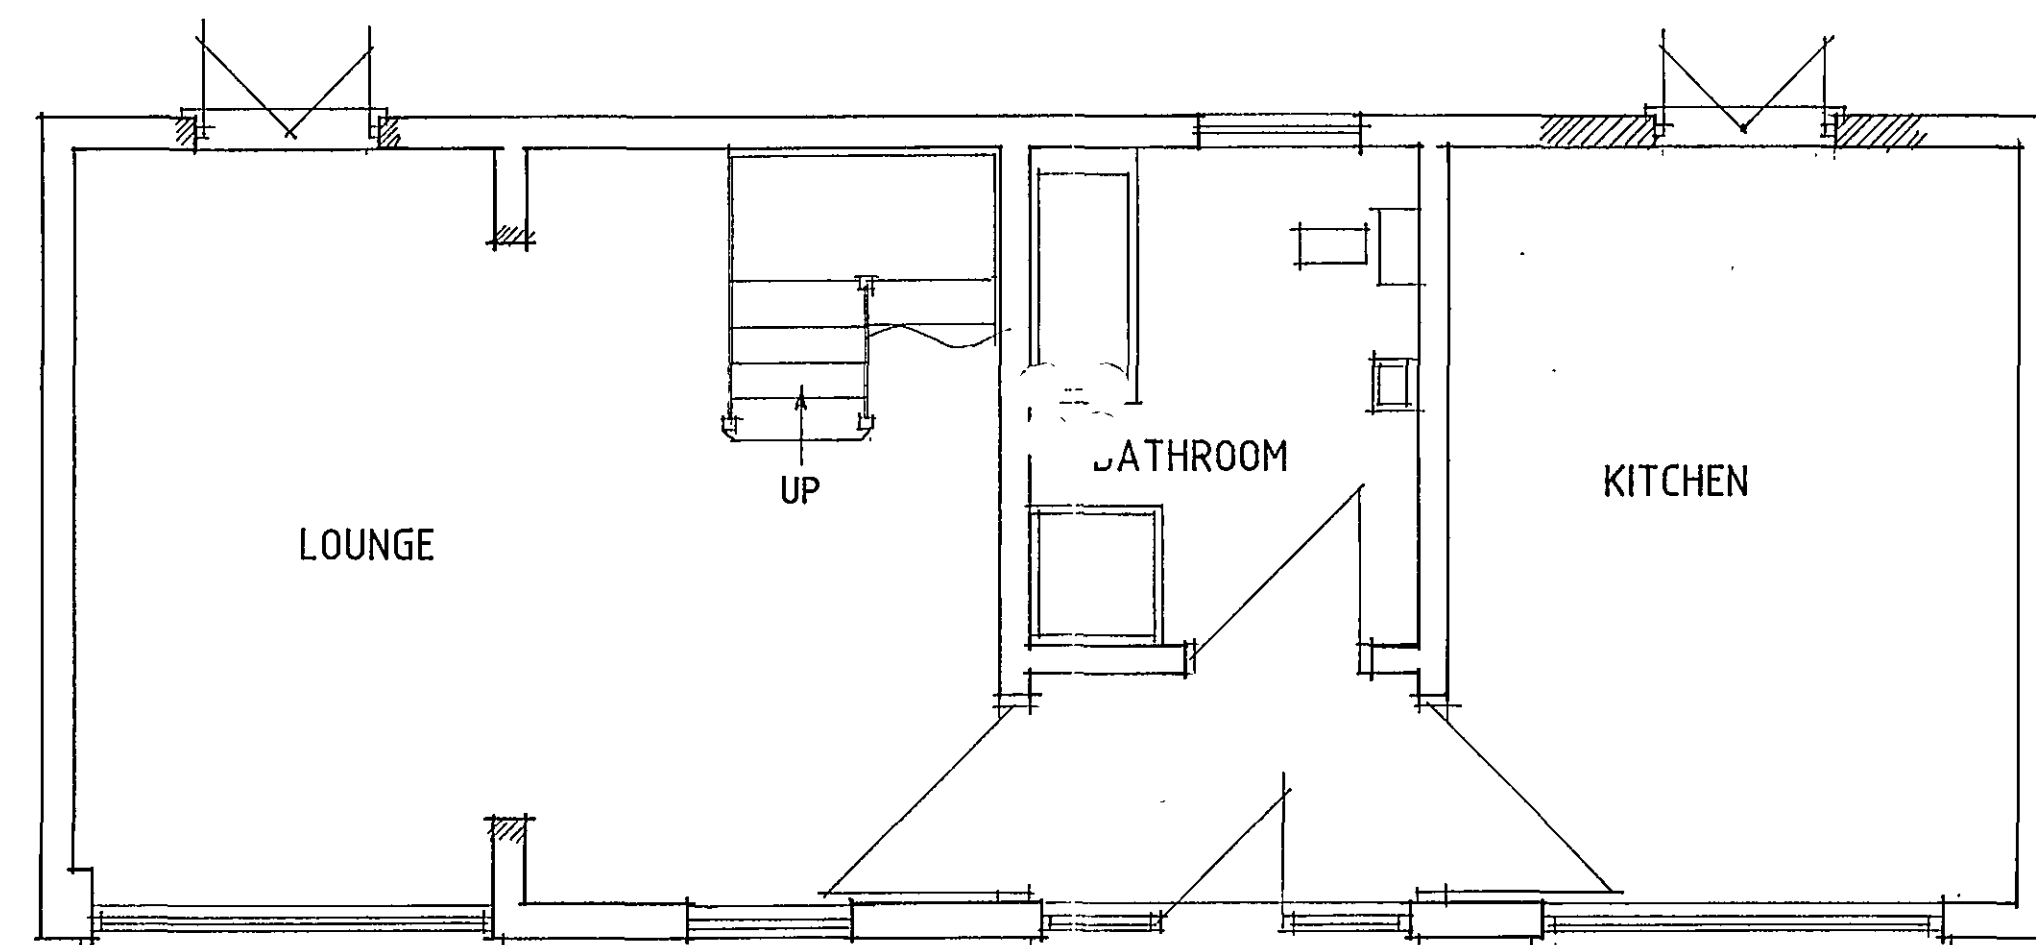


GROUND FLOOR PLAN

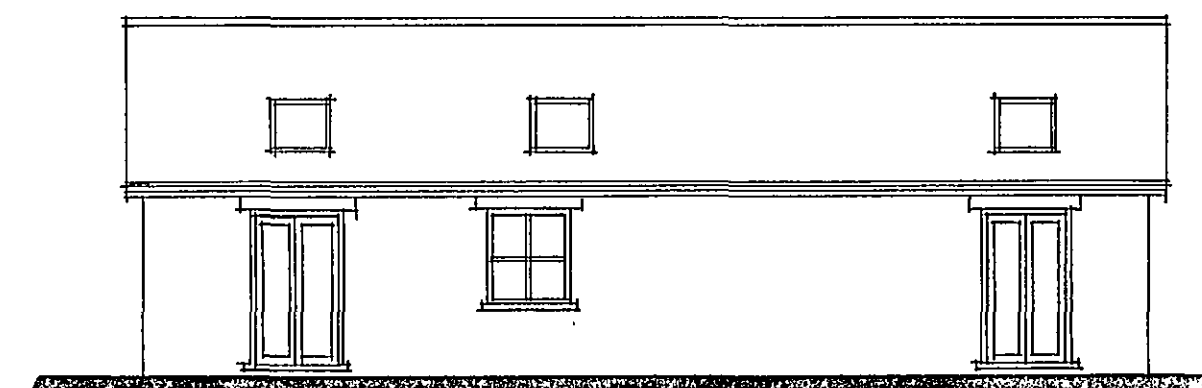


REAR

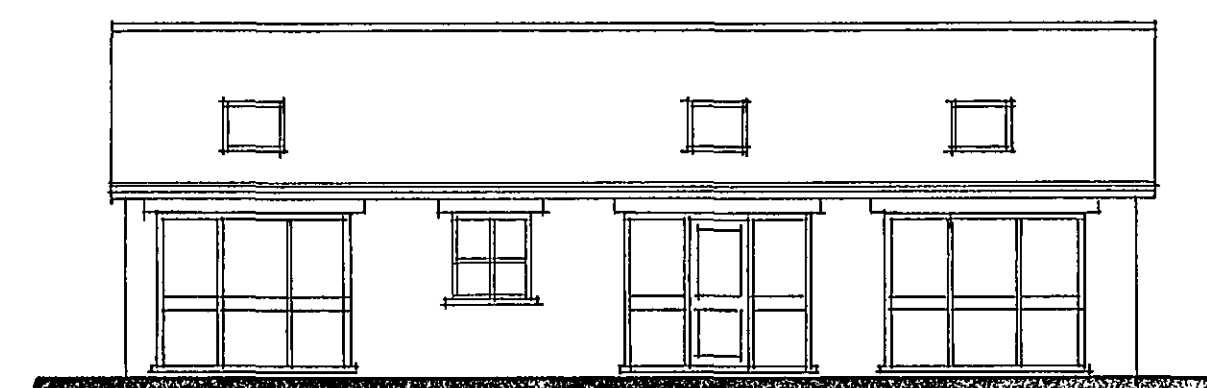

FRONT

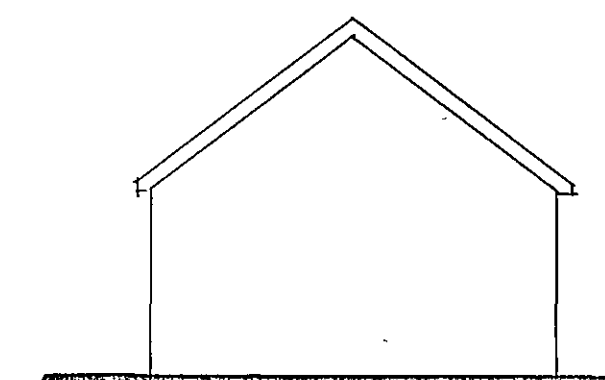

SIDE

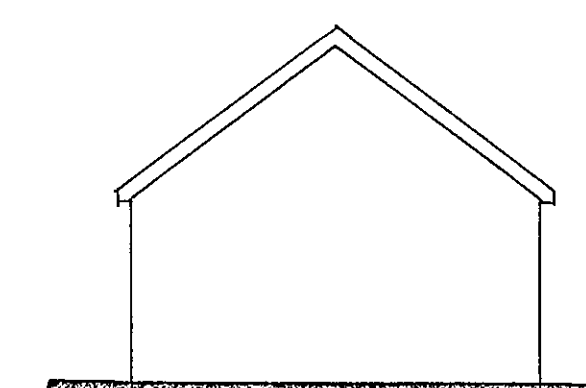

SIDE

Status
DESIGN
CONSULTANTS IN ARCHITECTURE & PLANNING

PROPOSED CONVERSION OF
OUTBUILDING TO GRANNY
ANNEXE AT TREVETHOE
HOUSE, LAPWATER LANE,
HOLBEACH ST. MARKS FOR

MR. M. ANDREWS.

PLAN AS PROPOSED
SKETCH

1:50 1:100 SD08-049/2

NOV-08 B.GILHAM.

