




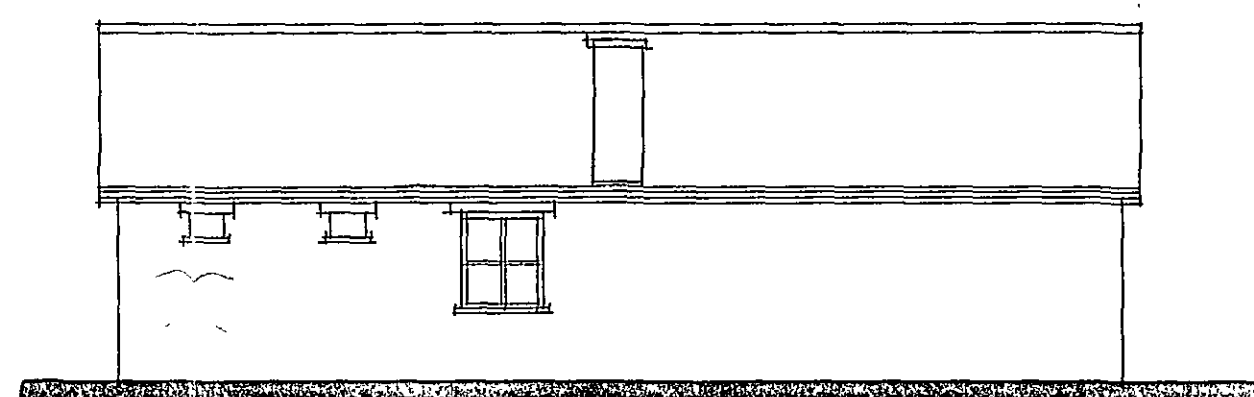


REAR

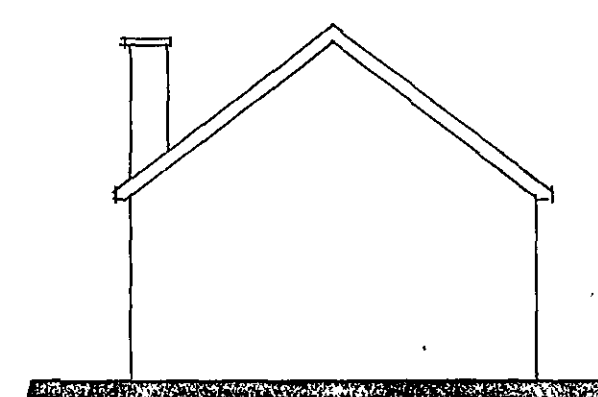


SIDE

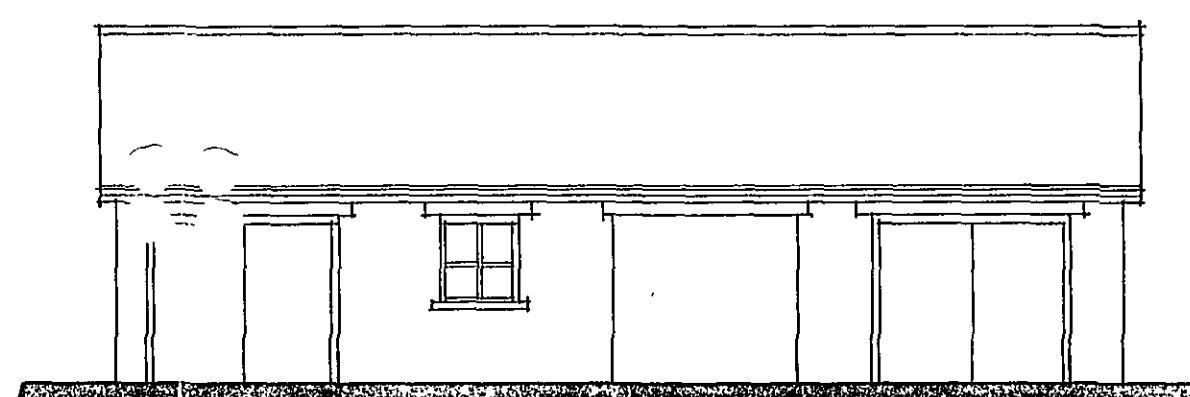


FRONT

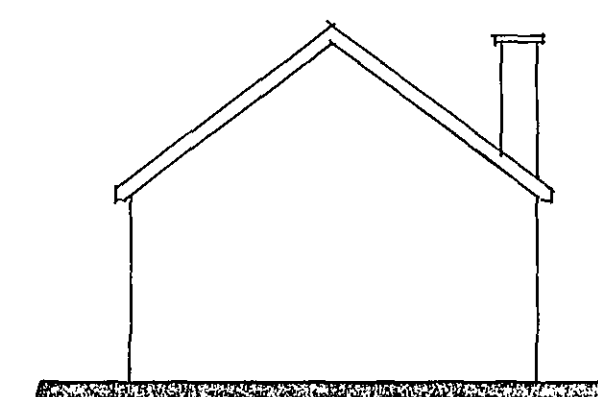

SIDE

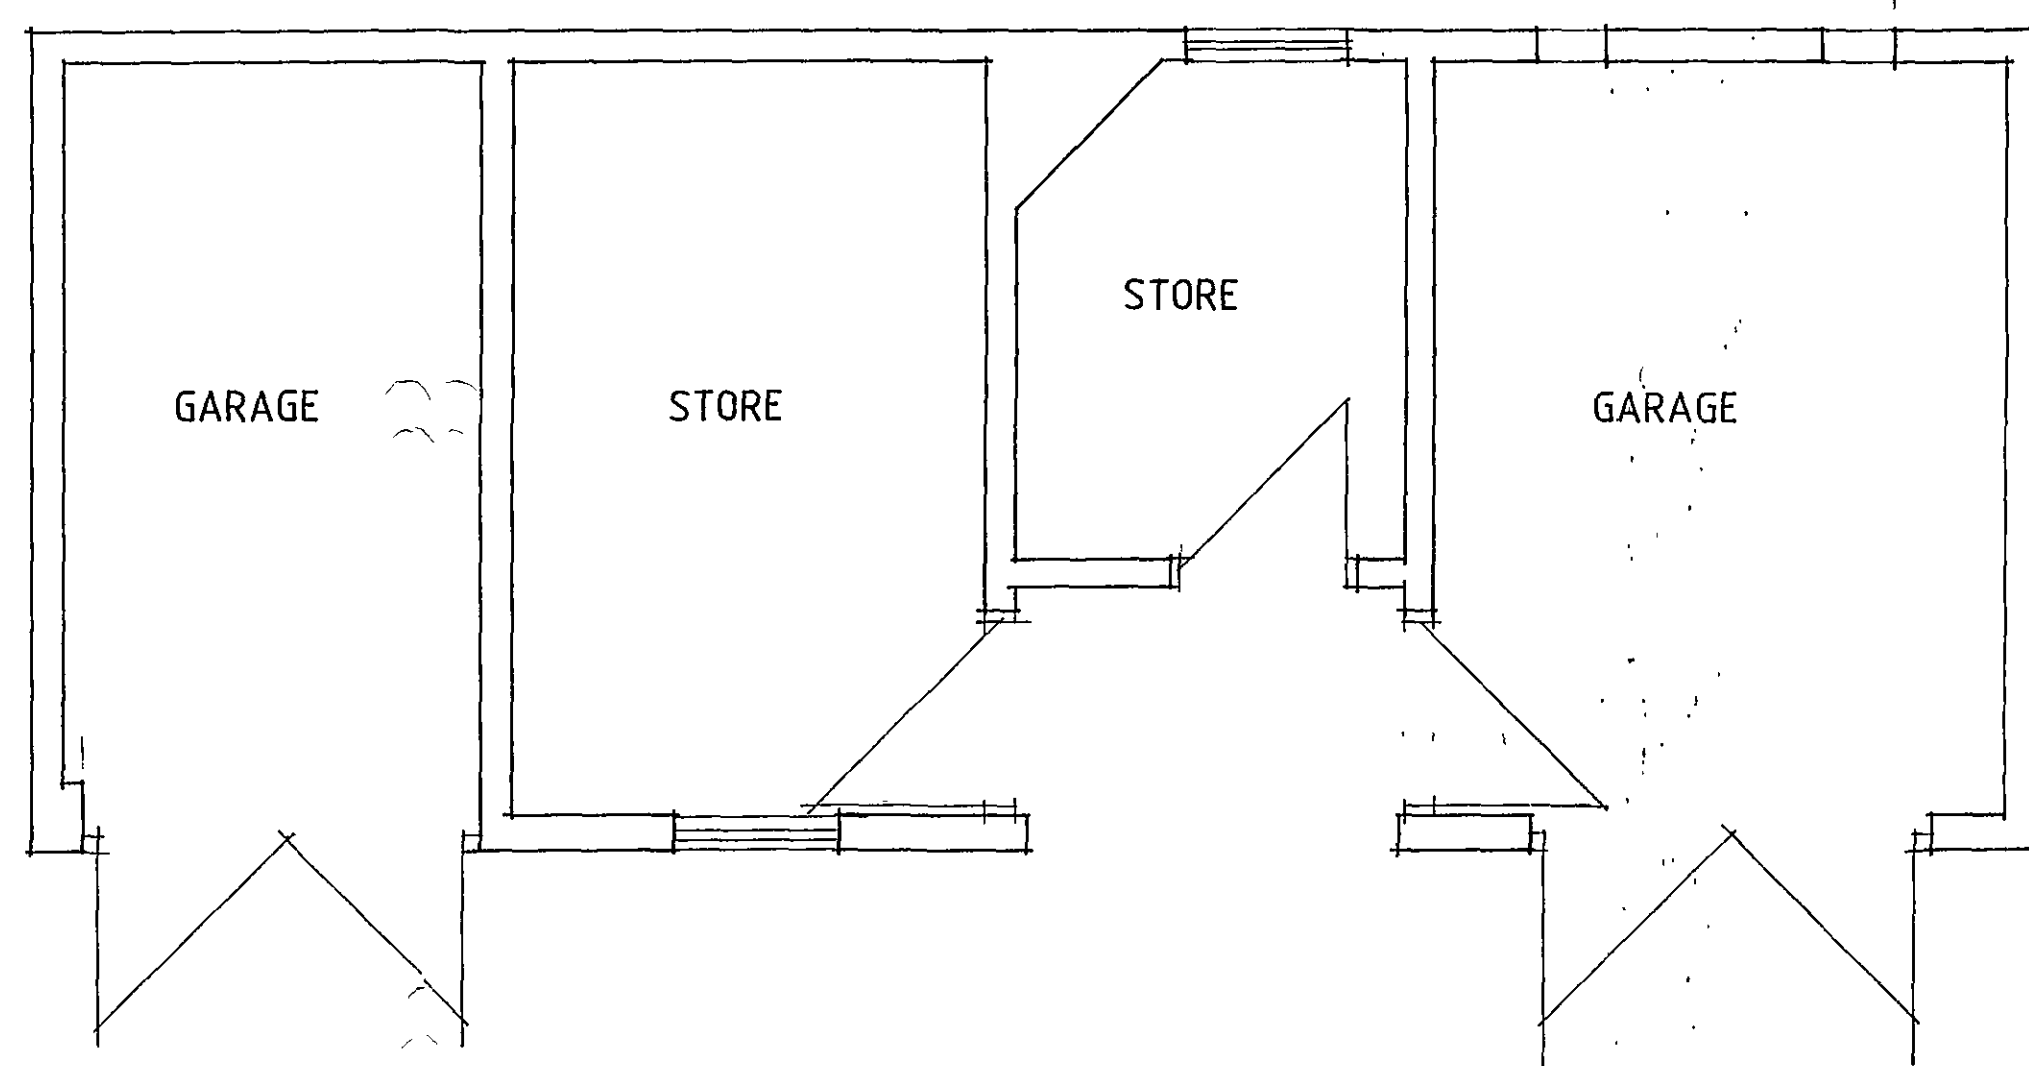

FLOOR PLAN

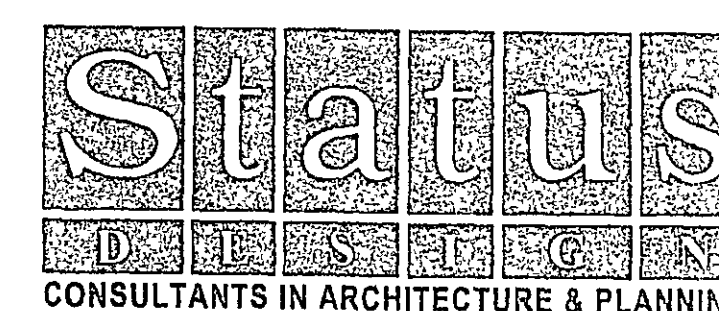

PROPOSED CONVERSION OF
OUTBUILDING TO GRANNY
ANNEXE AT TREVETHOE
HOUSE, LAPWATER LANE,
HOLBEACH ST. MARKS FOR

MR. M. ANDREWS.

PLAN AS EXISTING

1:50 1:100 SD08-049/1
NOV-08 B.GILHAM.

