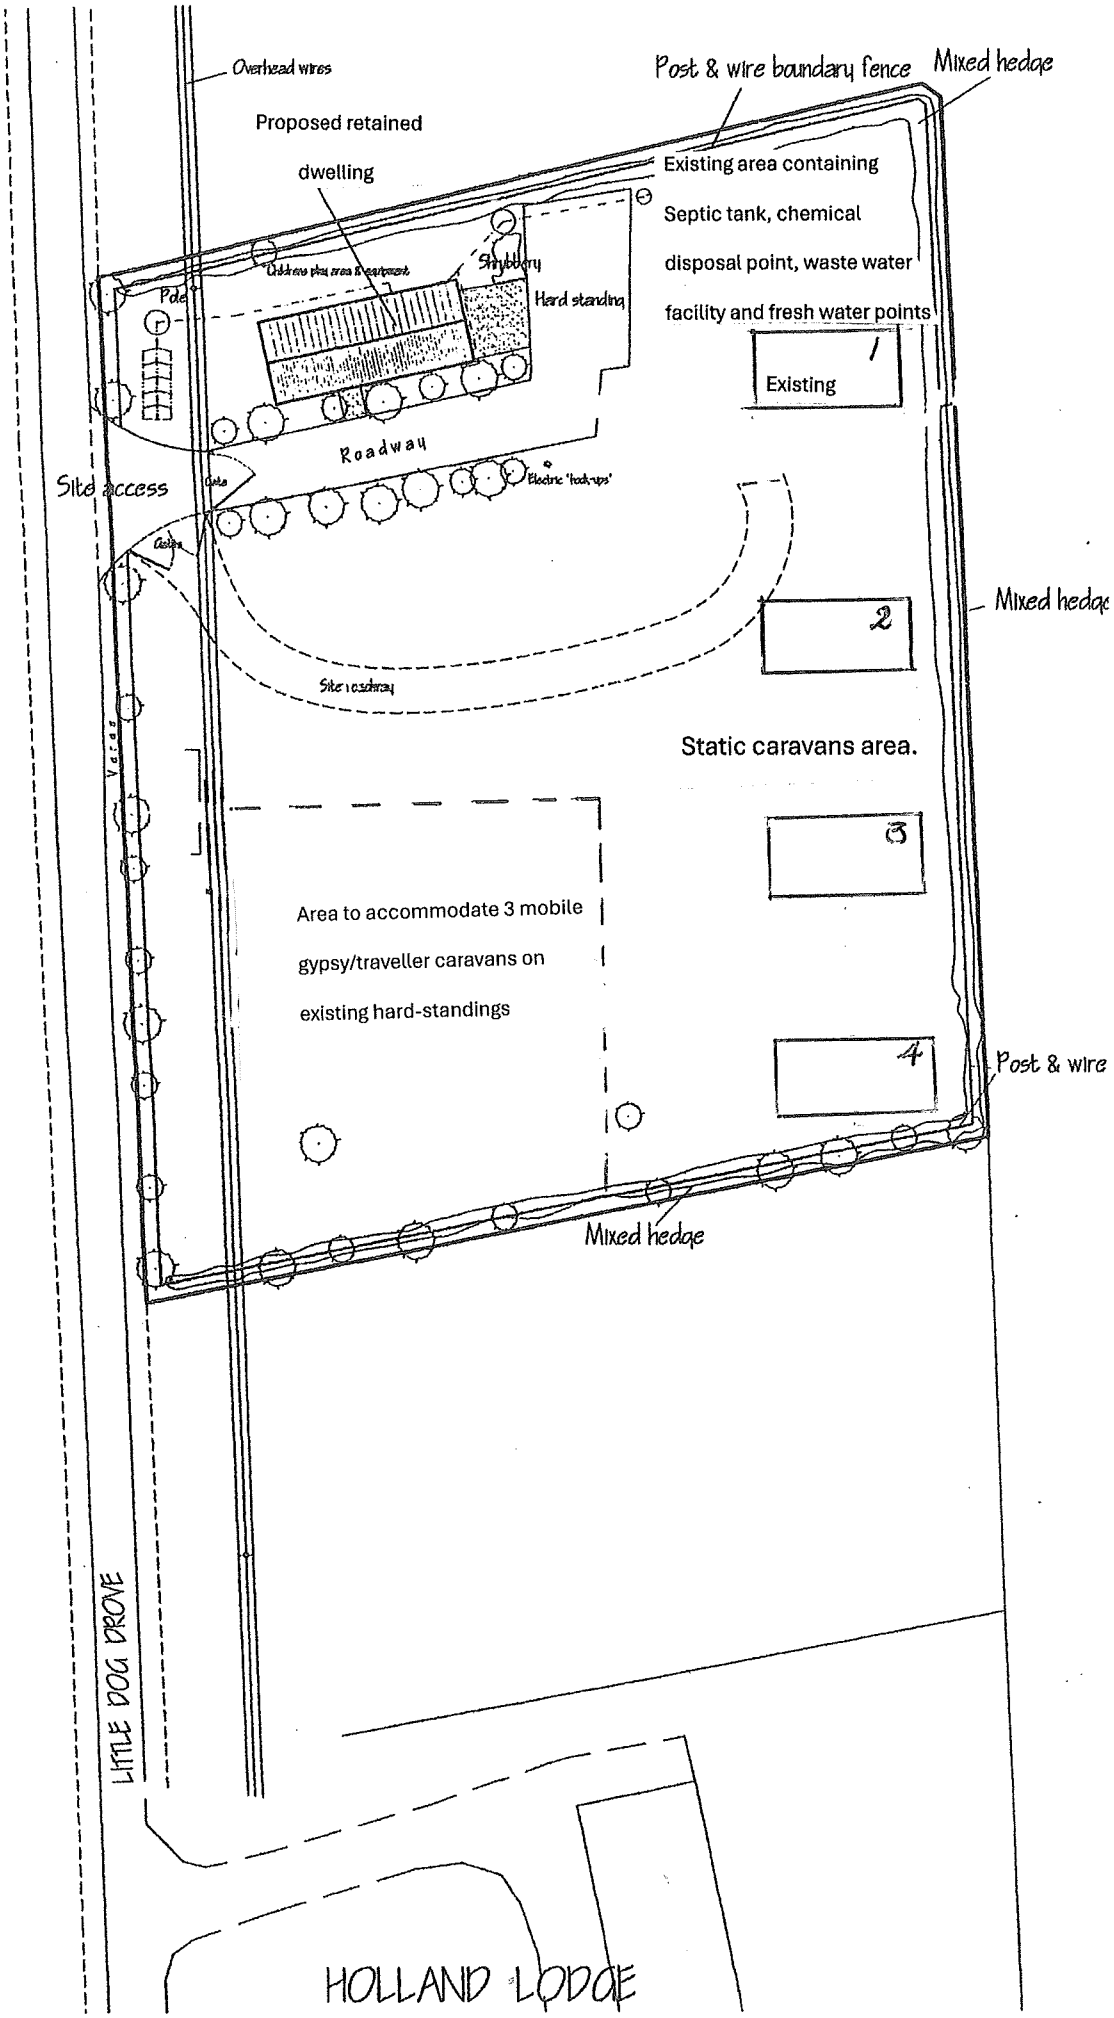PROPOSED RETENTION OF CHANGE OF USE OF AMENITY BUILDING TO DWELLING & RETENTION OF USE OF LAND AS CARAVAN SITE AT LAZY ACRE, LITTLE DOG DROVE, HOLBEACH ST JOHNS PE12 8RR. BLOCK PLAN SCALE: 1/500. DWG NO JC/M228/102A