

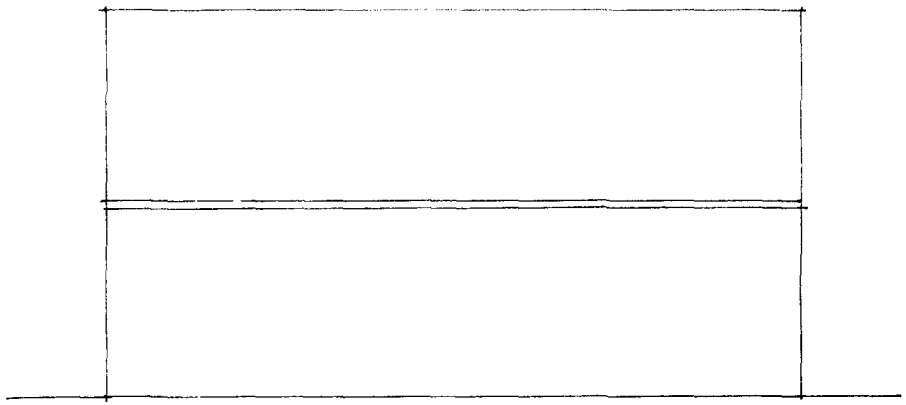



Side Elevations

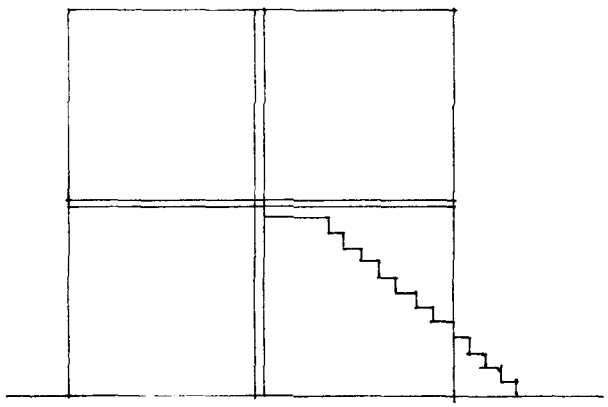


South West

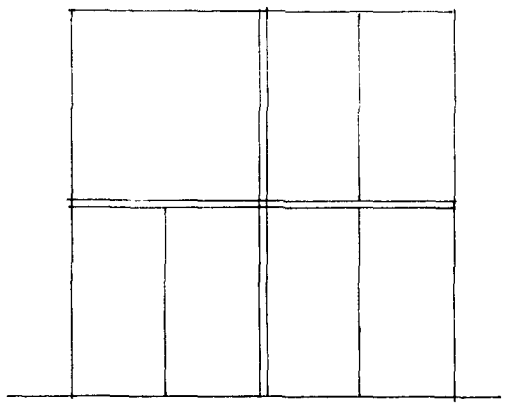

North East

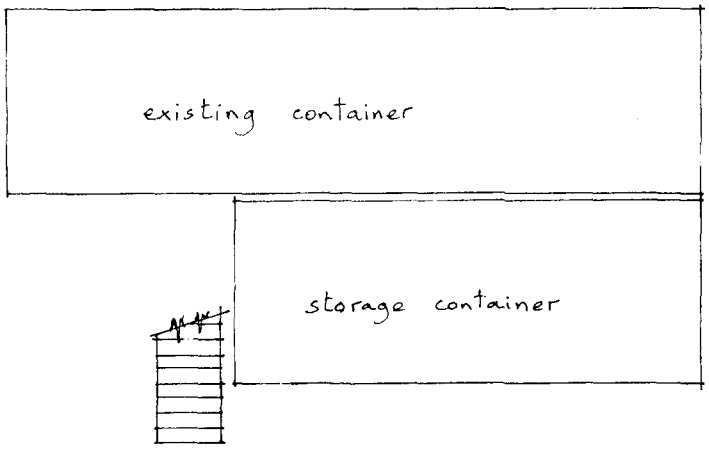

Ground Floor

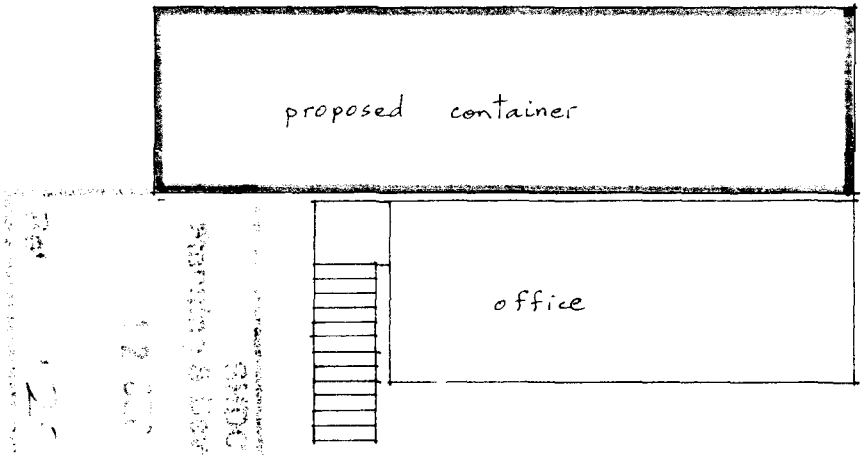

First Floor


2211/02

Terry Rudd Motorcycles,
Fen Road, HOLBEACH.

Scale 1:100 Drawing 221211

BUILDING DESIGN and PLANS

ALWYN ROFFE,
1, Green Lane,
SPALDING, Lincs. PE11 2YB
tel : 01775 - 723 680

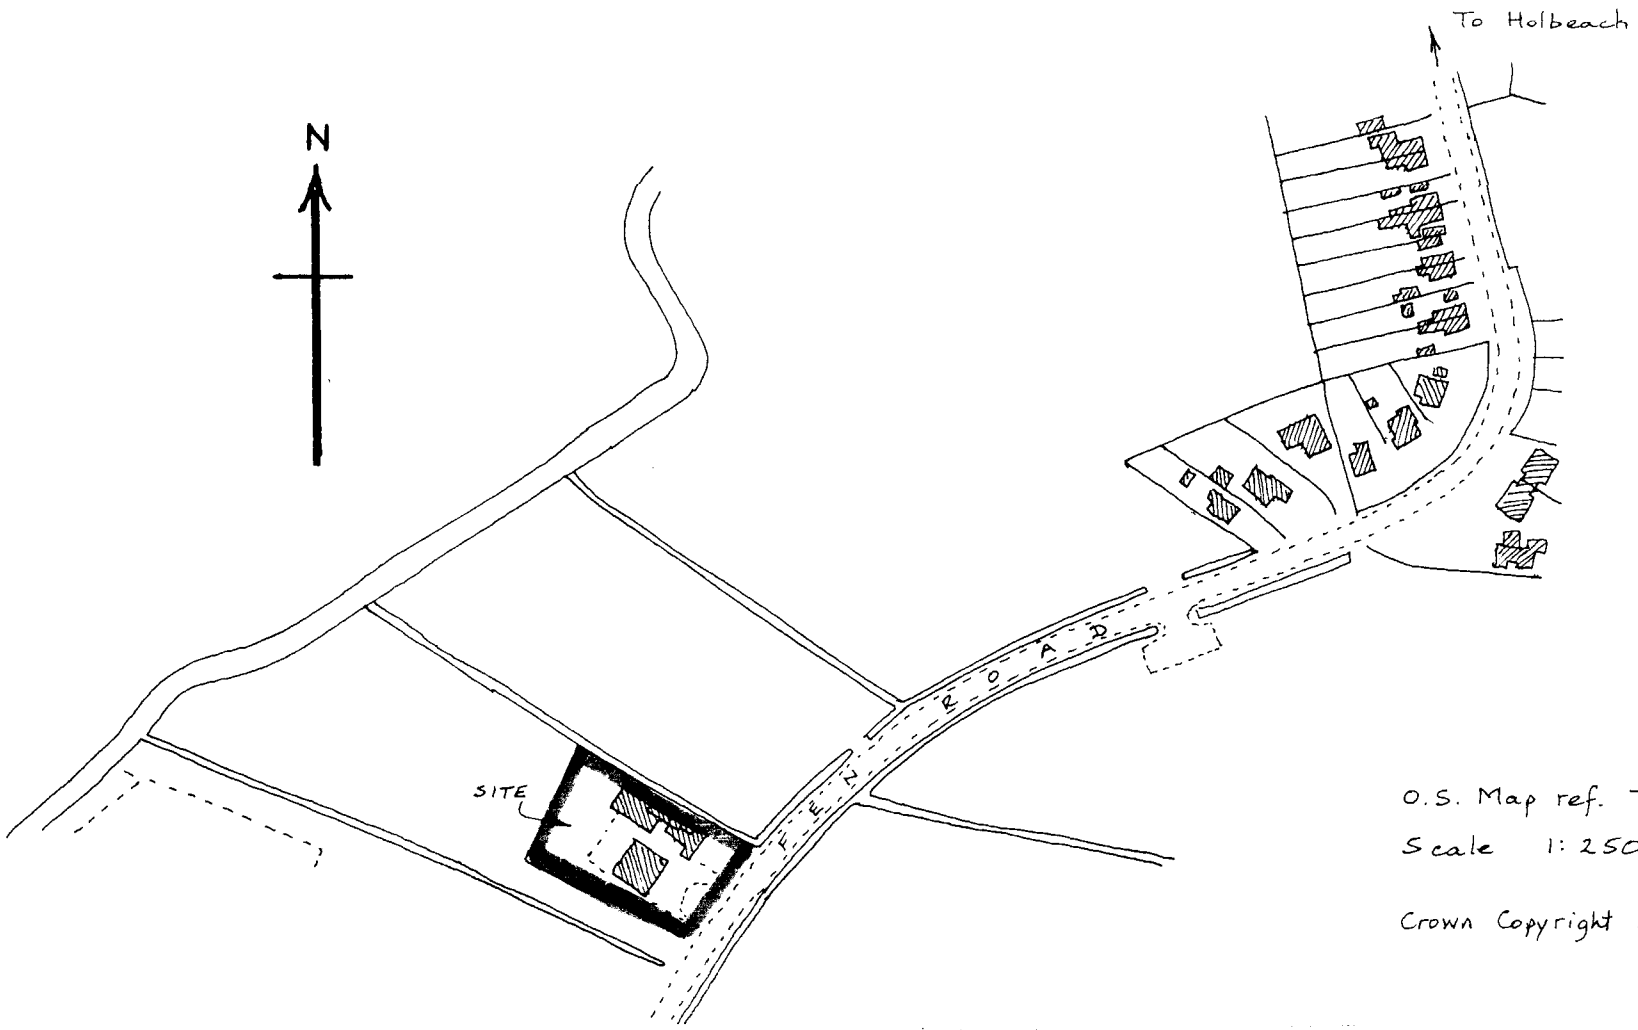

O.S. Map ref. TF 3523

Scale 1:2500

Crown Copyright Reserved.


Terry Rudd Motorcycles, Fen Road, HOLBEACH.

Ref 1291/02

BUILDING DESIGN and PLANS

ALWYN ROFFE,
1, Green Lane,
SPALDING, Lincs. PE11 2YB
tel : 01775 - 723 680

Site Layout - Scale 1:500

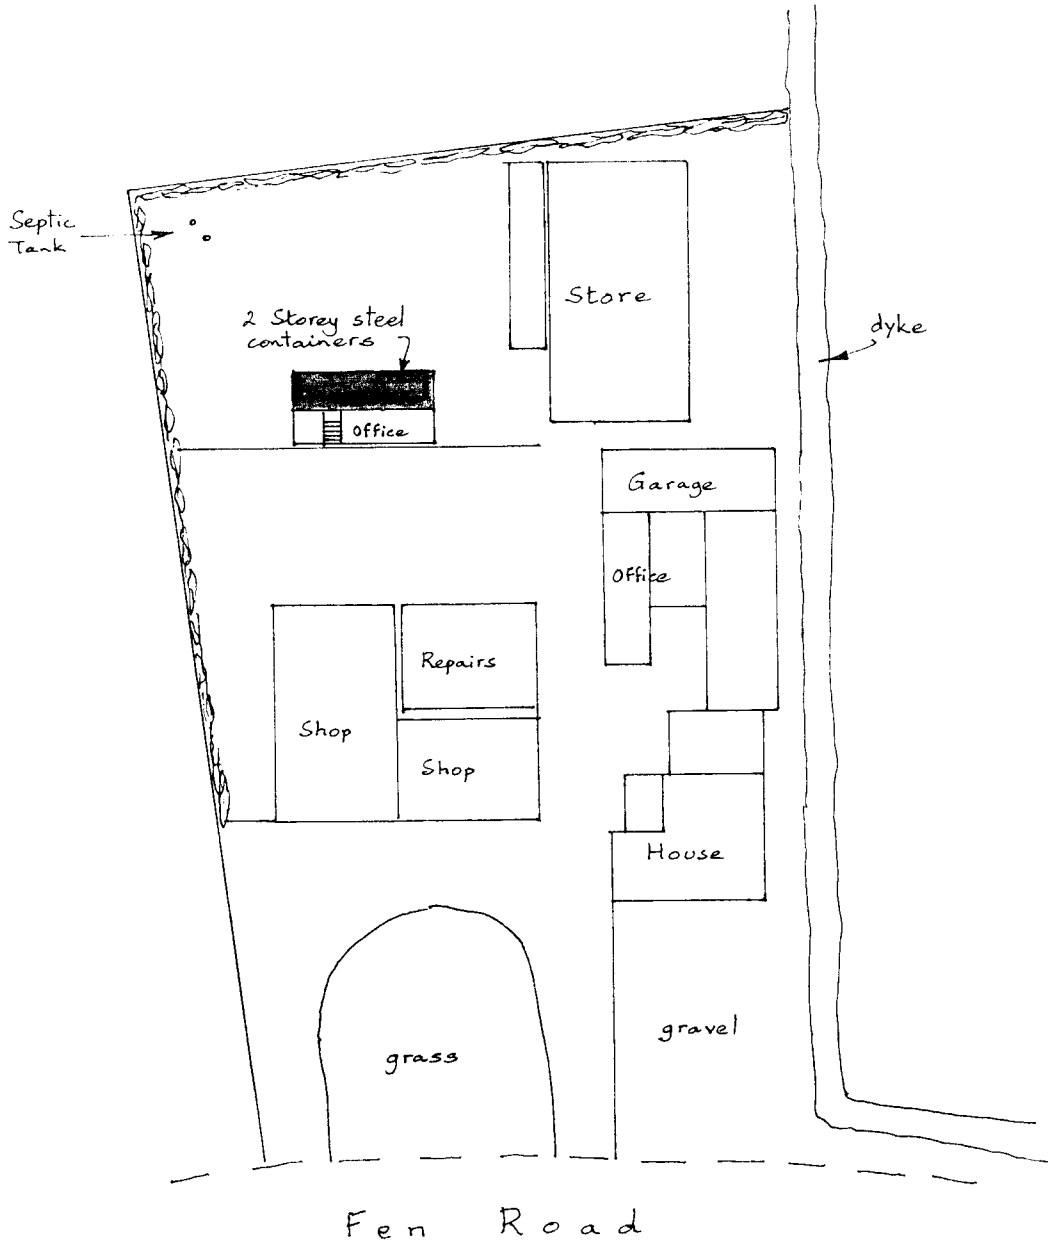

Terry Rudd Motorcycles, Fen Road, HOLBEACH.

1291/02

Alwyn Roffe
Building Design and Plans
1, Green Lane,
SPALDING, Lincs. PE11 2YB
Tel. 01775 – 723 680