A 22.10.03 MINOR REVISIONS AND ADDITIONS

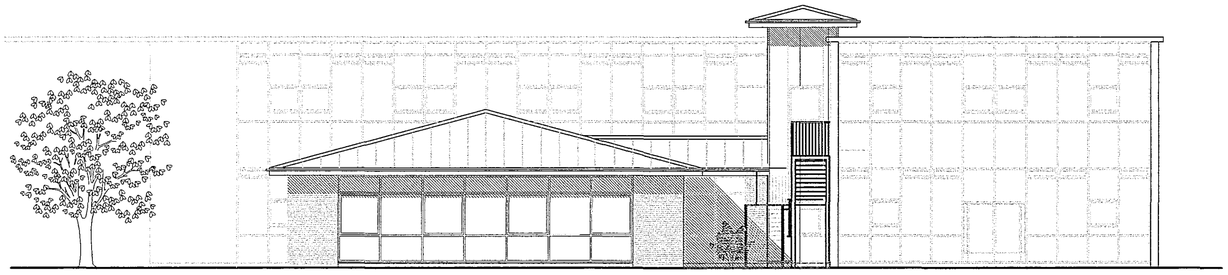

SOUTH ELEVATION

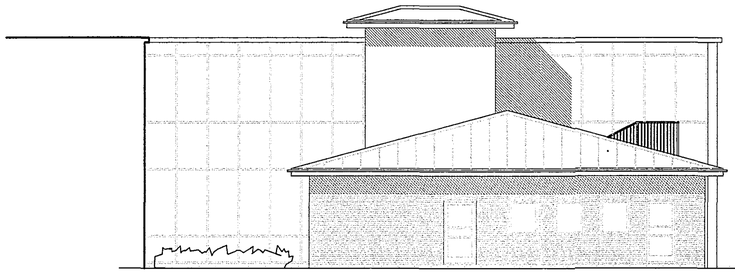

WEST ELEVATION

ROOF

Slate grey coloured profiled metal sheeting

WALLS

Facing brickwork to match existing and profiled metal s to lift shaft.

WINDOWS

Pvc double glazed windows - white - with insulated lower panels to match lift shaft

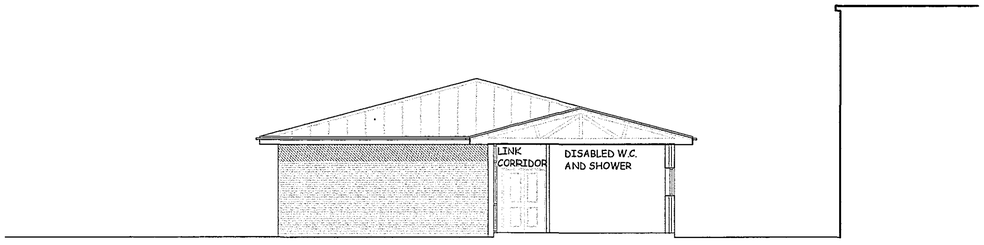

EAST ELEVATION / SECTION

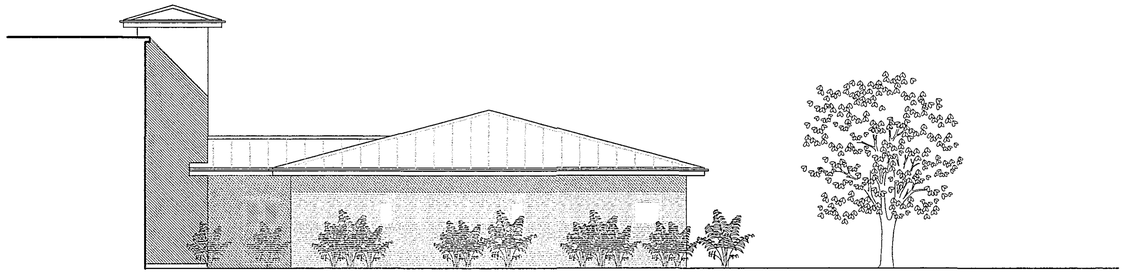

NORTH ELEVATION

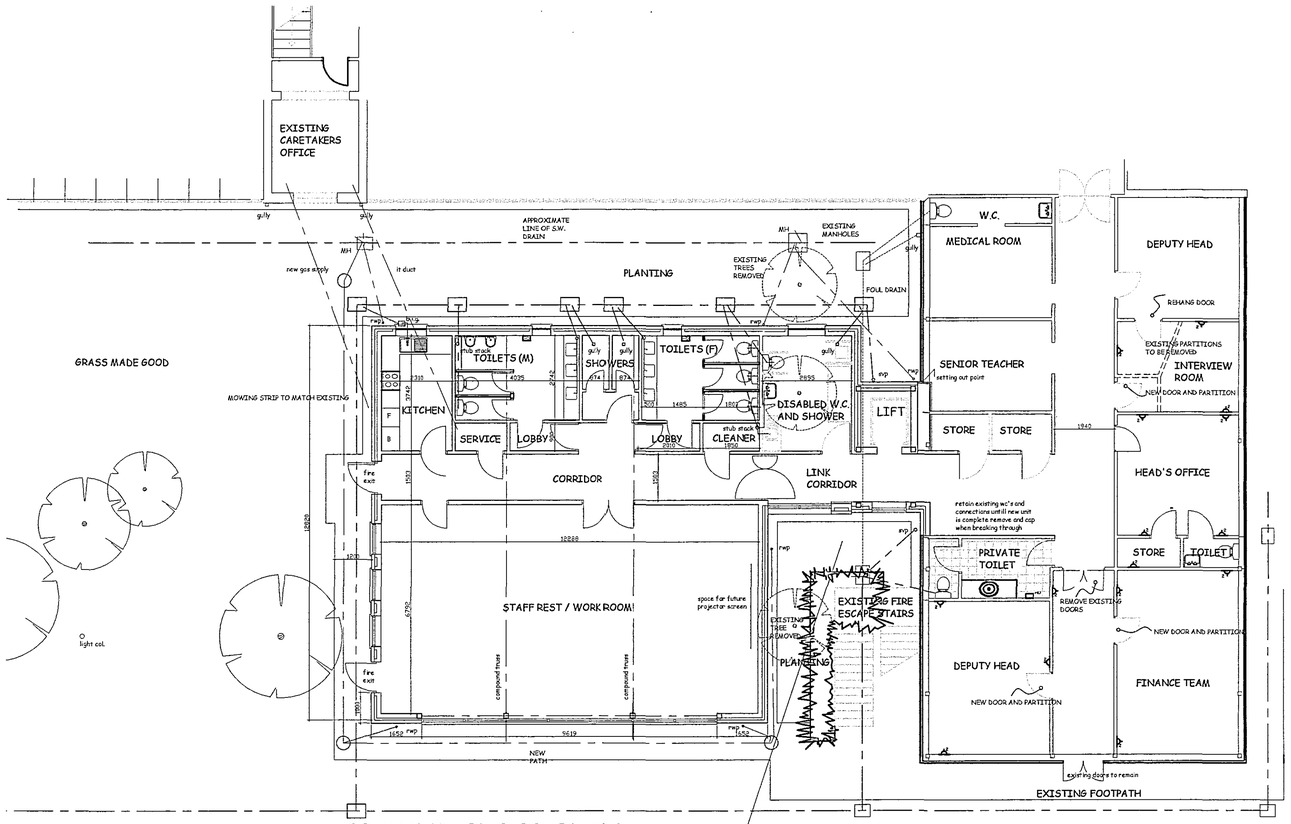

GROUND FLOOR PLAN

EXISTING TREES AND SHRUBS TO THIS AREA TO BE REMOVED

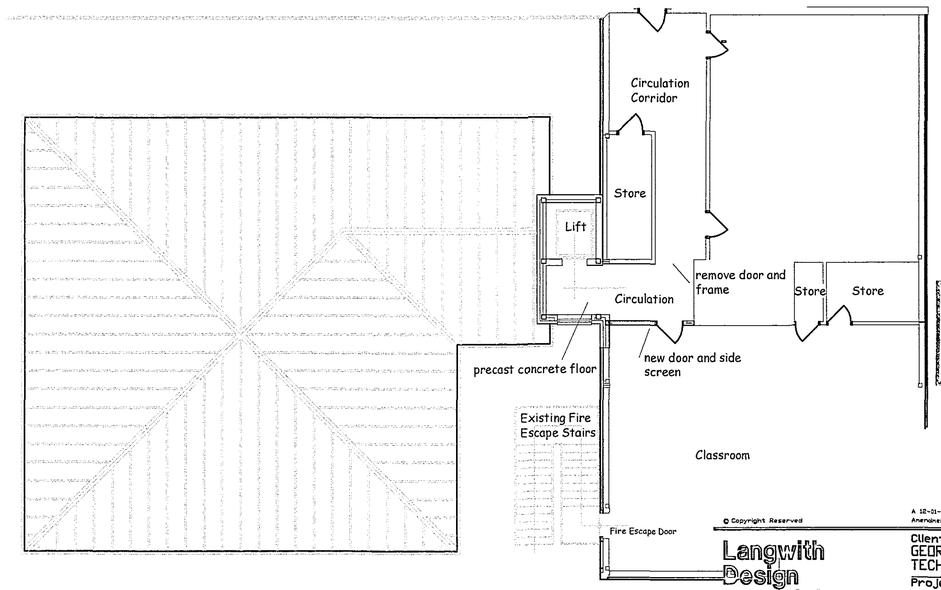

FIRST FLOOR PLAN

SHDC Planning & Development
15 JAN 2004
Ref 1294/03

© Copyright Reserved

A 12-01-04 SINGLE DOOR STAFF TO COR. ADDED
Amendments

Langwith Design Associates

Architectural Design Consultants
registered office
72 Church Street
Holbeach
Spalding
Lincolnshire PE12 7LL
telephone: Holbeach (01406) 422653

Client
GEORGE FARMER TECHNOLOGY COLLEGE

Project
NEW STAFF FACILITIES AND LIFT

Drawing
PROPOSED PLAN AND ELEVATIONS

Scale 1:100 @ A1 | Drawn DB | Checked CJP