ALL DIMENSIONS AND SETTING OUT ARE TO BE VERIFIED ON SITE AND ALL DISCREPANCIES REFERRED TO THE ARCHITECT BEFORE WORK COMMENCES. ------- COPYRIGHT RESERVED

REV.	DATE	DESCRIPTION

QMS ISO 9001 REGISTERED FIRM No. GB 2530

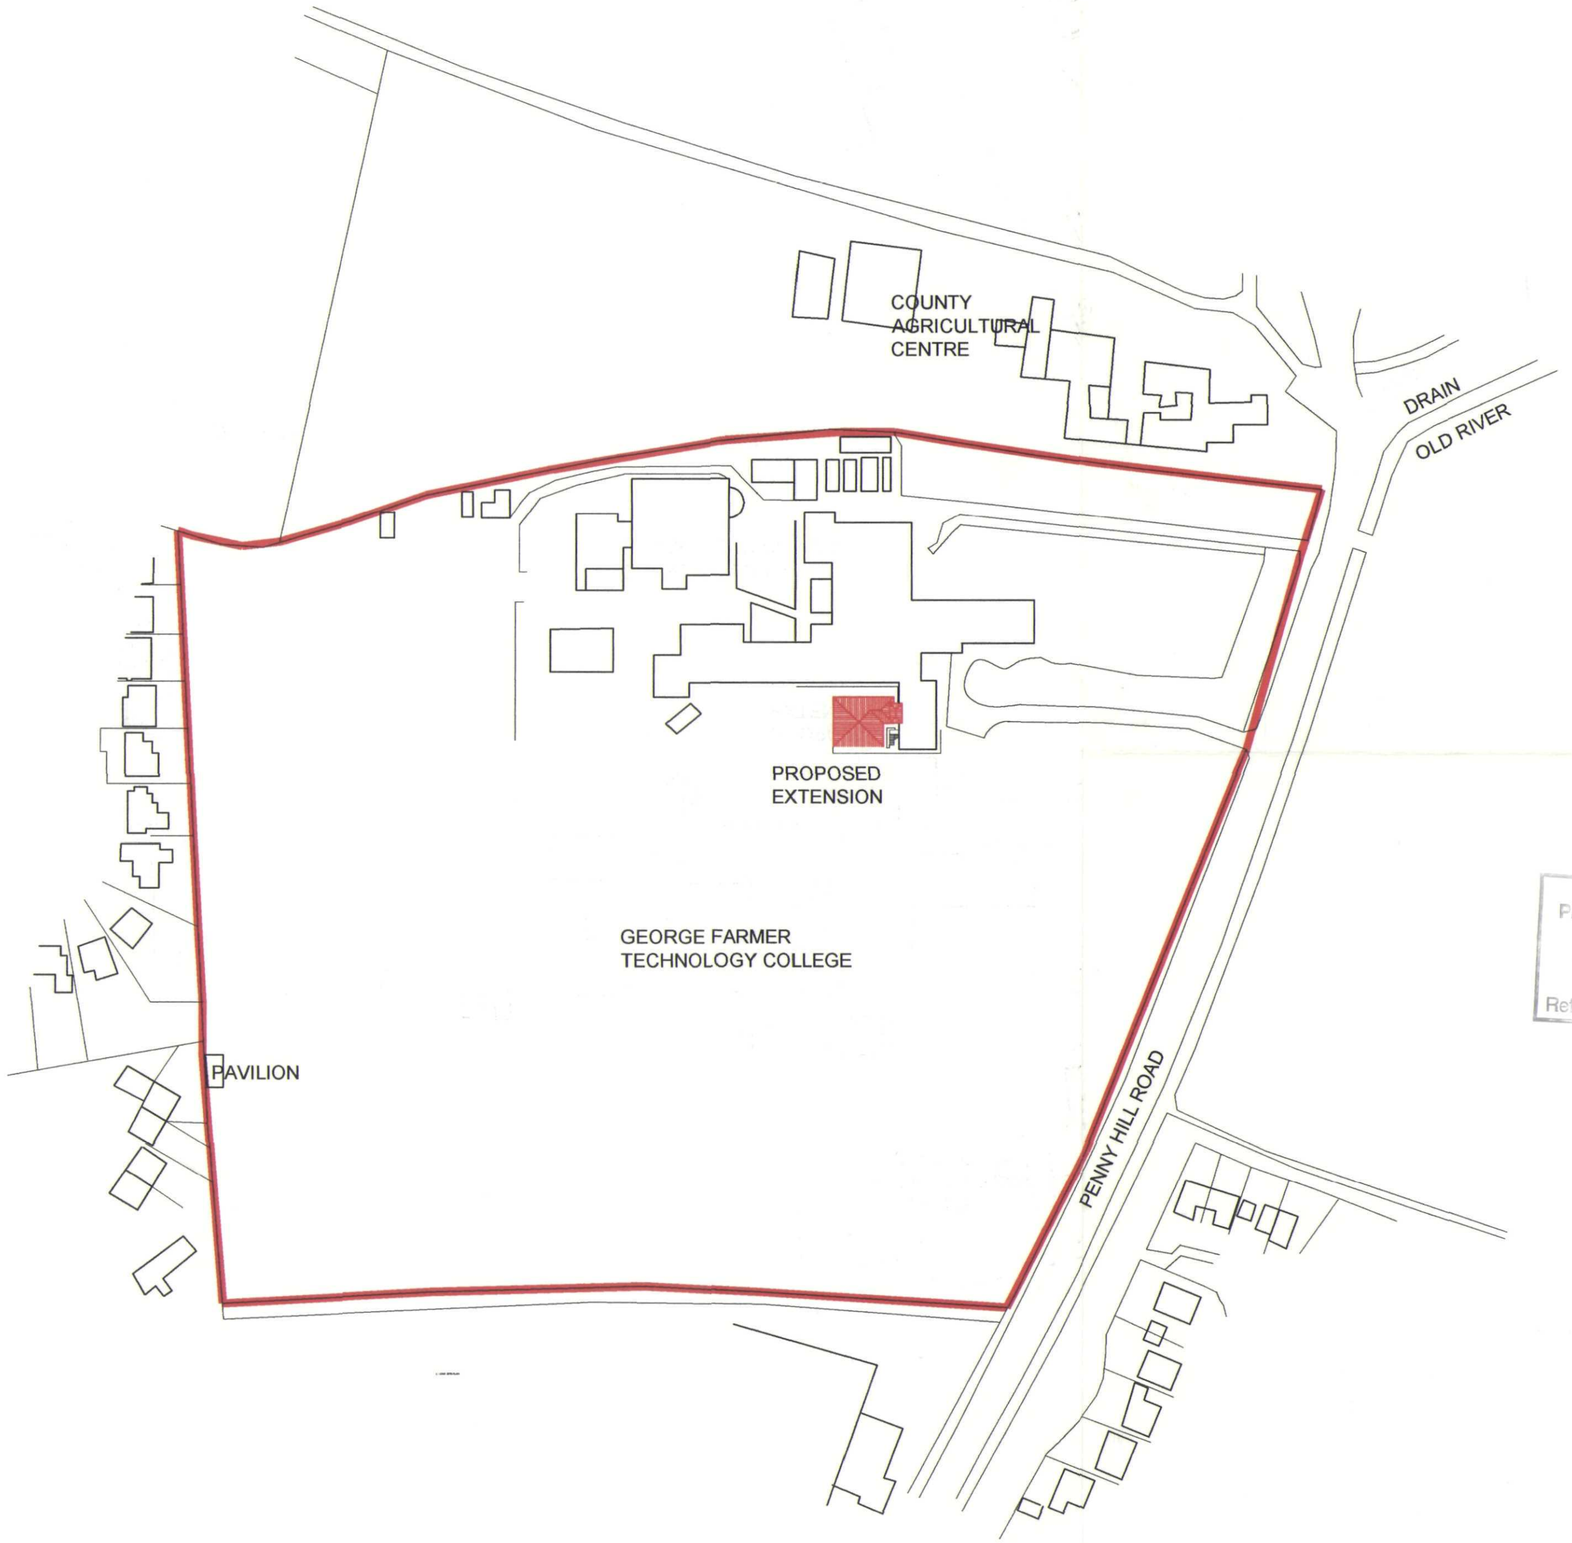

DETERMINED PLAN

Planning Department
28 OCT 2003
Ref 1294/03

client
GEORGE FARMER TECHNOLOGY COLLEGE

project
NEW STAFF FACILITIES AND LIFT
PENNY HILL LANE
HOLBEACH, LINCOLNSHIRE

drawing
SITE PLAN

scale	date	drawn	checked
1:1250	OCT 03	CPD	

drawing no. 5693G/19 revision

JOHN ROBERTS ARCHITECTS LIMITED
ARCHITECTS DESIGN AND PLANNING CONSULTANTS

1 James Street Lincoln LN2 1QD Tel 01522 533441 Fax 01522 512888