


TYPICAL VIEW PLOTS 11, 12 & 13. (A)

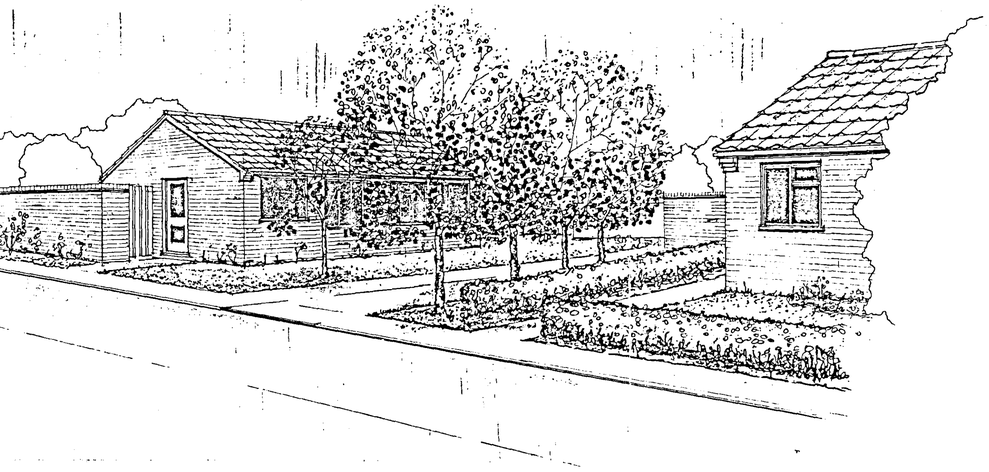

TYPICAL VIEW INTO AMENITY SPACE (B)


T.W. SUITER & SON
DIAMOND TERRACE,
KING'S LYNN, NORF
Tel: 0553-761880, 76

DWELLING TYPES:


L. 2 Bed detached Bunga
T. 2 Bed Semi-detached
A. 1 Bed. Semi-detached
S. 1 Bed. Semi-detached
C. 1 Bed. Terraced Bung

2 No L. Type.
10 No T. Type.
6 No A. Type.
12 No S. Type.
4 No C. Type.
34 No total

See tree & hedge planting for types & locations of all tree & hedging.

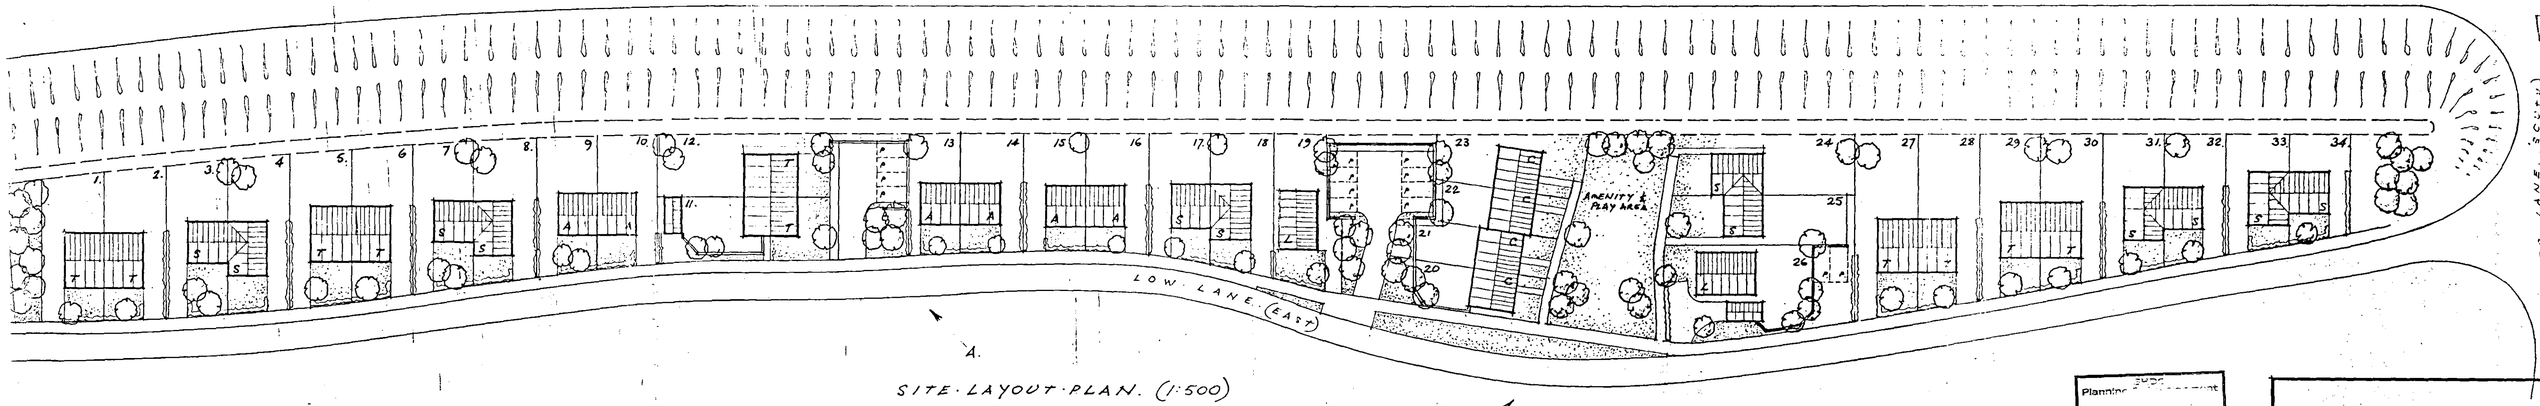

SITE LAYOUT PLAN. (1:500)

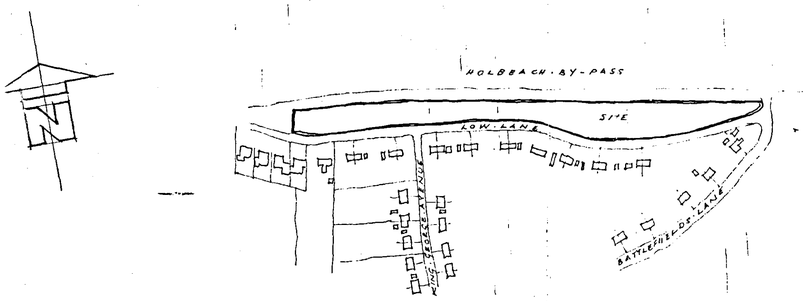

LOCATION PLAN (1:2500)

Planning Dept
15 OCT 2007
Ref: 1295/07

PROPOSED RESIDE
DEVELOPMENT AT
LANE, HOLBEACH, L

SOUTH
FIL
1 DEC
Ref: 1337/90

SITE LAYOUT PLAN	Scale:
	Date:
	Dwg.N

T. W. SUITER & SON LTD.
DIAMOND TERRACE, KING'S L
NORFOLK, tel: 0485-761880 &