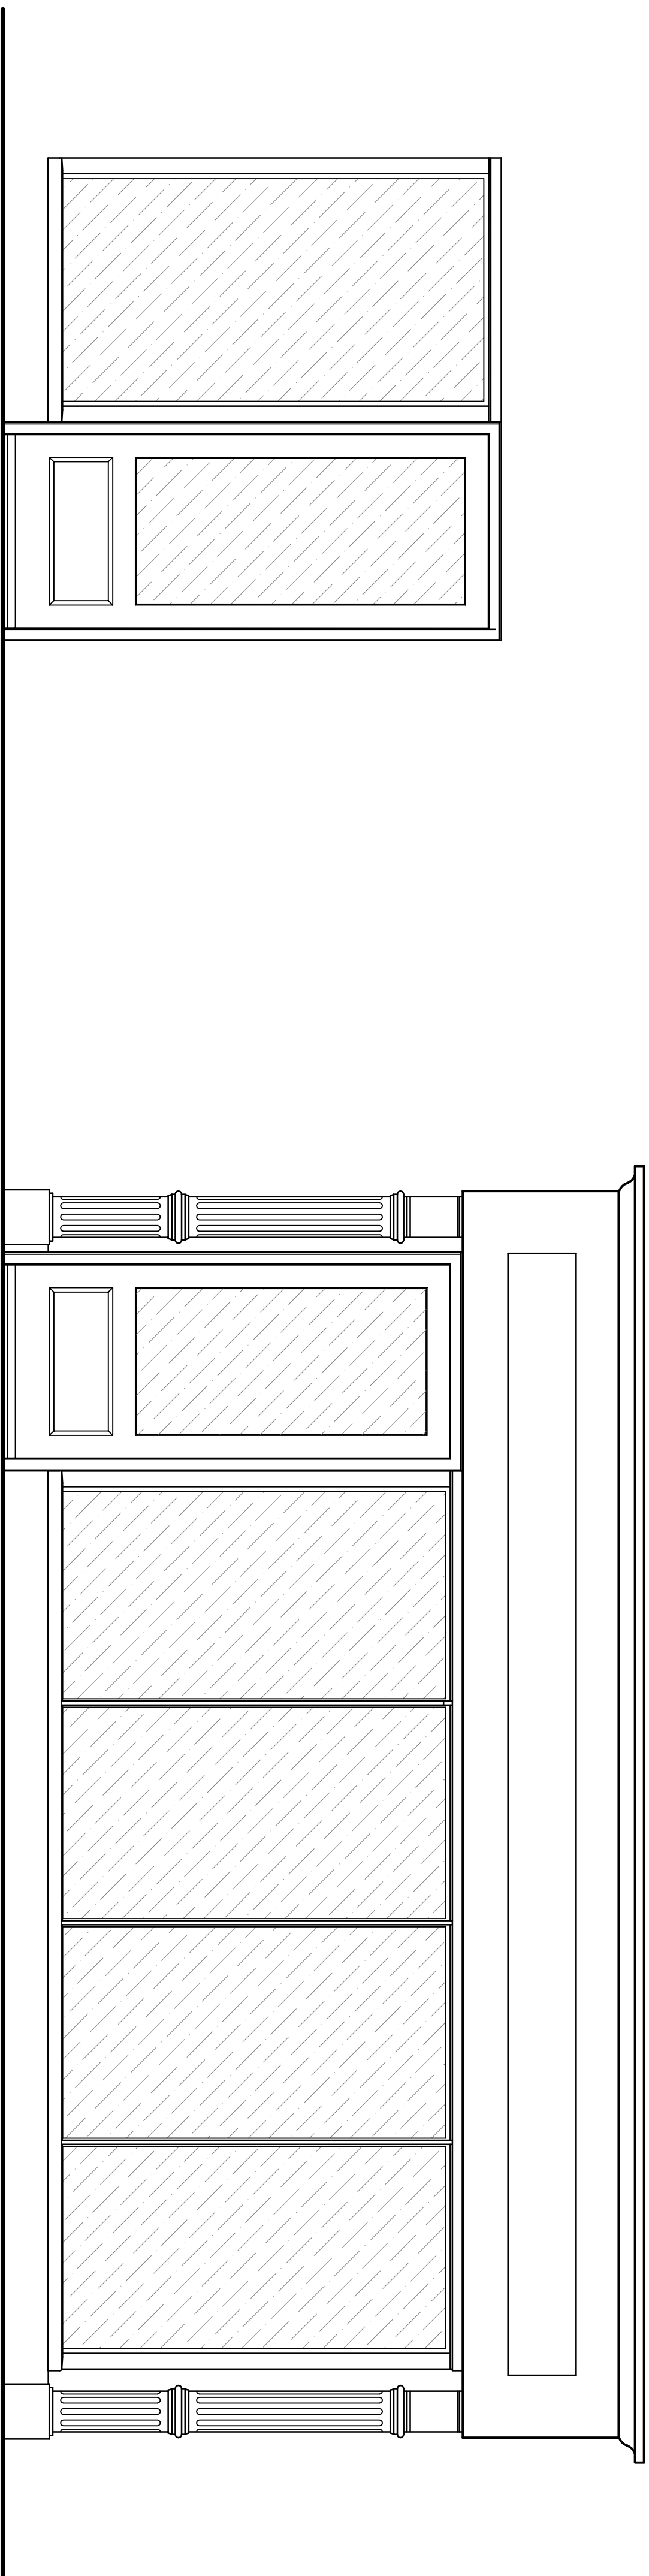


SHOP FRONT DETAILS

[illegible]

G. R. MERCHANT
I. ENG AMICE FIVQ
ARCHITECTURAL, STRUCTURAL
AND LAND DRAINAGE
CONSULTANTS

**Unit 4, Wrights Mews
12A Park Road, Holbeach,
Spalding, Lincs. PE12 7EE
Tel: 01406 490800
Fax: 01406 425744
E-Mail: G. R. Merchant @ Merchant. F9.
Co. UK**

Project: PROPOSED CONVERSION INTO 2 NO. RETAIL UNITS AT 4 PARK ROAD, HOLBEACH, SPALDING, Lincs, PE12 7EE.

Client DATUM ONE LTD,

Drawing

SHOP FRONT DETAILS
-PROPOSED

Job Ref:	Drawing No.
3015-16.	05.
Date	Drawn
DECEMBER 2016.	S.L.P

1/20.

DO NOT SCALE FROM THIS DRAWING

[illegible]