
DETERMINED
PLAN

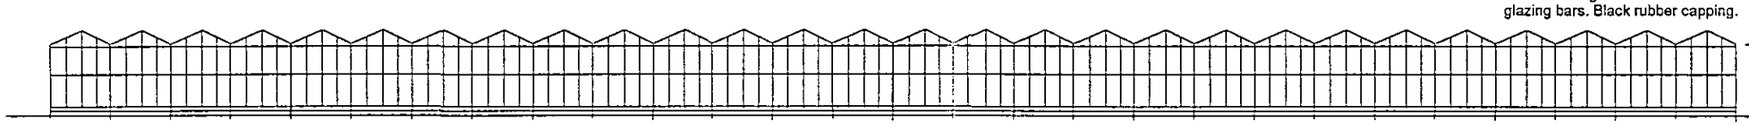


7 Double Spans @ 6.4m


45.0m overall width

7 Double Spans @ 6.4m

45.0m overall width

SHDC
Planning & Development
29 OCT 2003
Ref 03/03

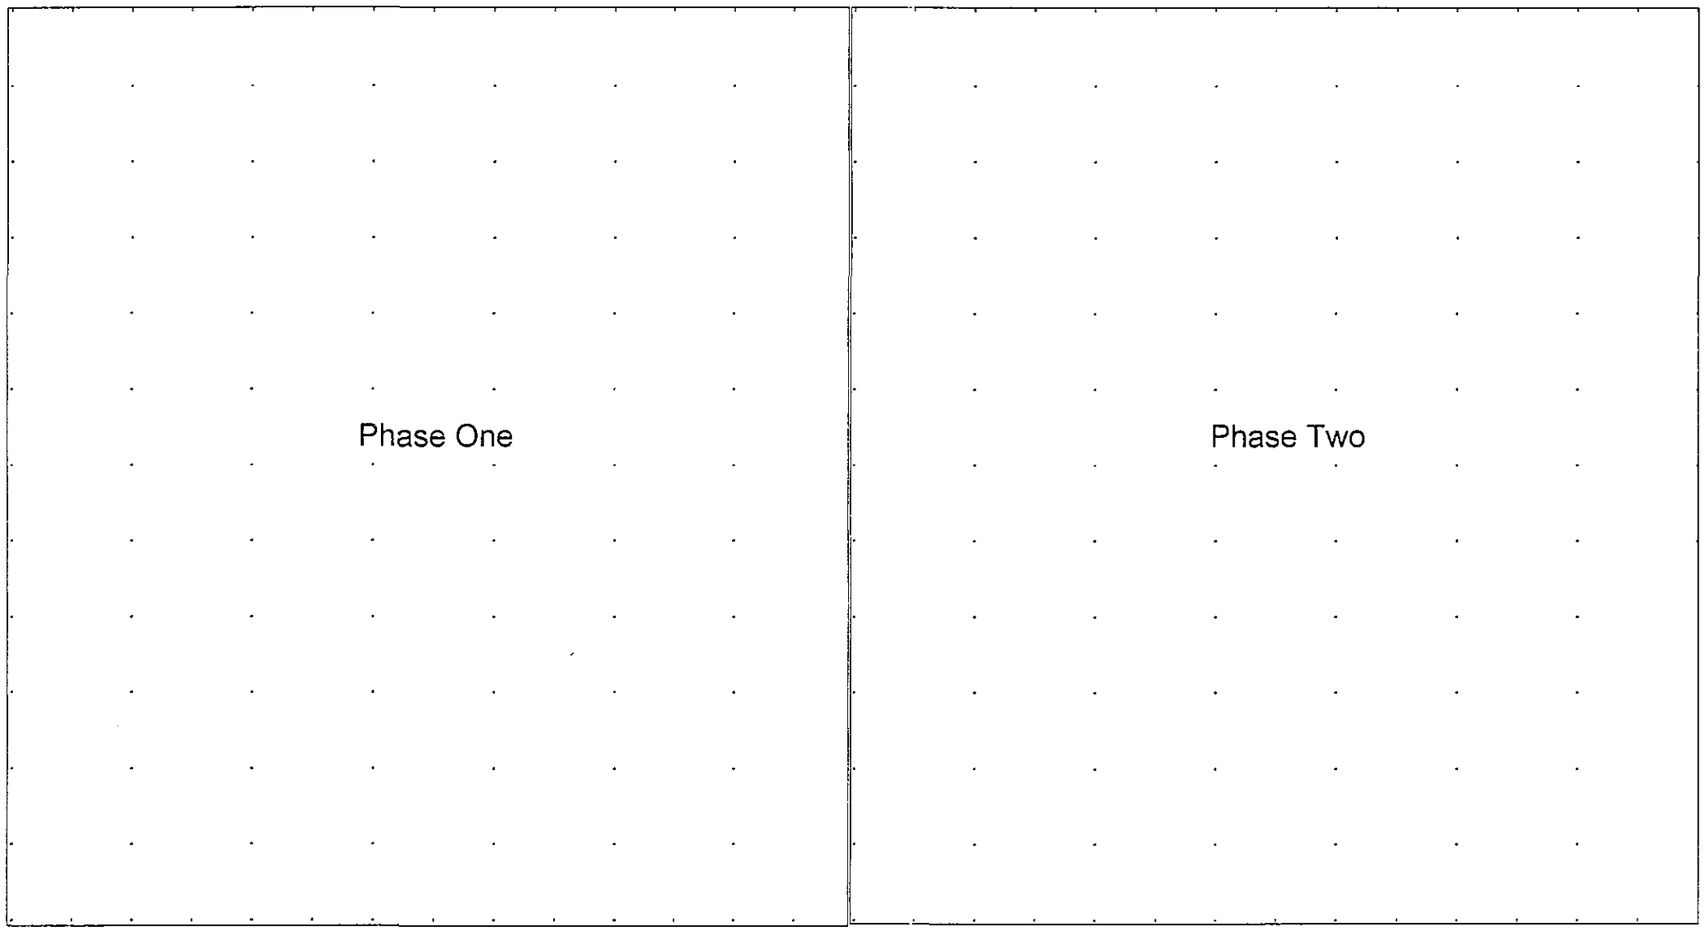

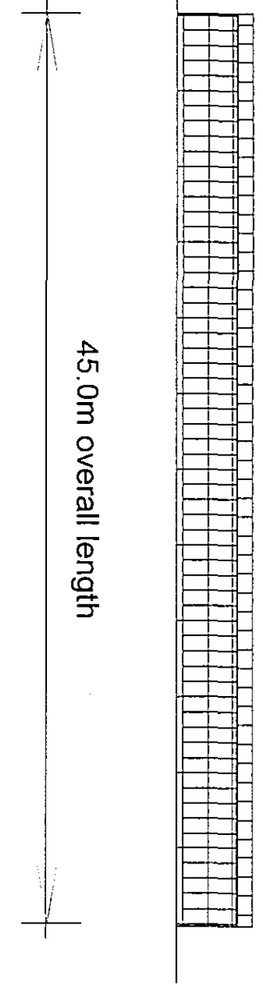

Drg. No. 2293/01/a			CLIENT S N Holmes & Son, Holbeach Drove	DATE Oct.03	**BRIDGE GREENHOUSES LTD**
			PROJECT	DRAWN N.W.	Park Lane, Donington Spalding, Lincs. PE11 4UE Tel: 01775 821191 Fax: 820306
			Proposed Double Venlo Glasshouse Extension	SCALE N.T.S.	BRIDGE
No.	REVISION	DATE			