




SIDE

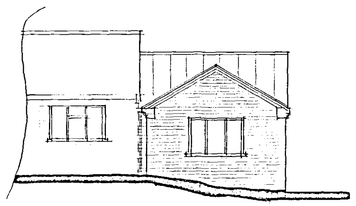

REAR

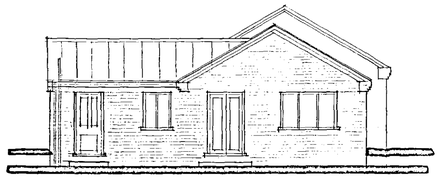


SIDE

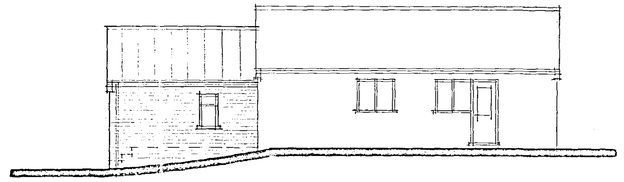


FRONT


ELEVATIONS AS PROPOSED

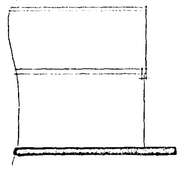

REAR

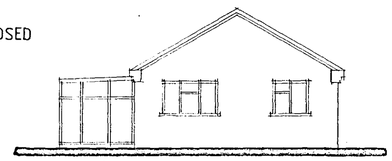


SIDE

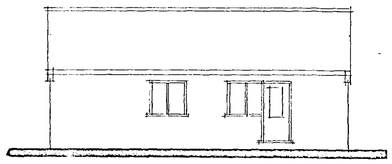

FRONT

ELEVATIONS AS EXISTING

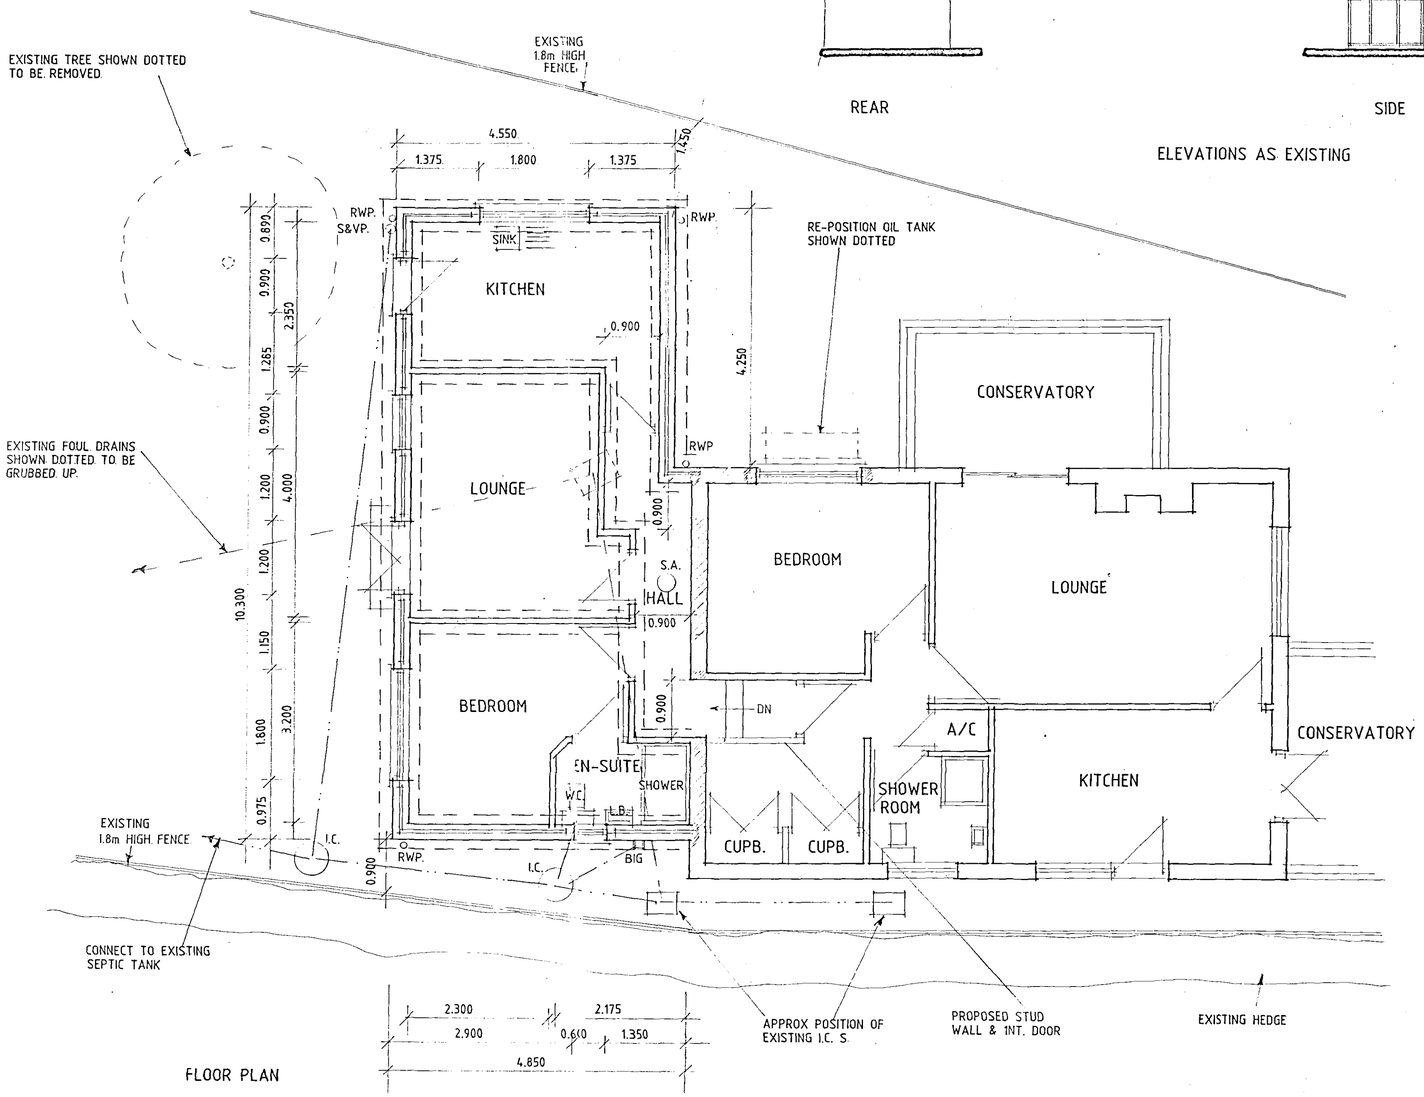

FLOOR PLAN

0 3 OCT 2006
1322/06

B – EXISTING ELEVATIONS ADDED - 2.10.06.
A – IMF.. ADDED - 7.9.06.

Status
DESIGN
CONSULTANTS IN ARCHITECTURE & PLANNING

PROPOSED ANNEXE EXTENSION TO WHINFELL, ROMAN BANK, HOLBEACH BANK FOR

MISS. J. CLARK.

PLAN AS PROPOSED

1:100 1:50 | SD06-052/1

JUNE-06 | B.GILHAM.

2 Edinburgh Walk, Holbeach
Spalding, Lincs. PE12 7AF
Tel: 01406 424343 Fax. 01406 490702