



SIDE

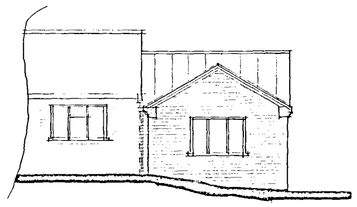


REAR



SIDE

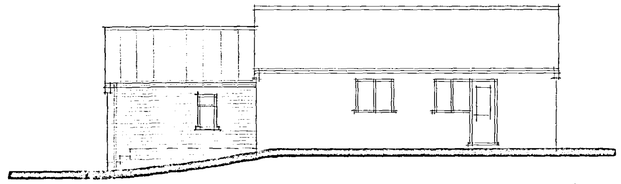

FRONT

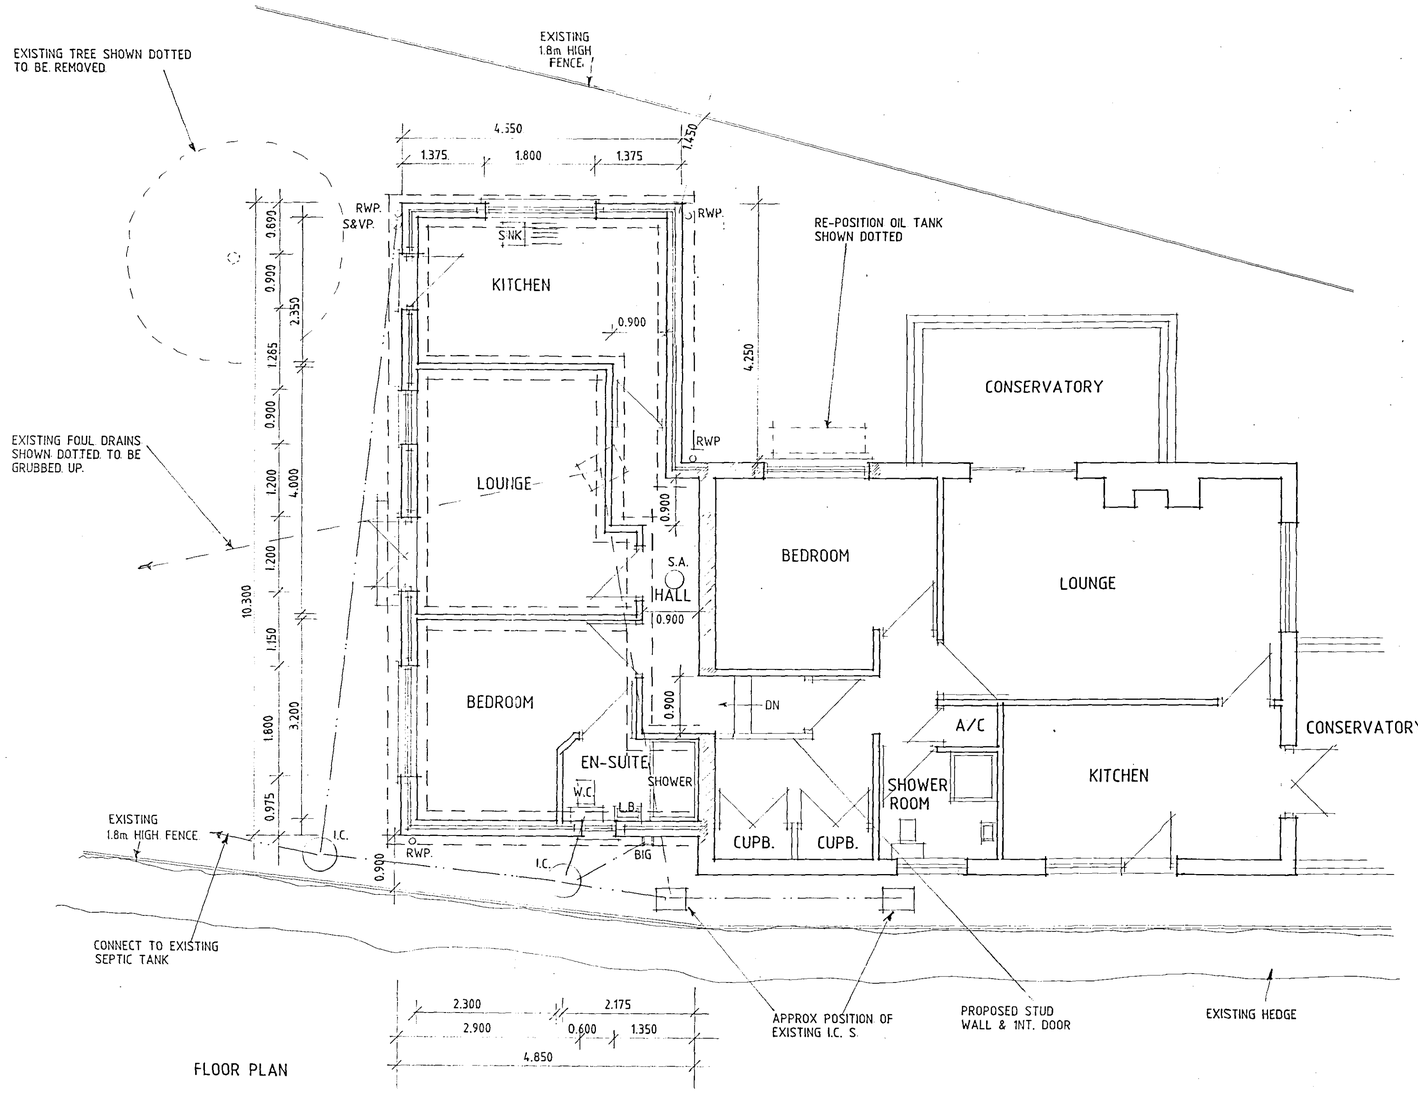

FLOOR PLAN

18 SEP 2006
1322/06

A - IMF.. ADDED - 7.9.06

Status DESIGN
CONSULTANTS IN ARCHITECTURE & PLANNING

PROPOSED ANNEXE EXTENSION TO WHINFELL, ROMAN BANK, HOLBEACH BANK FOR

MISS. J. CLARK.

PLAN AS PROPOSED

1:100 1:50 | SD06-052/1

JUNE-06 | B.GILHAM.

2 Edinburgh Walk, Holbeach,
Spalding, Lincs. PE12 7AF
Tel: 01406 424343 Fax. 01406 490702