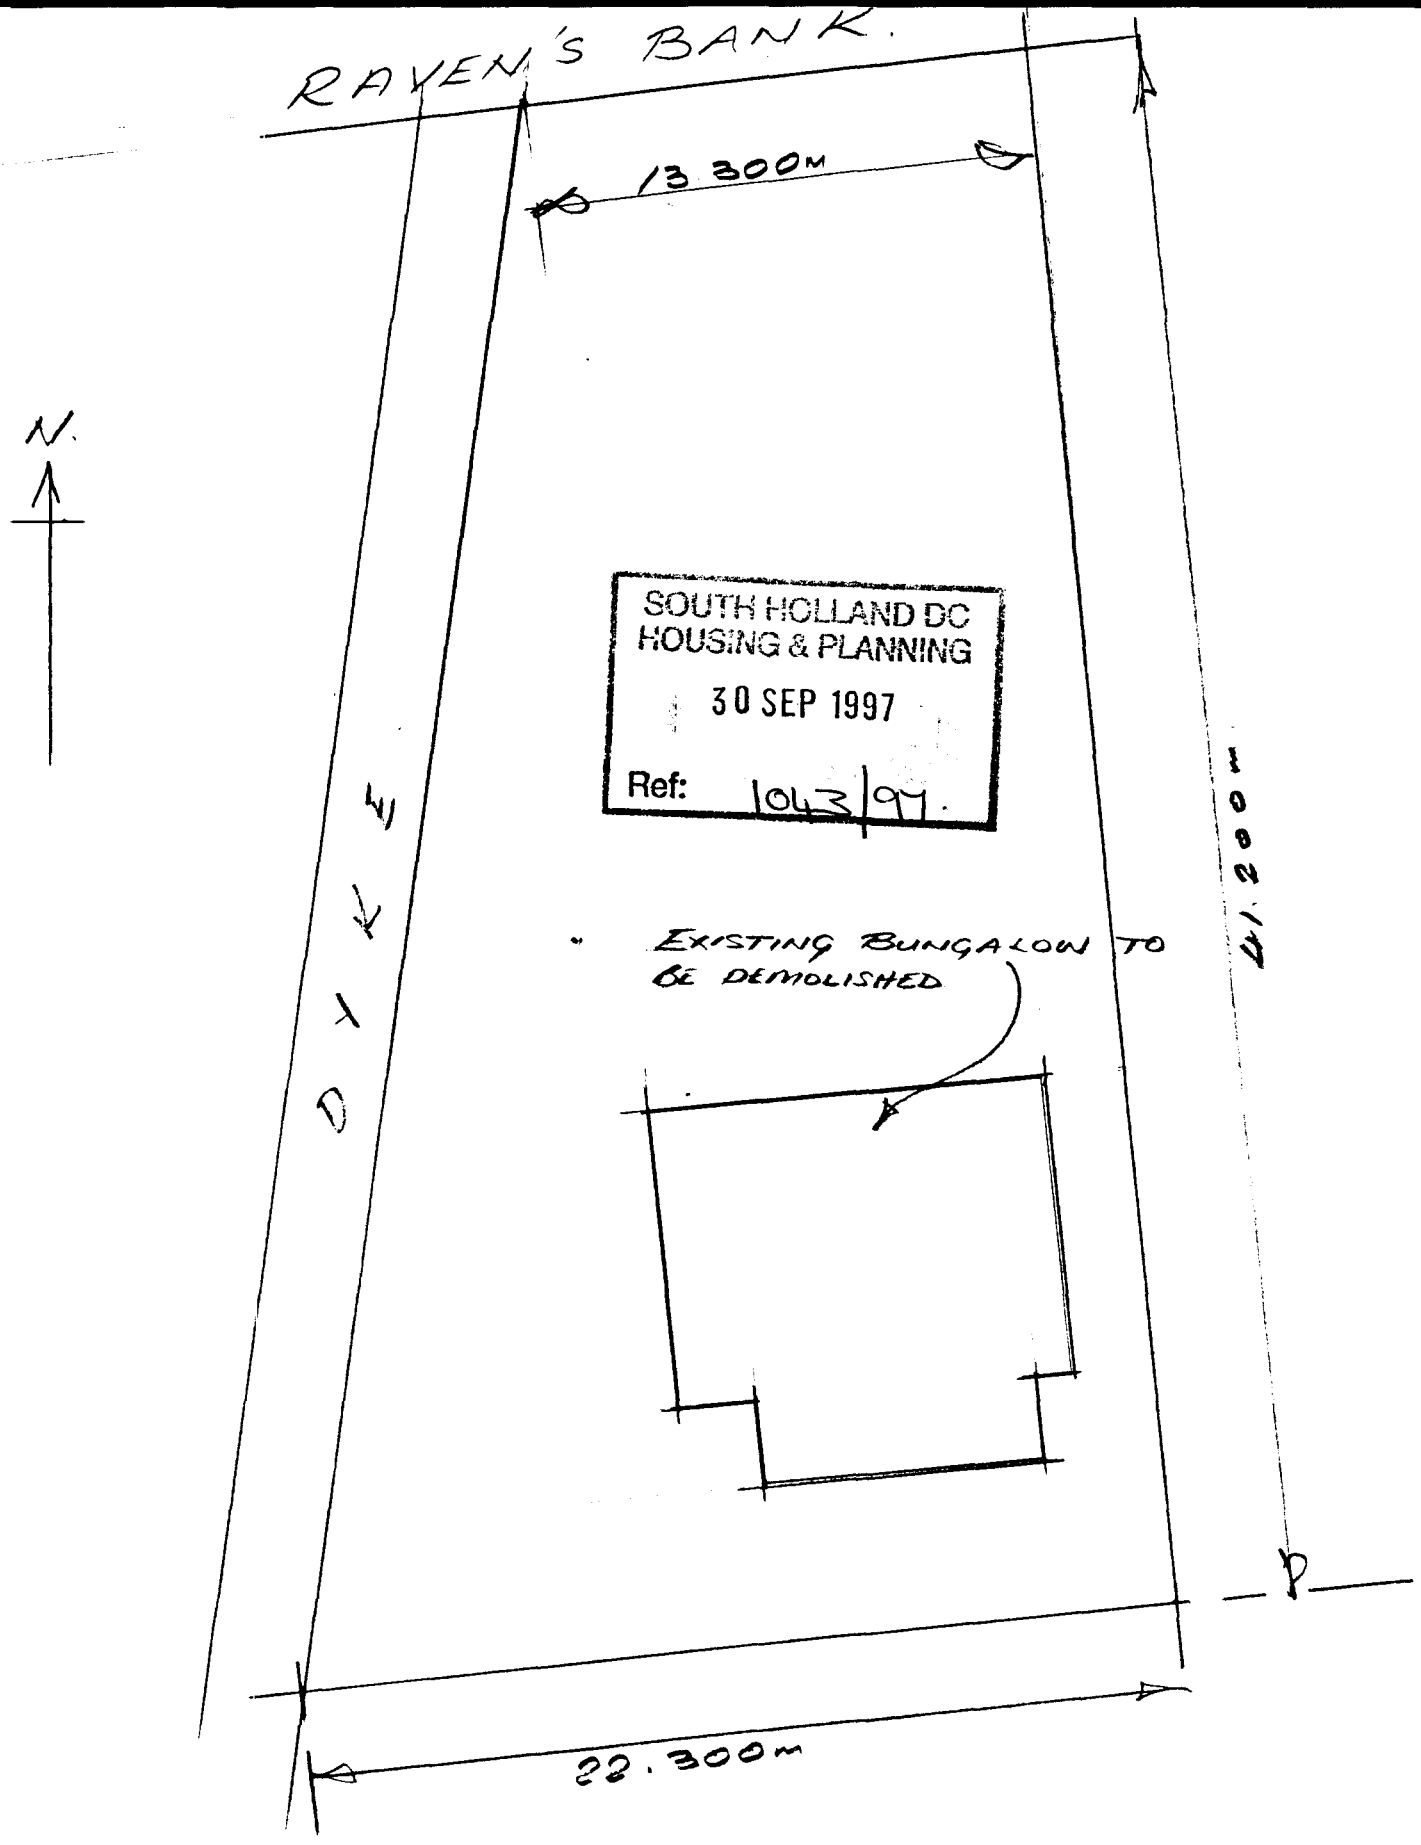


PROPOSED DEMOLITION OF EXISTING BUNGALOW & CONSTRUCTION OF REPLACEMENT BUNGALOW at 'ALTBROOK', RAVEN'S BANK, HOLBEACH FEN, SPALDING, LINCS. for MR. P.B. & MRS. V.A. SAUNTSON.

DETERMINED PLAN

1:200. DIM^NS APP. DO NOT SCALE

SOUTH HOLLAND DISTRICT COUNCIL

Council Offices
Priory Road
Spalding
Lincolnshire
PE11 2XE

Tel 01775 761161

Author:
HAPS

Scale:
1: 2500


Location:
South Holland

Date:
1997

N

Reproduced from the Ordnance Survey mapping with the permission of the Controller of Her Majesty's Stationery Office (c) Crown Copyright, Unauthorised reproduction infringes Crown copyright and may lead to prosecution or civil proceedings

OS Licence No LA079413

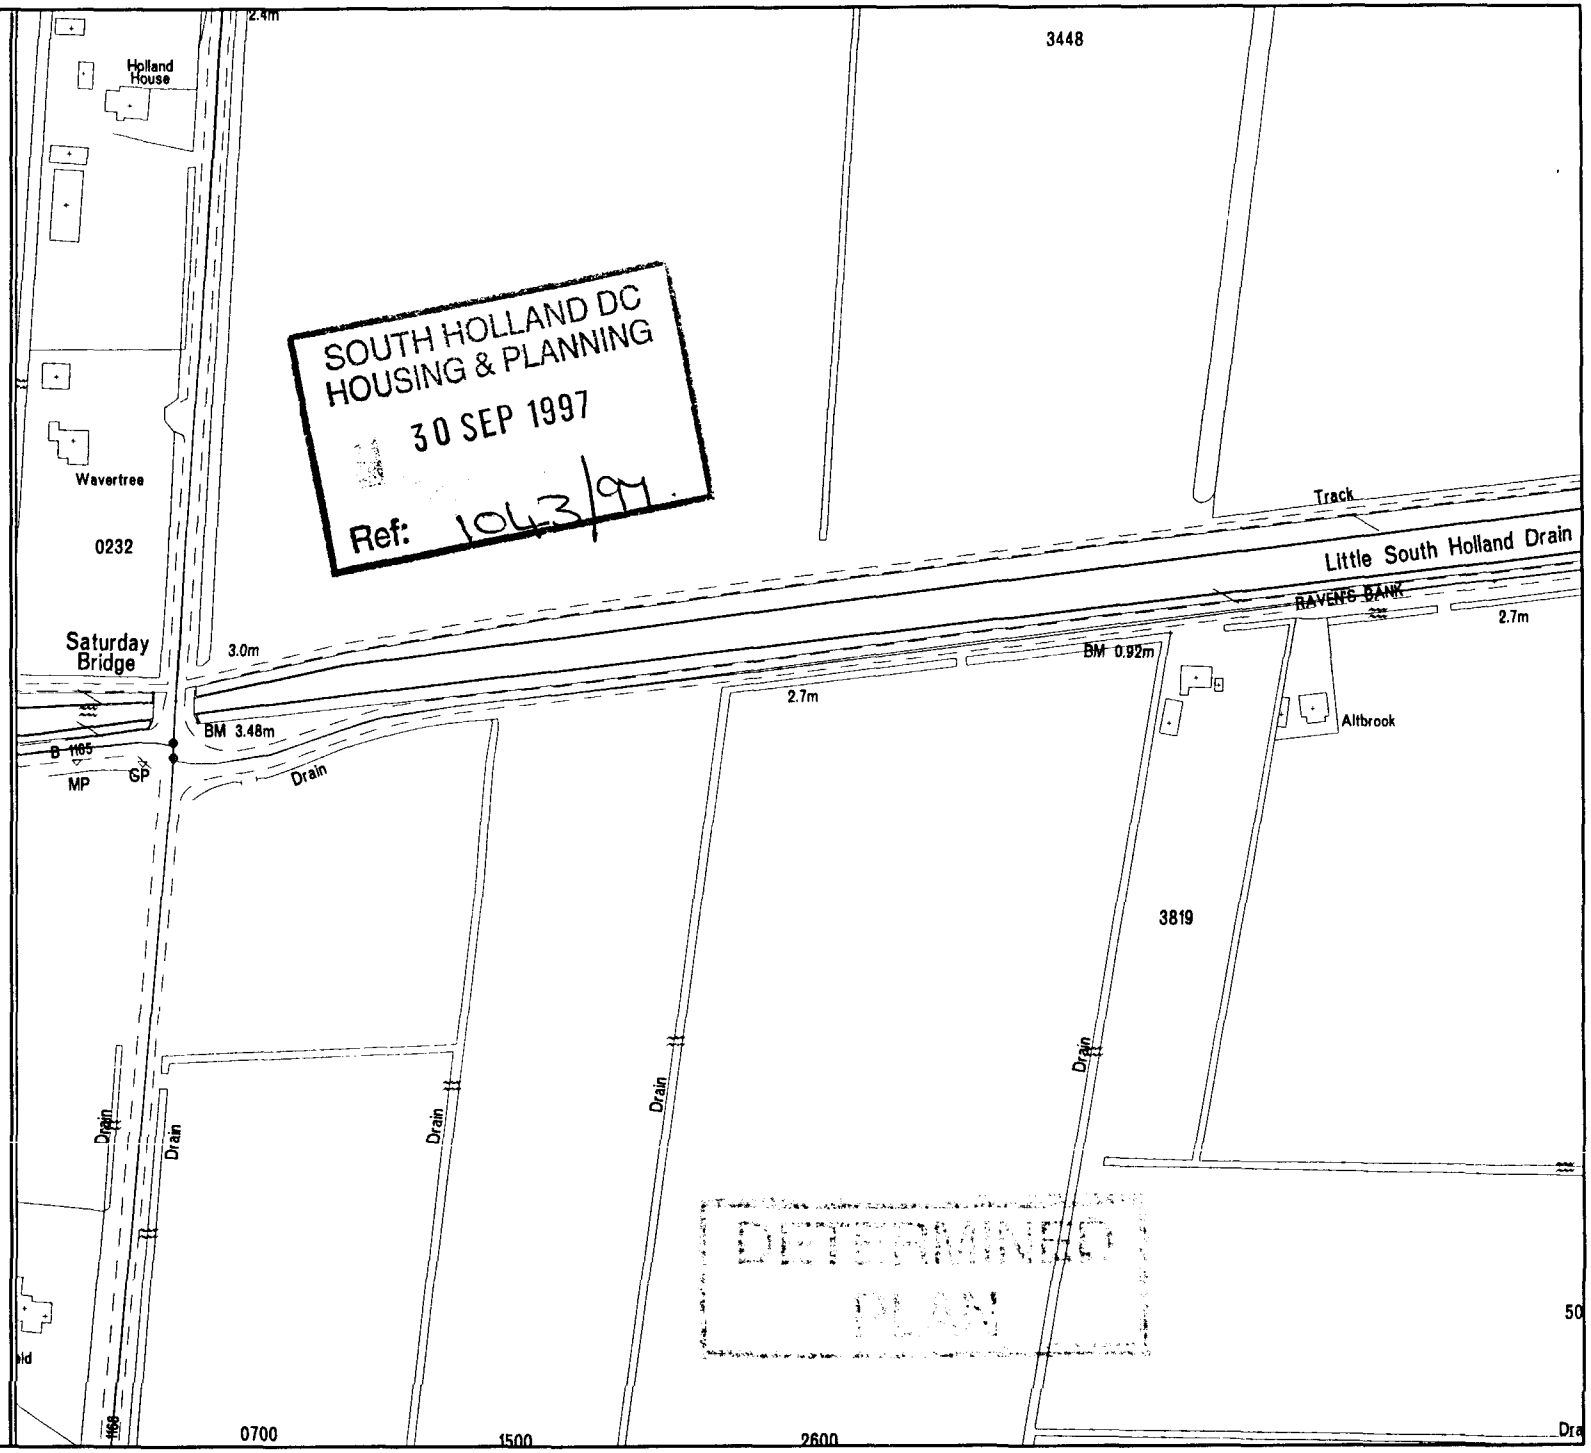

SOUTH HOLLAND DC
HOUSING & PLANNING
30 SEP 1997
Ref: 1063/97

DETERMINED
PLAN