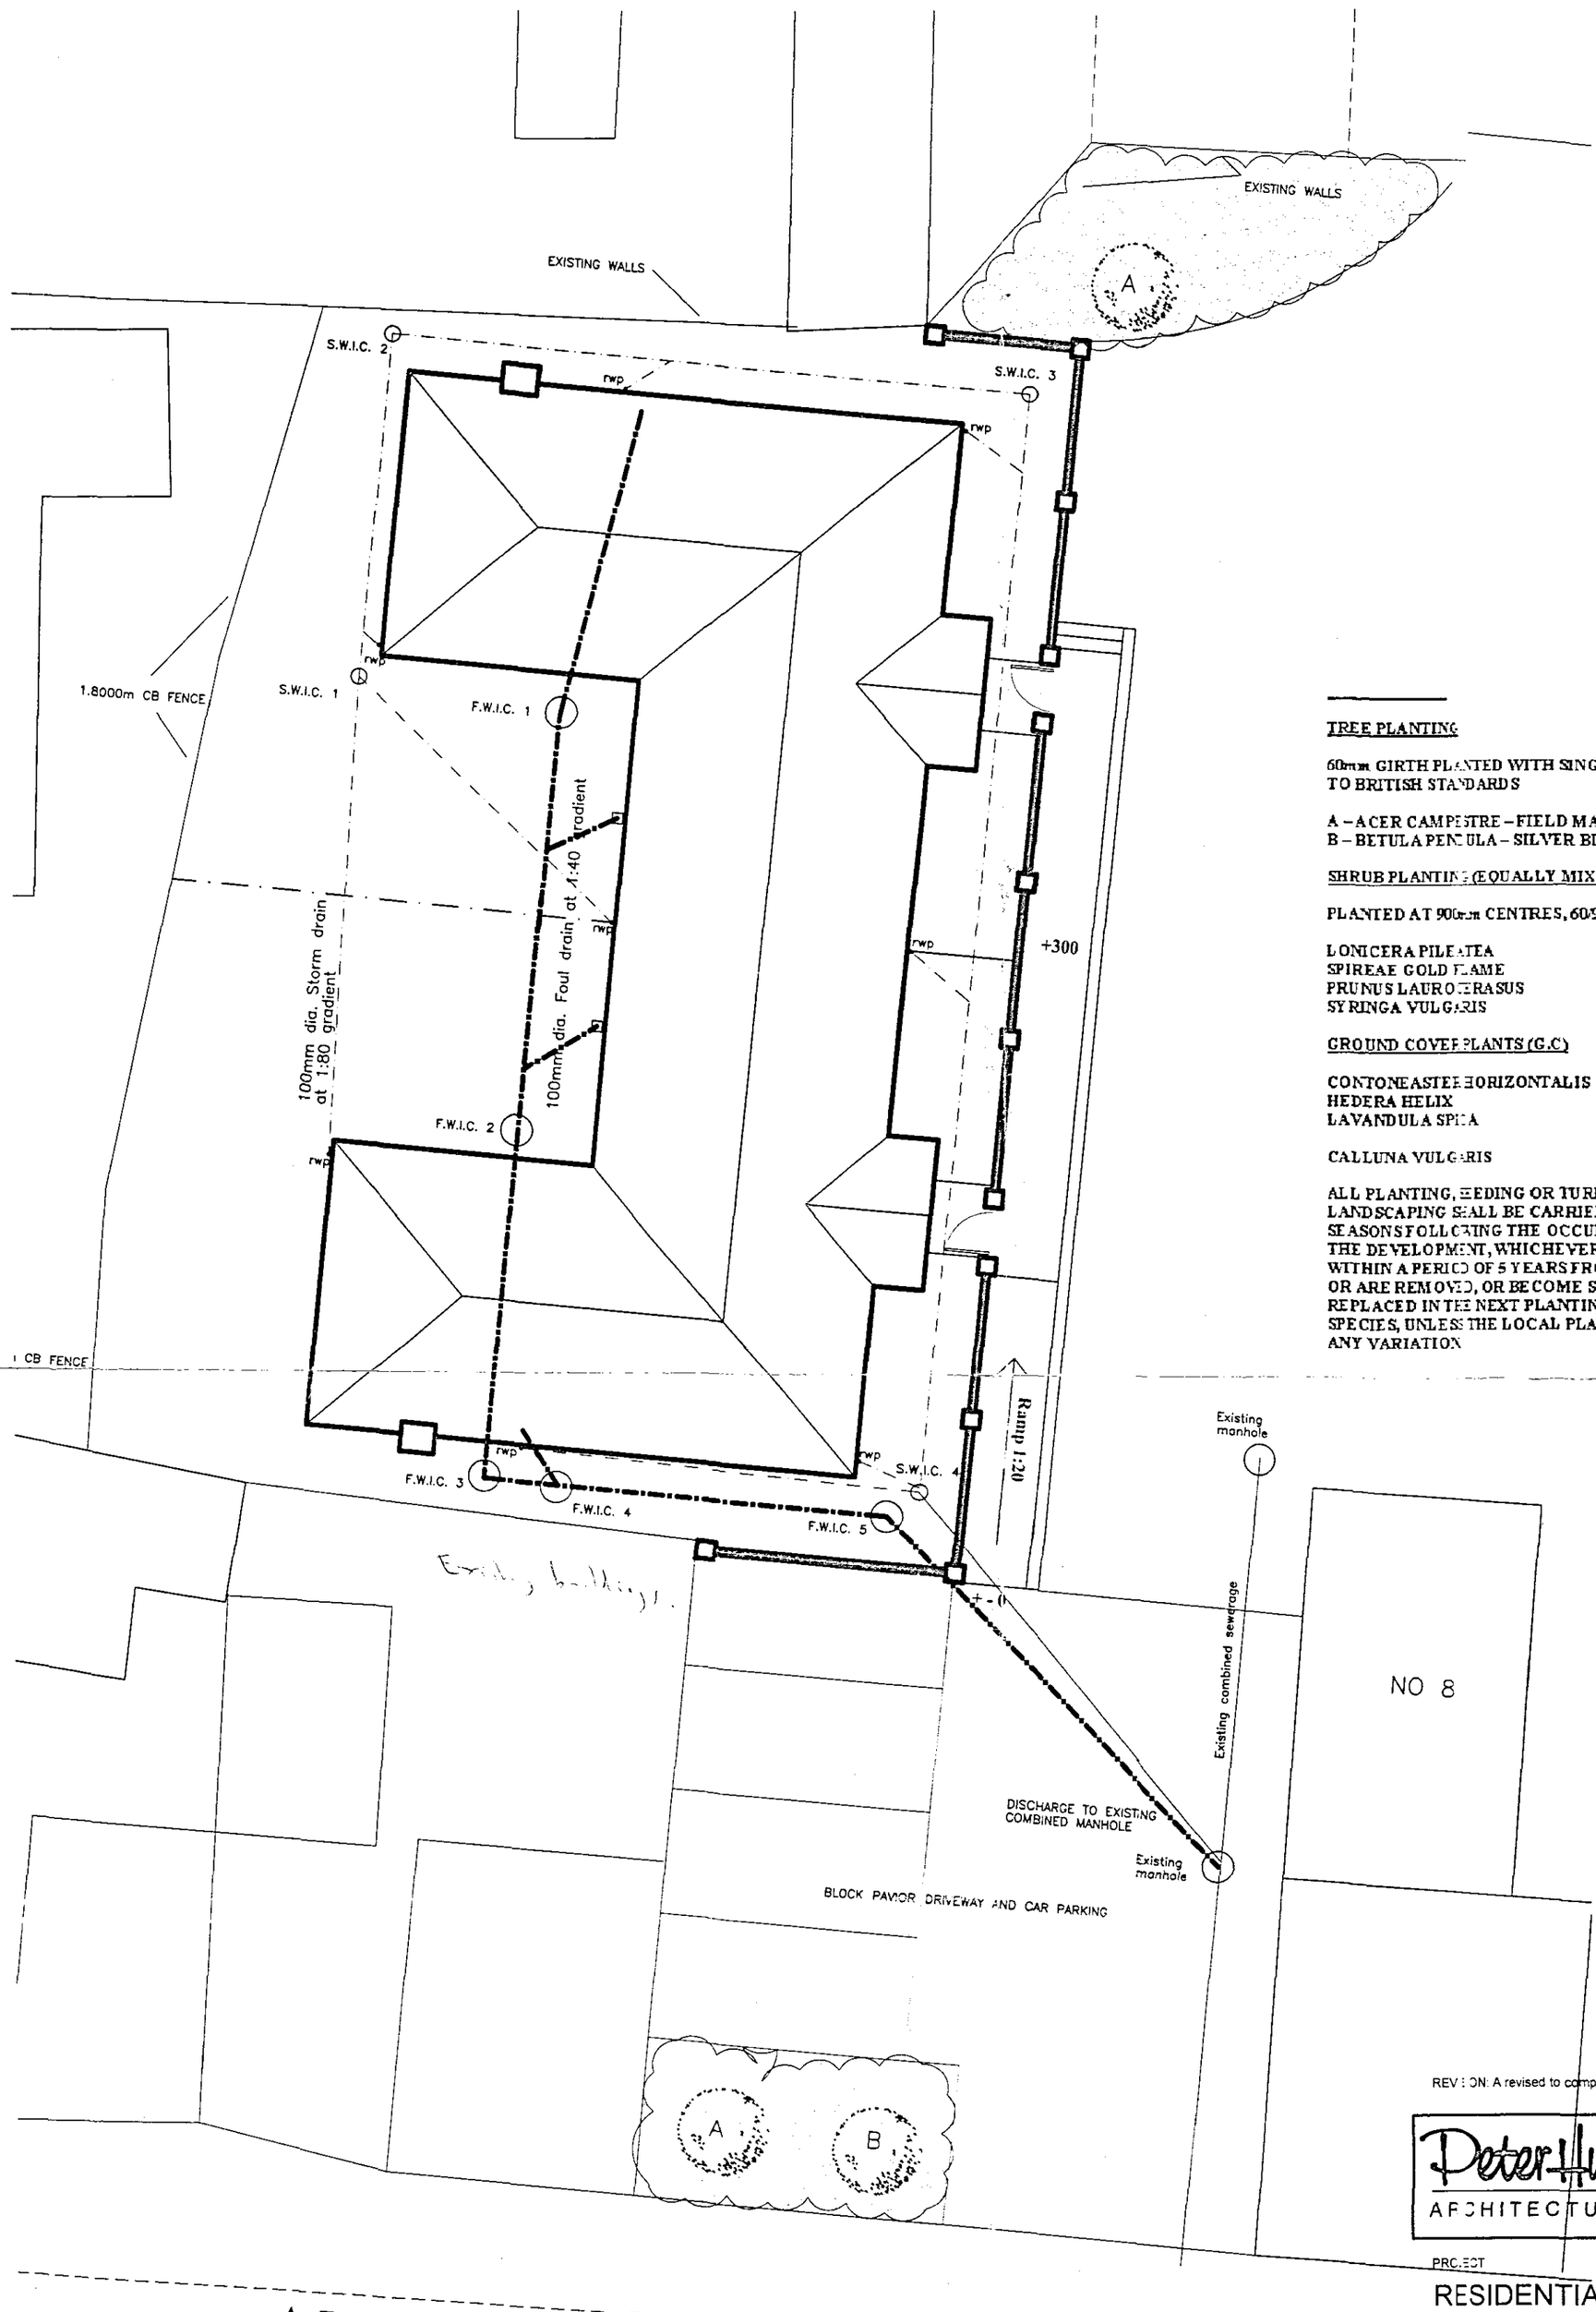


TREE PLANTING

60mm GIRTH PLANTED WITH SINGLE WOODEN STAKE WITH DOUBLE BUCKLE TIES TO BRITISH STANDARDS

A – ACER CAMPESTRE – FIELD MAPLE
B – BETULA PENDULA – SILVER BIRCH

SHRUB PLANTING (EQUALLY MIXED) (S.P)

PLANTED AT 900mm CENTRES, 60/90cm CONTAINER GROWN

LONICERA PILEATEA
SPIREAE GOLD FLAME
PRUNUS LAUROCERASUS
SYRINGA VULGARIS

GROUND COVER PLANTS (G.C)

CONTONEASTER HORIZONTALIS
HEDERA HELIX
LAVANDULA SPICA

CALLUNA VULGARIS

ALL PLANTING, SEEDING OR TURFING COMPRISED IN APPROVED DETALS OF LANDSCAPING SHALL BE CARRIED OUT IN THE FIRST PLANTING AND SEEDING SEASONS FOLLOWING THE OCCUPTION OF THE BUILDINGS OR THE COMPLETION OF THE DEVELOPMENT, WHICHEVER IS THE SOONER; AND ANY TREE OR PLANT WHICH WITHIN A PERIOD OF 5 YEARS FROM THE COMPLETION OF THE DEVELOPMENT DIE, OR ARE REMOVED, OR BECOME SERIOUSLY DAMAGED OR DISEASED, SHALL BE REPLACED IN THE NEXT PLANTING SEASON WITH OTHERS OF SIMILAR SIZE AND SPECIES, UNLESS THE LOCAL PLANNING AUTHORITY GIVES WRITTEN CONSENT TO ANY VARIATION

DETERMINED PLAN

31 [illegible] 2003

F/C 1323/03

REVISION: A revised to comply with the building regulation. 25/03/03

Peter Humphrey Associates
ARCHITECTURAL DESIGN AND BUILDING

PROJECT

RESIDENTIAL DEVELOPMENT, 2No ALMSHOUSE UNITS, ALBERT STREET HOLBEACH, LINCOLNSHIRE

CLIENT

TUDOR HOMES

DATE Jan 2003 SCALE 1:200 JOB No. 2534/Landscaping

DO NOT SCALE FROM THIS DRAWING

COPYRIGHT: THIS DRAWING MUST NOT BE ISSUED, LOANED OR COPIED WITHOUT THE CONSENT OF PETER HUMPHREY ASSOCIATES

Architectural
Peter Humphrey Associates
ARCHITECTURAL DESIGN AND BUILDING
TELEPHONE 01945 466 966
FAX 01945 466 433
E-MAIL: info@peterhumphrey.co.uk
30 OLD MARKET WISBECH CAMBS PE13 1NB
British Institute of Architectural Technologists