
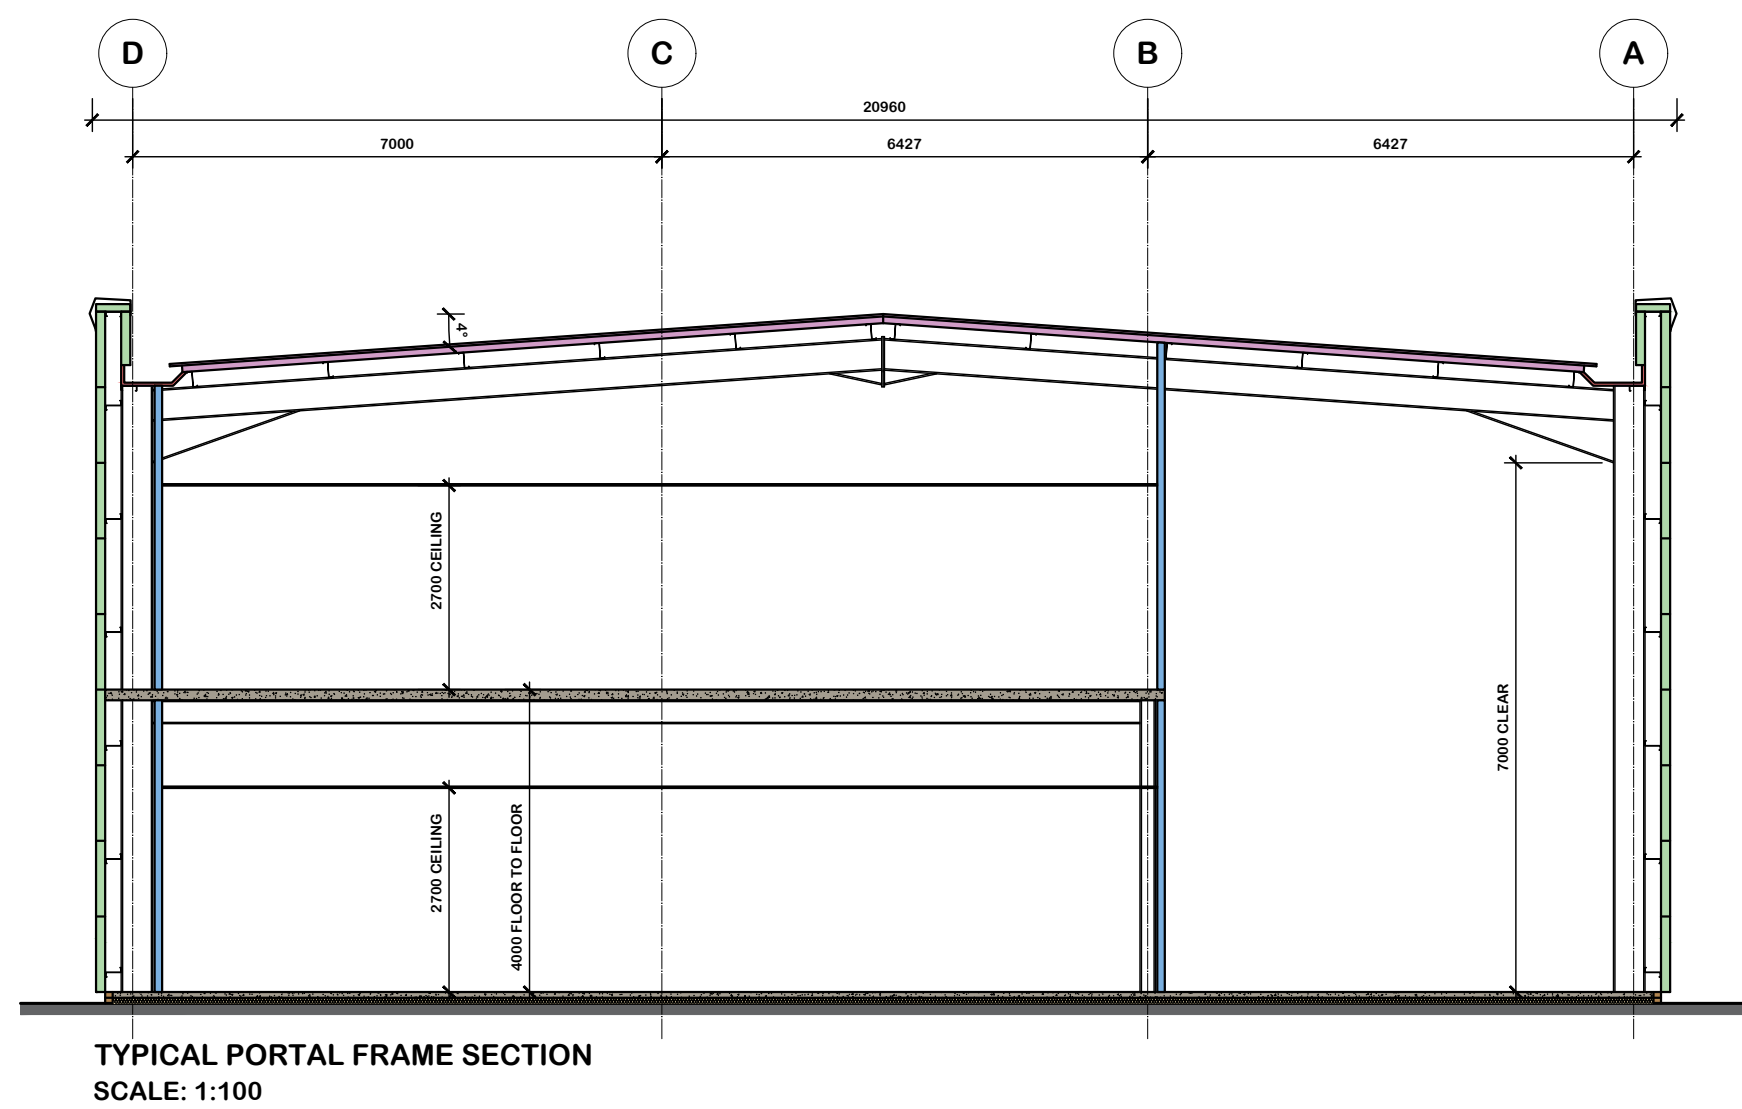
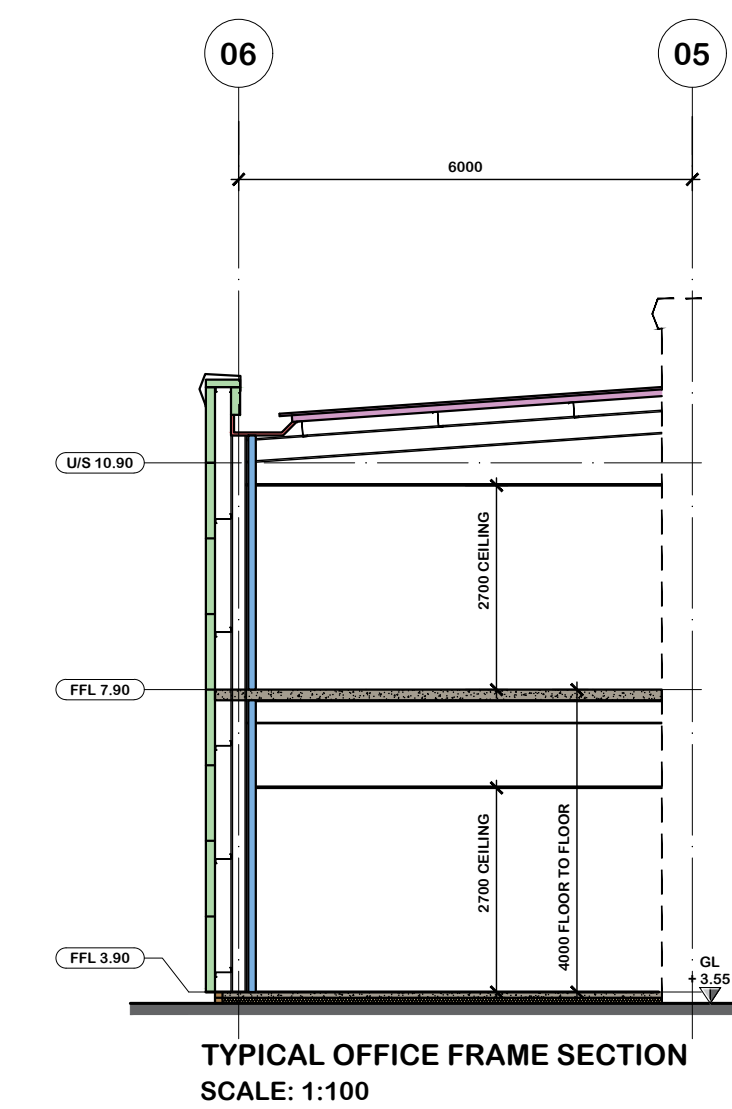
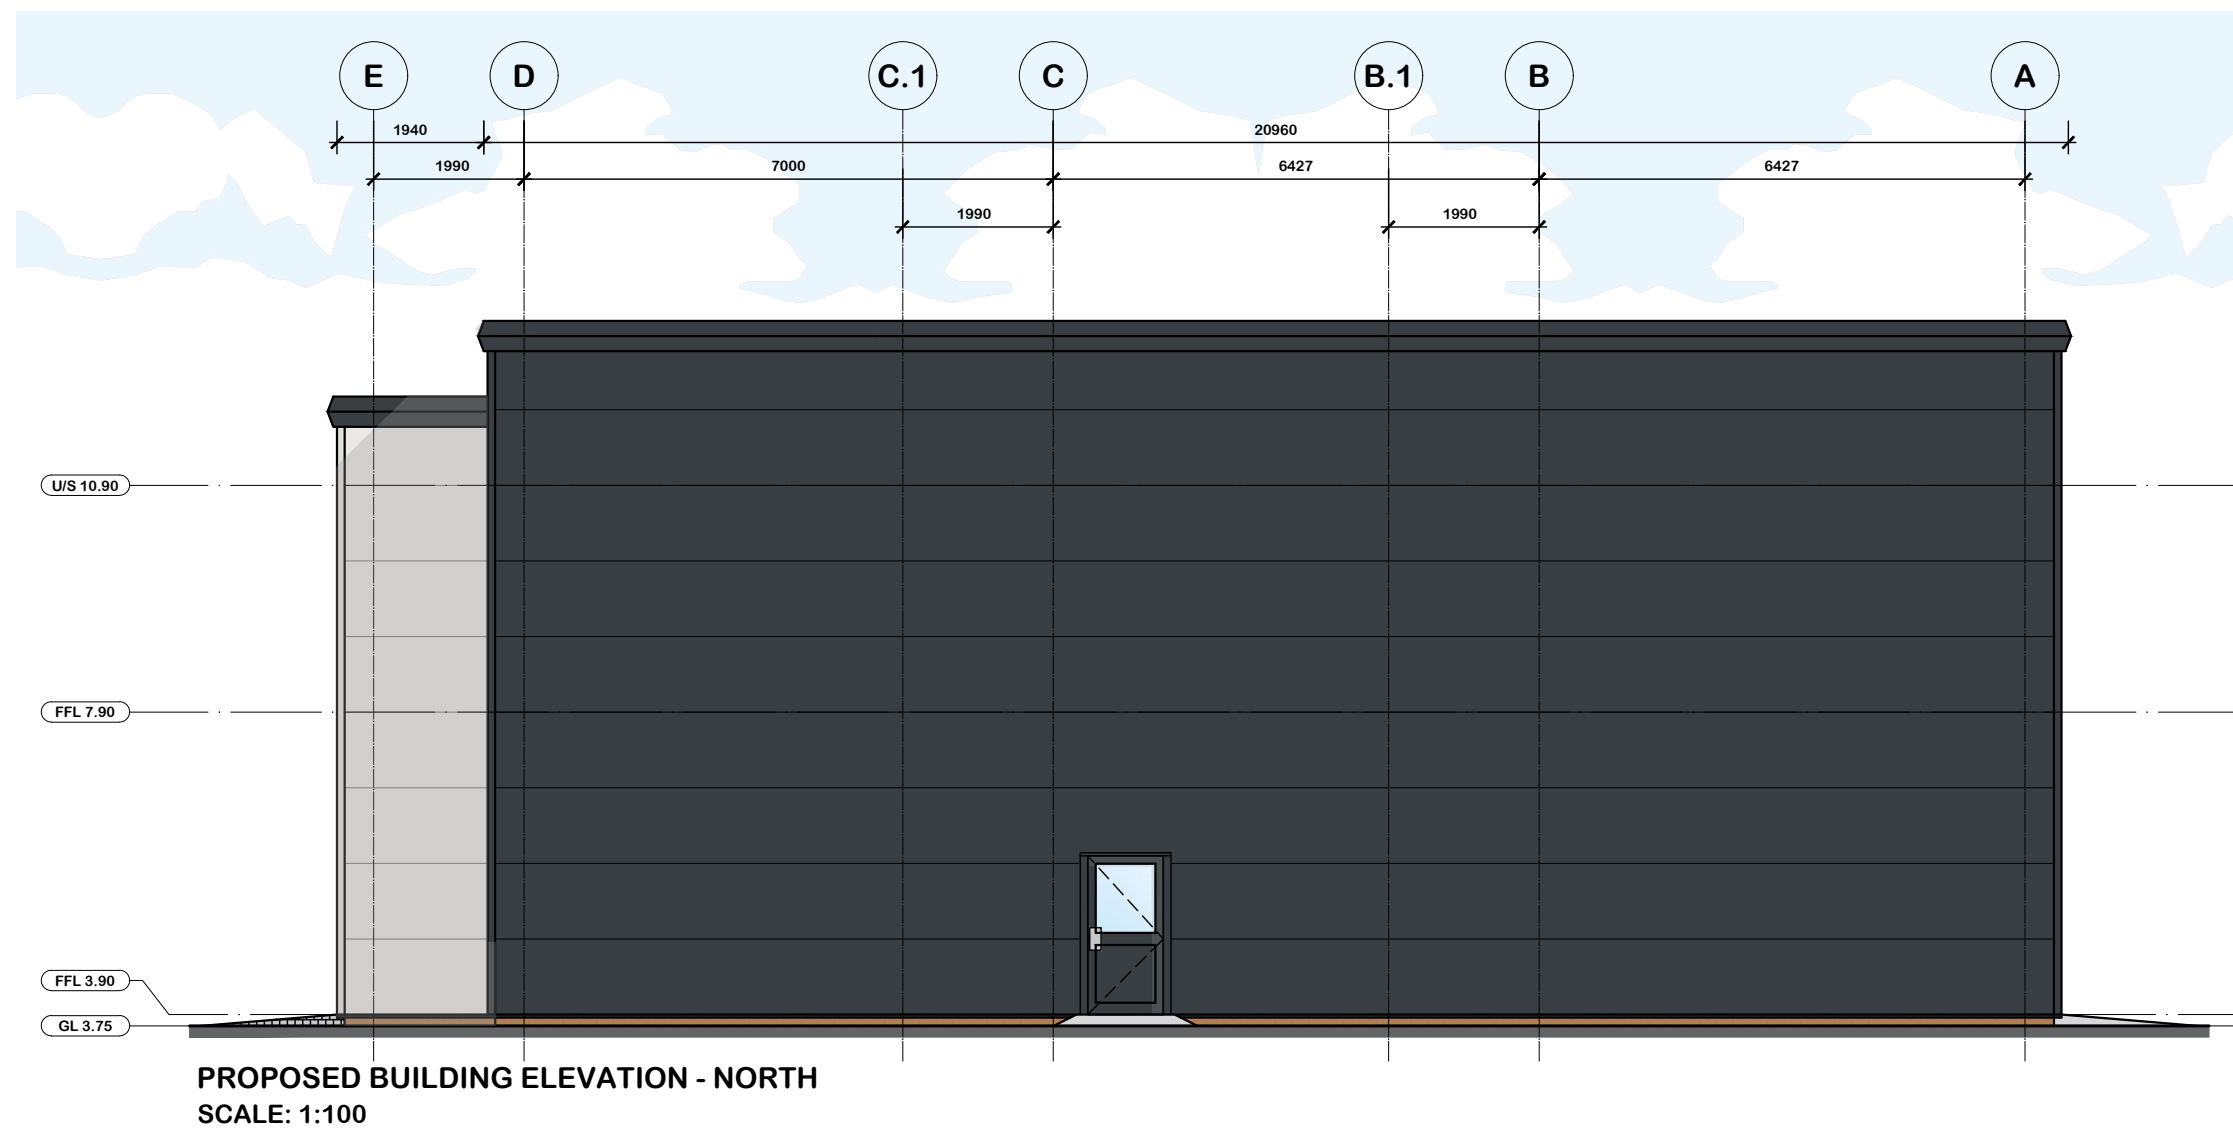
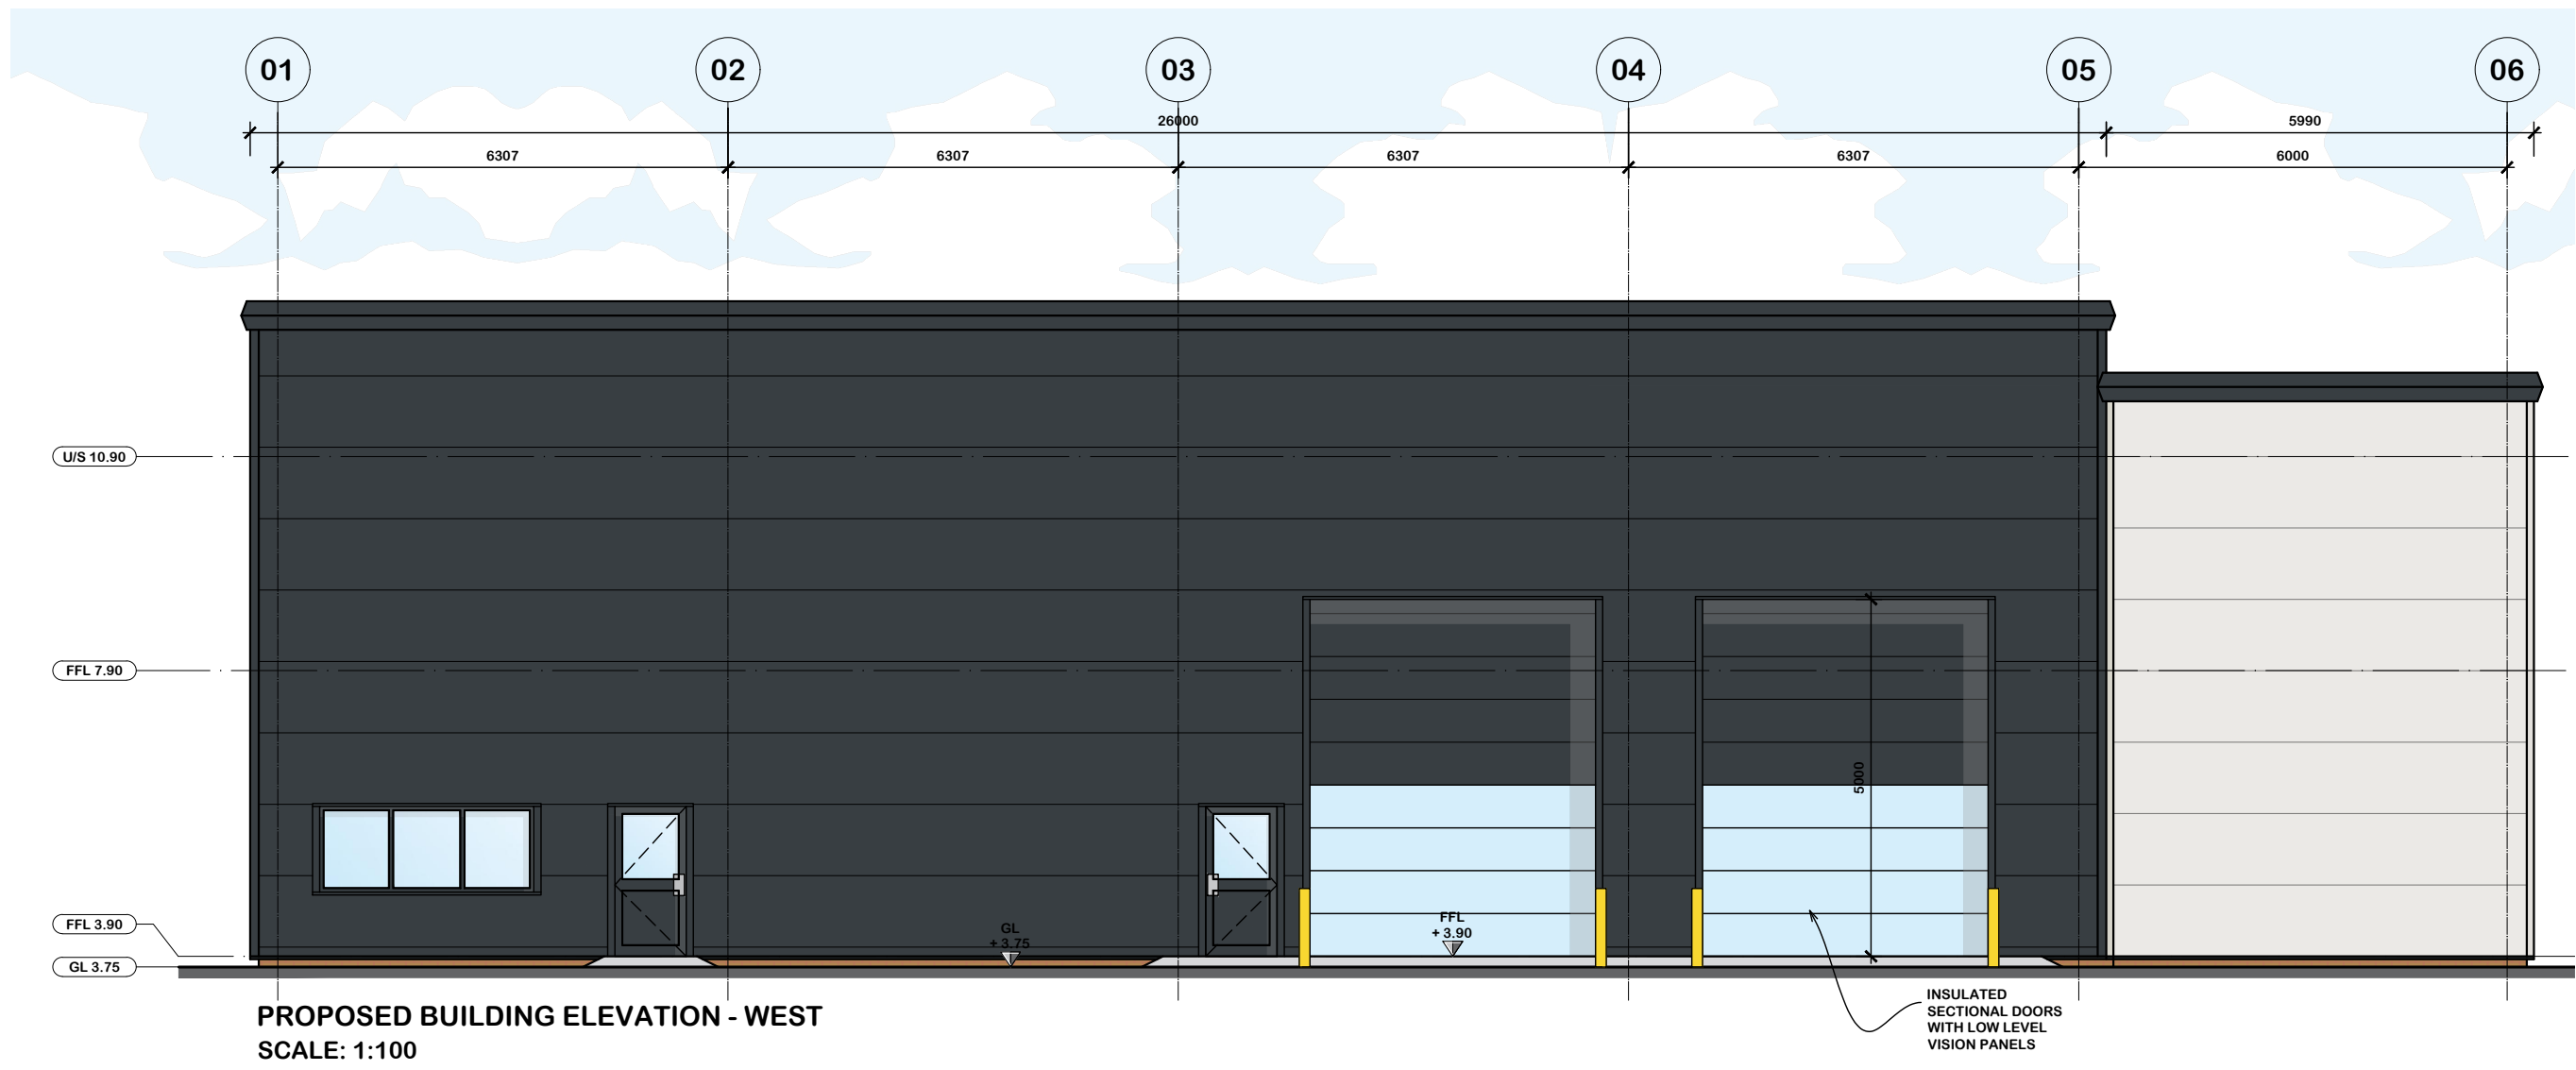
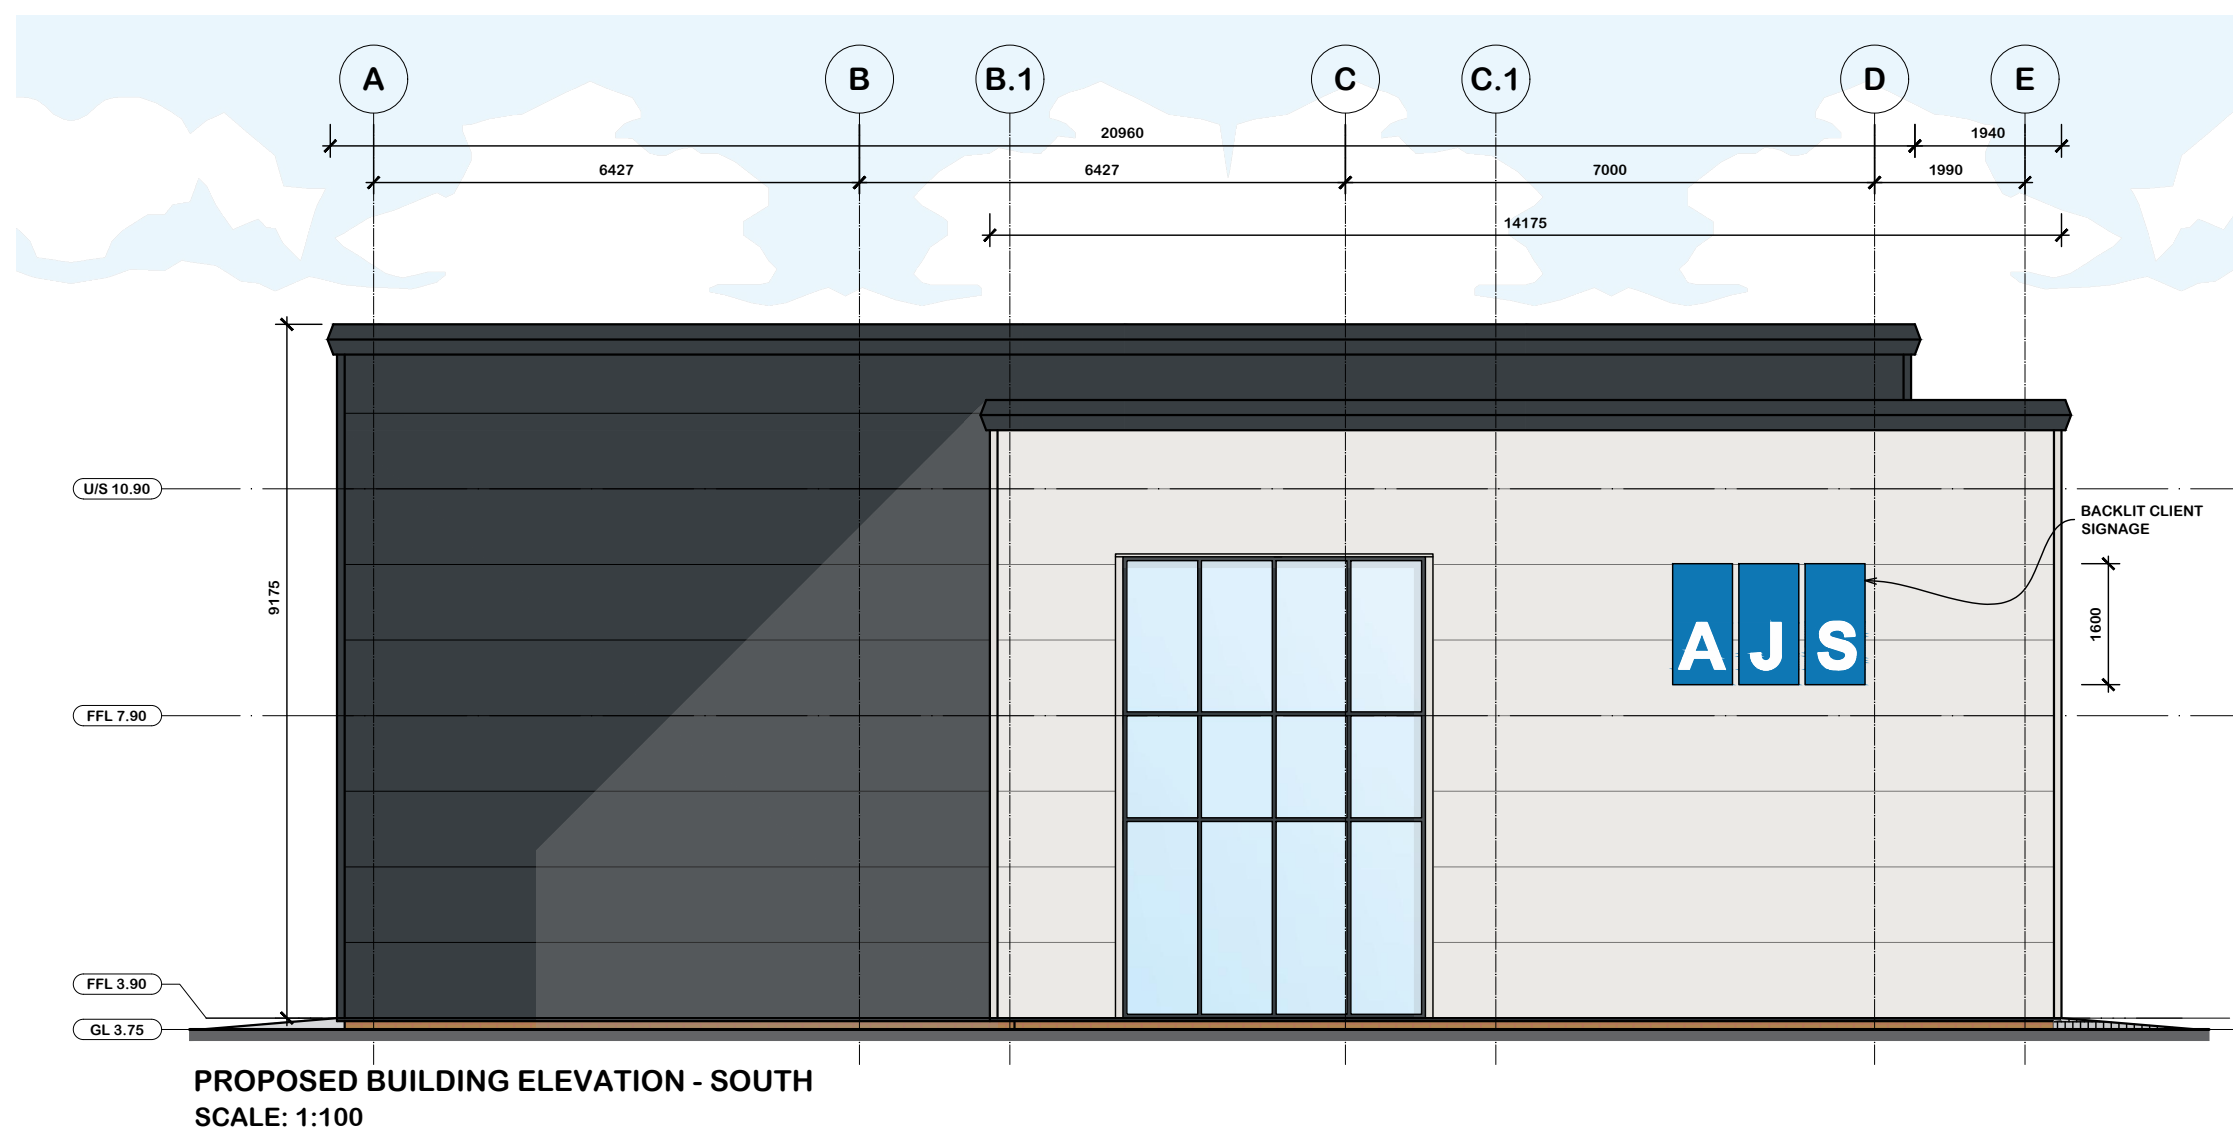


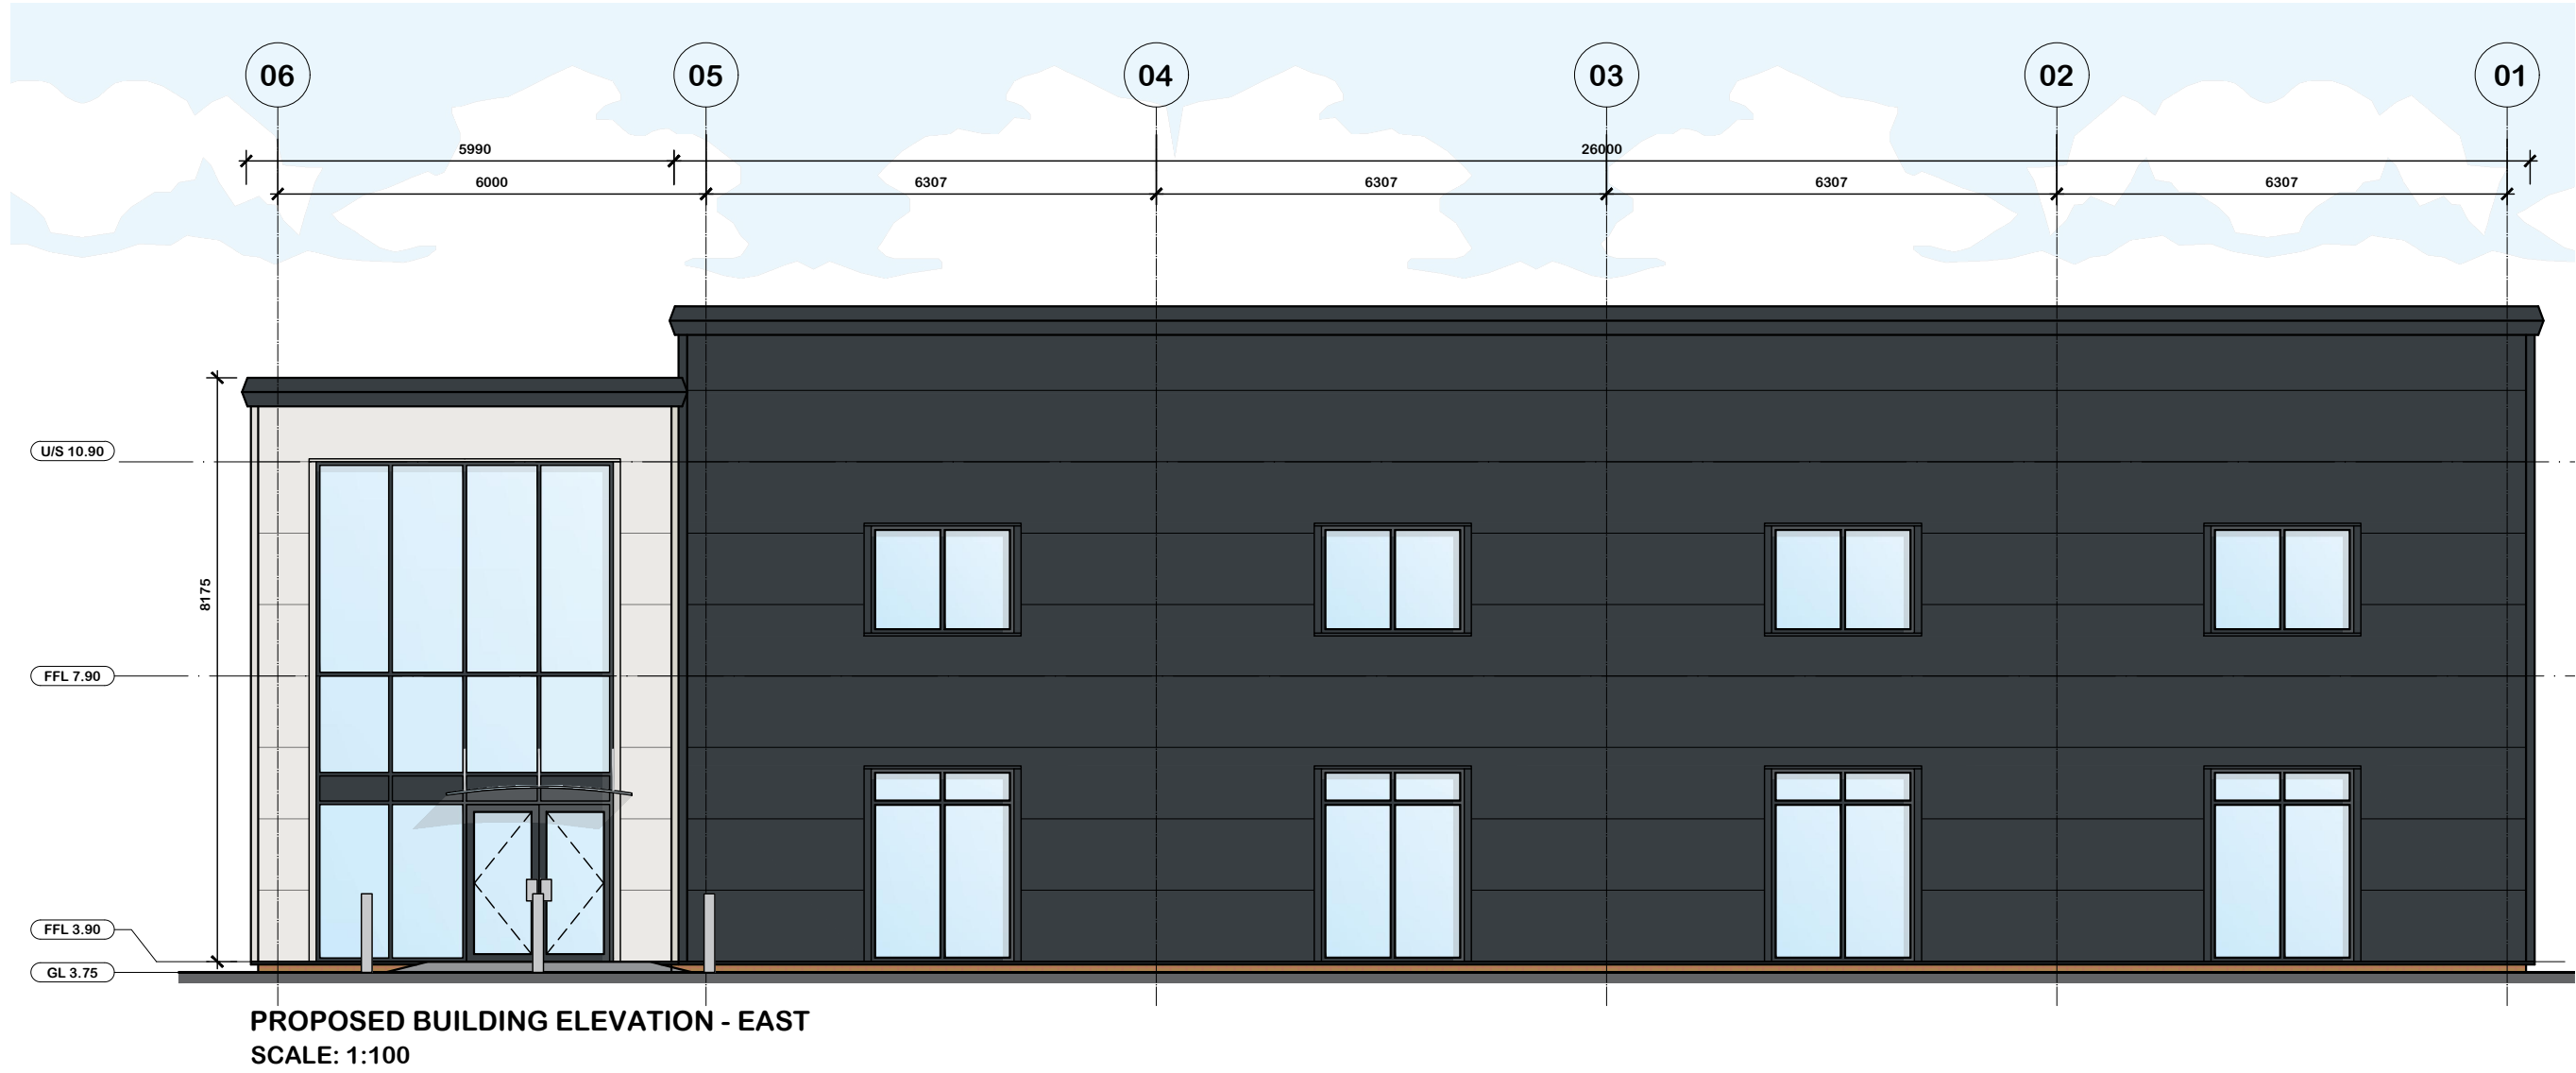

Notes:

This document is the property of David Trundley Design Services Ltd and may not be reissued, loaned or copied in part or in whole without written permission © 2021

All dimensions are in millimetres unless stated otherwise.

It is recommended that information is not scaled off this drawing.

This drawing should be read in conjunction with all other relevant information, specifications & schedules.

If this drawing is received electronically it is the recipients responsibility to print the document at the correct scale.

All dimensions to be checked on site prior to commencing work and any discrepancies to be advised immediately.

CONSTRUCTION (Design & Management) REGULATIONS 2015: David Trundley Design Services Ltd are employed as 'Designer' and will provide information to those responsible for the 'Principal Designer' and to the client.

David Trundley Design Services Ltd are responsible for the 'Architectural' design of the elements included on this drawing only.

Architectural design has been carried out with due consideration for the safety during construction, occupation and maintenance of the finished structure.


The works contain no extraordinary hazards or risks that are not present during routine construction operations that would not readily be apparent to a competent contractor.

This information should be included as part or commencement of the Health and safety file for the project.

PROPOSED ROOF TYPE LEGEND

- KINGSPAN QUADCORE EVOLUTION PANEL COLOUR: GREY WHITE RAL 9002
- KINGSPAN QUADCORE EVOLUTION PANEL COLOUR: ANTHRACITE RAL 7016
- INSULATED SECTIONAL DOOR WITH LOW LEVEL CLEAR VISION PANEL SECTIONS AS SHOWN COLOUR: ANTHRACITE RAL 7016
- GREY TINT GLAZING WITH POWDERCOATED ALUMINIUM FRAME COLOUR ANTHRACITE RAL 7016
- GUTTER TYPE: KINGSPAN BOUNDARY GUTTER TRIM COLOUR: ANTHRACITE RAL 7016 DOWNPIPE TYPE: CONCEALED ROOF PITCH: 4° GENERALLY DWP TRIMS: TO MATCH WALL CLADDING FLASHINGS: TO MATCH WALL CLADDING

1:100 SCALE BAR (m)

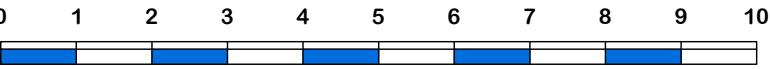

no	date	amendment description

Revisions

Drawing Status: **PLANNING**

trundley
DESIGN SERVICES
www.trundley.com

Salgate Barn
Islington Road
Tilney All Saints
King's Lynn
Norfolk
PE34 4RY
Tel: 01553 617700
Fax: 01553 617874

Email: enquiries@trundley.com

Project Title:
**AJS AUTOMATION
PLOT 9
SOUTH LINCOLNSHIRE FOOD ENTERPRISE ZONE
LINCS**

PROPOSED FACILITY

Drawing Title:
**PROPOSED INDICATIVE ELEVATIONS
AND TYPICAL FRAME SECTIONS**

Scale: 1:100 @ A1 Date: DECEMBER 2021 Drawn: HC

Drawing Number: **21-L74-PL004**

Checked by: *Nigel Gates* Date: 17-12-2021

If this drawing is unsigned in the check box then the drawing is an unauthorised issue and should not be used for any purposes