


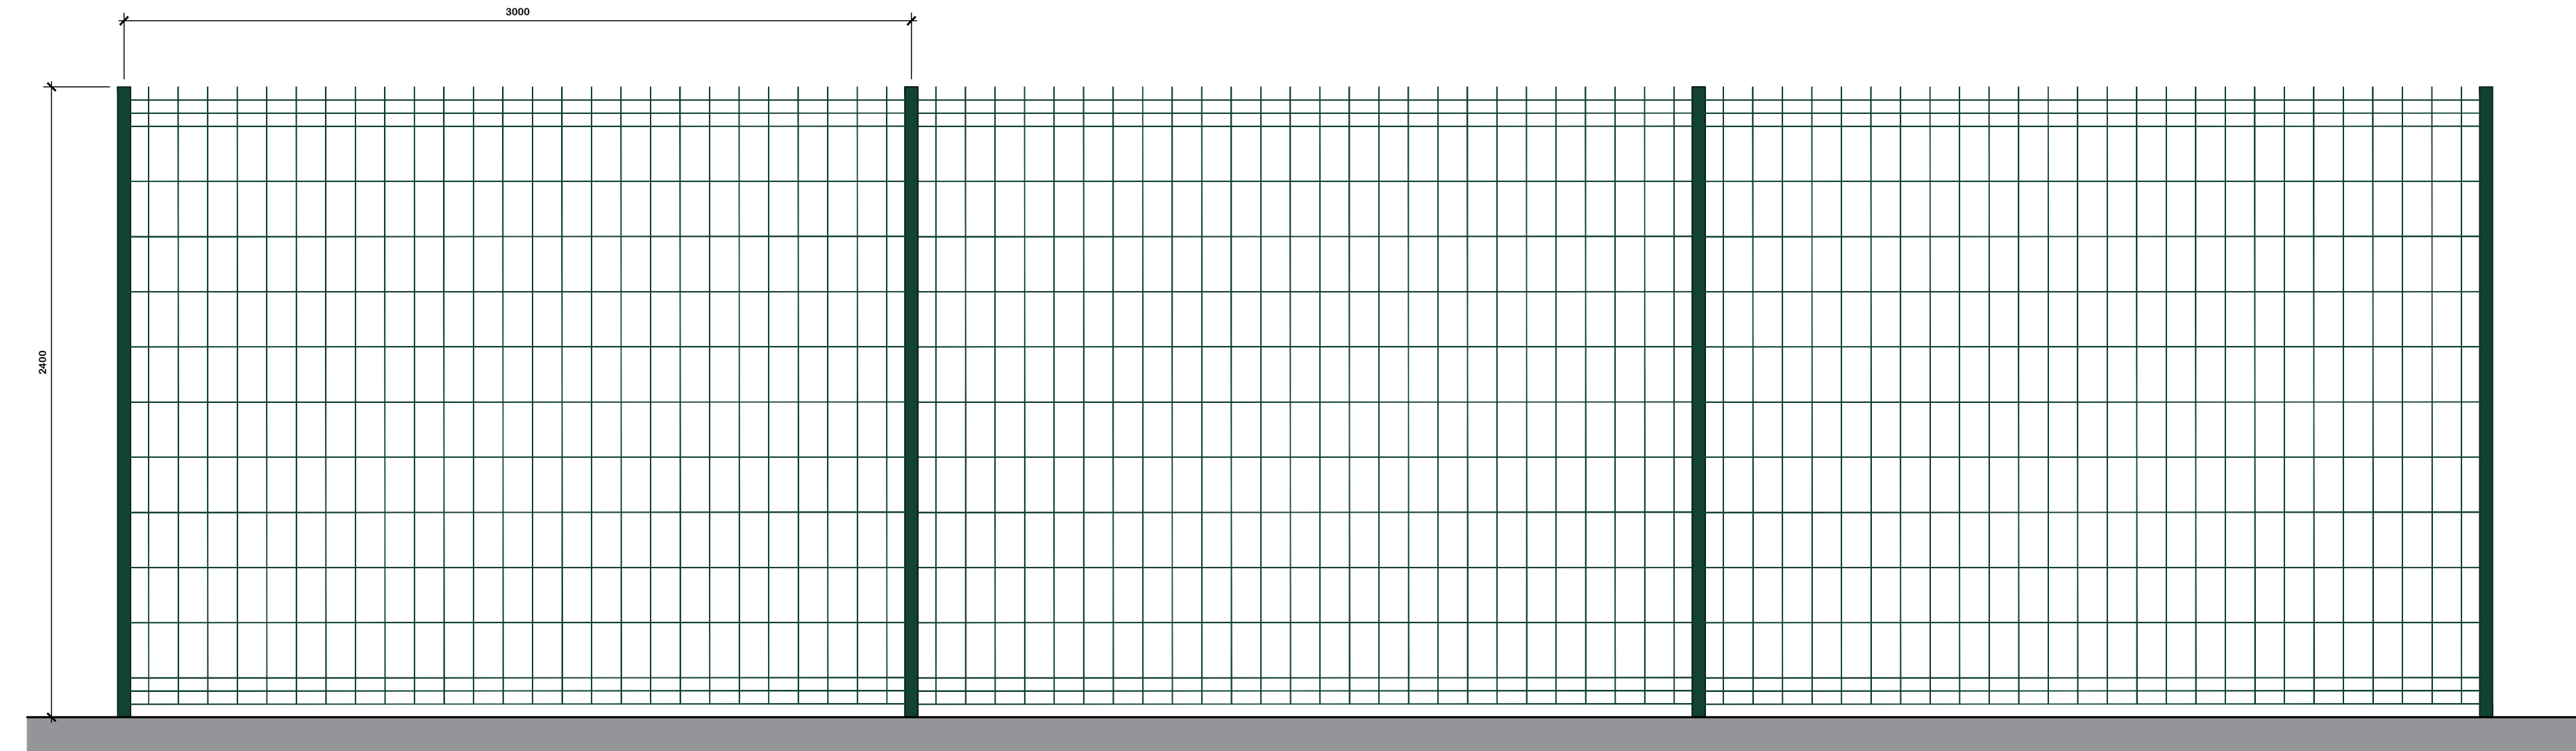

Notes:

This document is the property of David Trundley Design Services Ltd and may not be released, handed or copied in any part in whole without written permission © 2020

All dimensions are in millimetres unless stated otherwise.

It is recommended that information is not scaled off this drawing.

This drawing should be read in conjunction with all other relevant information, specifications & schedules.

If this drawing is received electronically it is the recipient's responsibility to ensure that the information is not scaled.

All dimensions to be checked on site prior to commencing work and any discrepancies to be managed immediately.


CONSTRUCTION (Design & Manage) REGULATIONS 2015
David Trundley Design Services Ltd are employed as 'Designer' in part of the project and are therefore responsible for the 'Principal Designer' and to the client.

David Trundley Design Services Ltd are responsible for the 'Architectural' design of the elements included on this drawing only.

Architectural design has been carried out with due consideration for the safety during construction, occupation and use.

The works contain no extraordinary hazards or risks that are not present during routine construction operations that would not readily be apparent to a competent contractor.

This information should be included as part or commencement of the Health and Safety File.

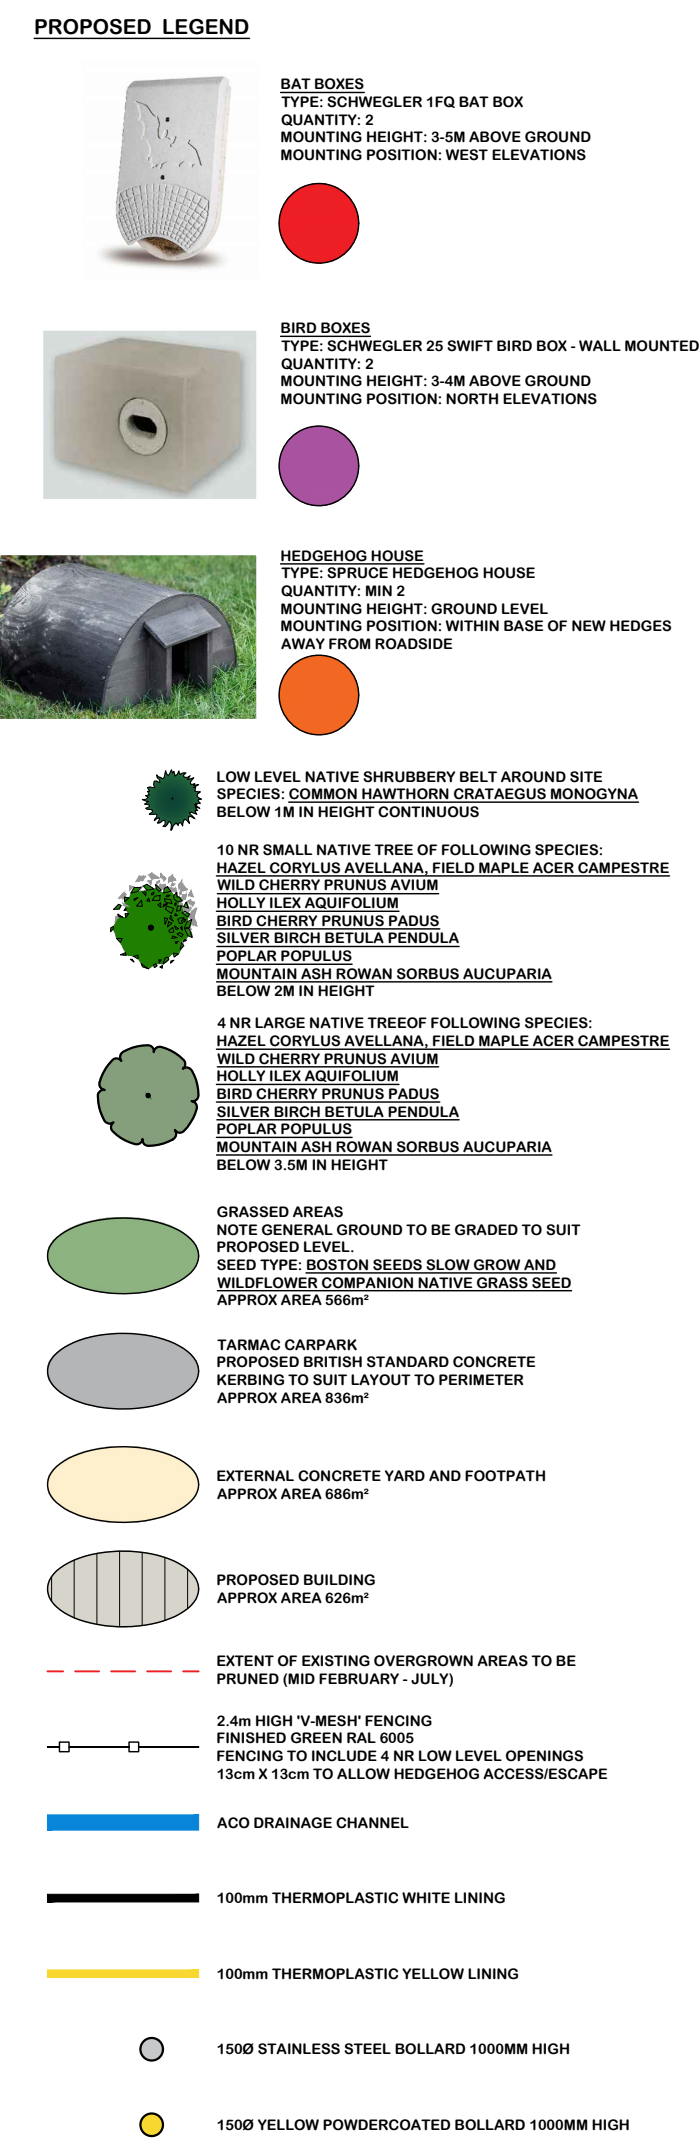[illegible]

no	date	amendment description
----	------	-----------------------

Revisions

Drawing Status: **PLANNING**

Salgate Ba

trundley
Islington Road
Tilney All Saints
King's Lynn
Norfolk
PE34 4
Tel: 01553 617178
Fax: 01553 617880
Email: enquiries@trundley.co.uk

DESIGN SERVICES

www.trundley.com

Project Title:
**AJS AUTOMATION
PLOT 9
SOUTH LINCOLNSHIRE FOOD ENTERPRISE ZONE
HOLBEACH, Lincs**

PROPOSED FACILITY

Drawing Title:
PROPOSED LANDSCAPING AND ECOLOGICAL PL

Scale: 1:100 @ A0 Date: DECEMBER 2021 Drawn: HC

Drawing Number: **01-131-BL-005** Revision: _____

21-L74-PL005

Checked by:	<i>Nigel Gates</i>	Date: 17-12-2002
-------------	--------------------	------------------

If this drawing is unsigned in the check box then the drawing is an unauthorised issue and should not be used for any purpose