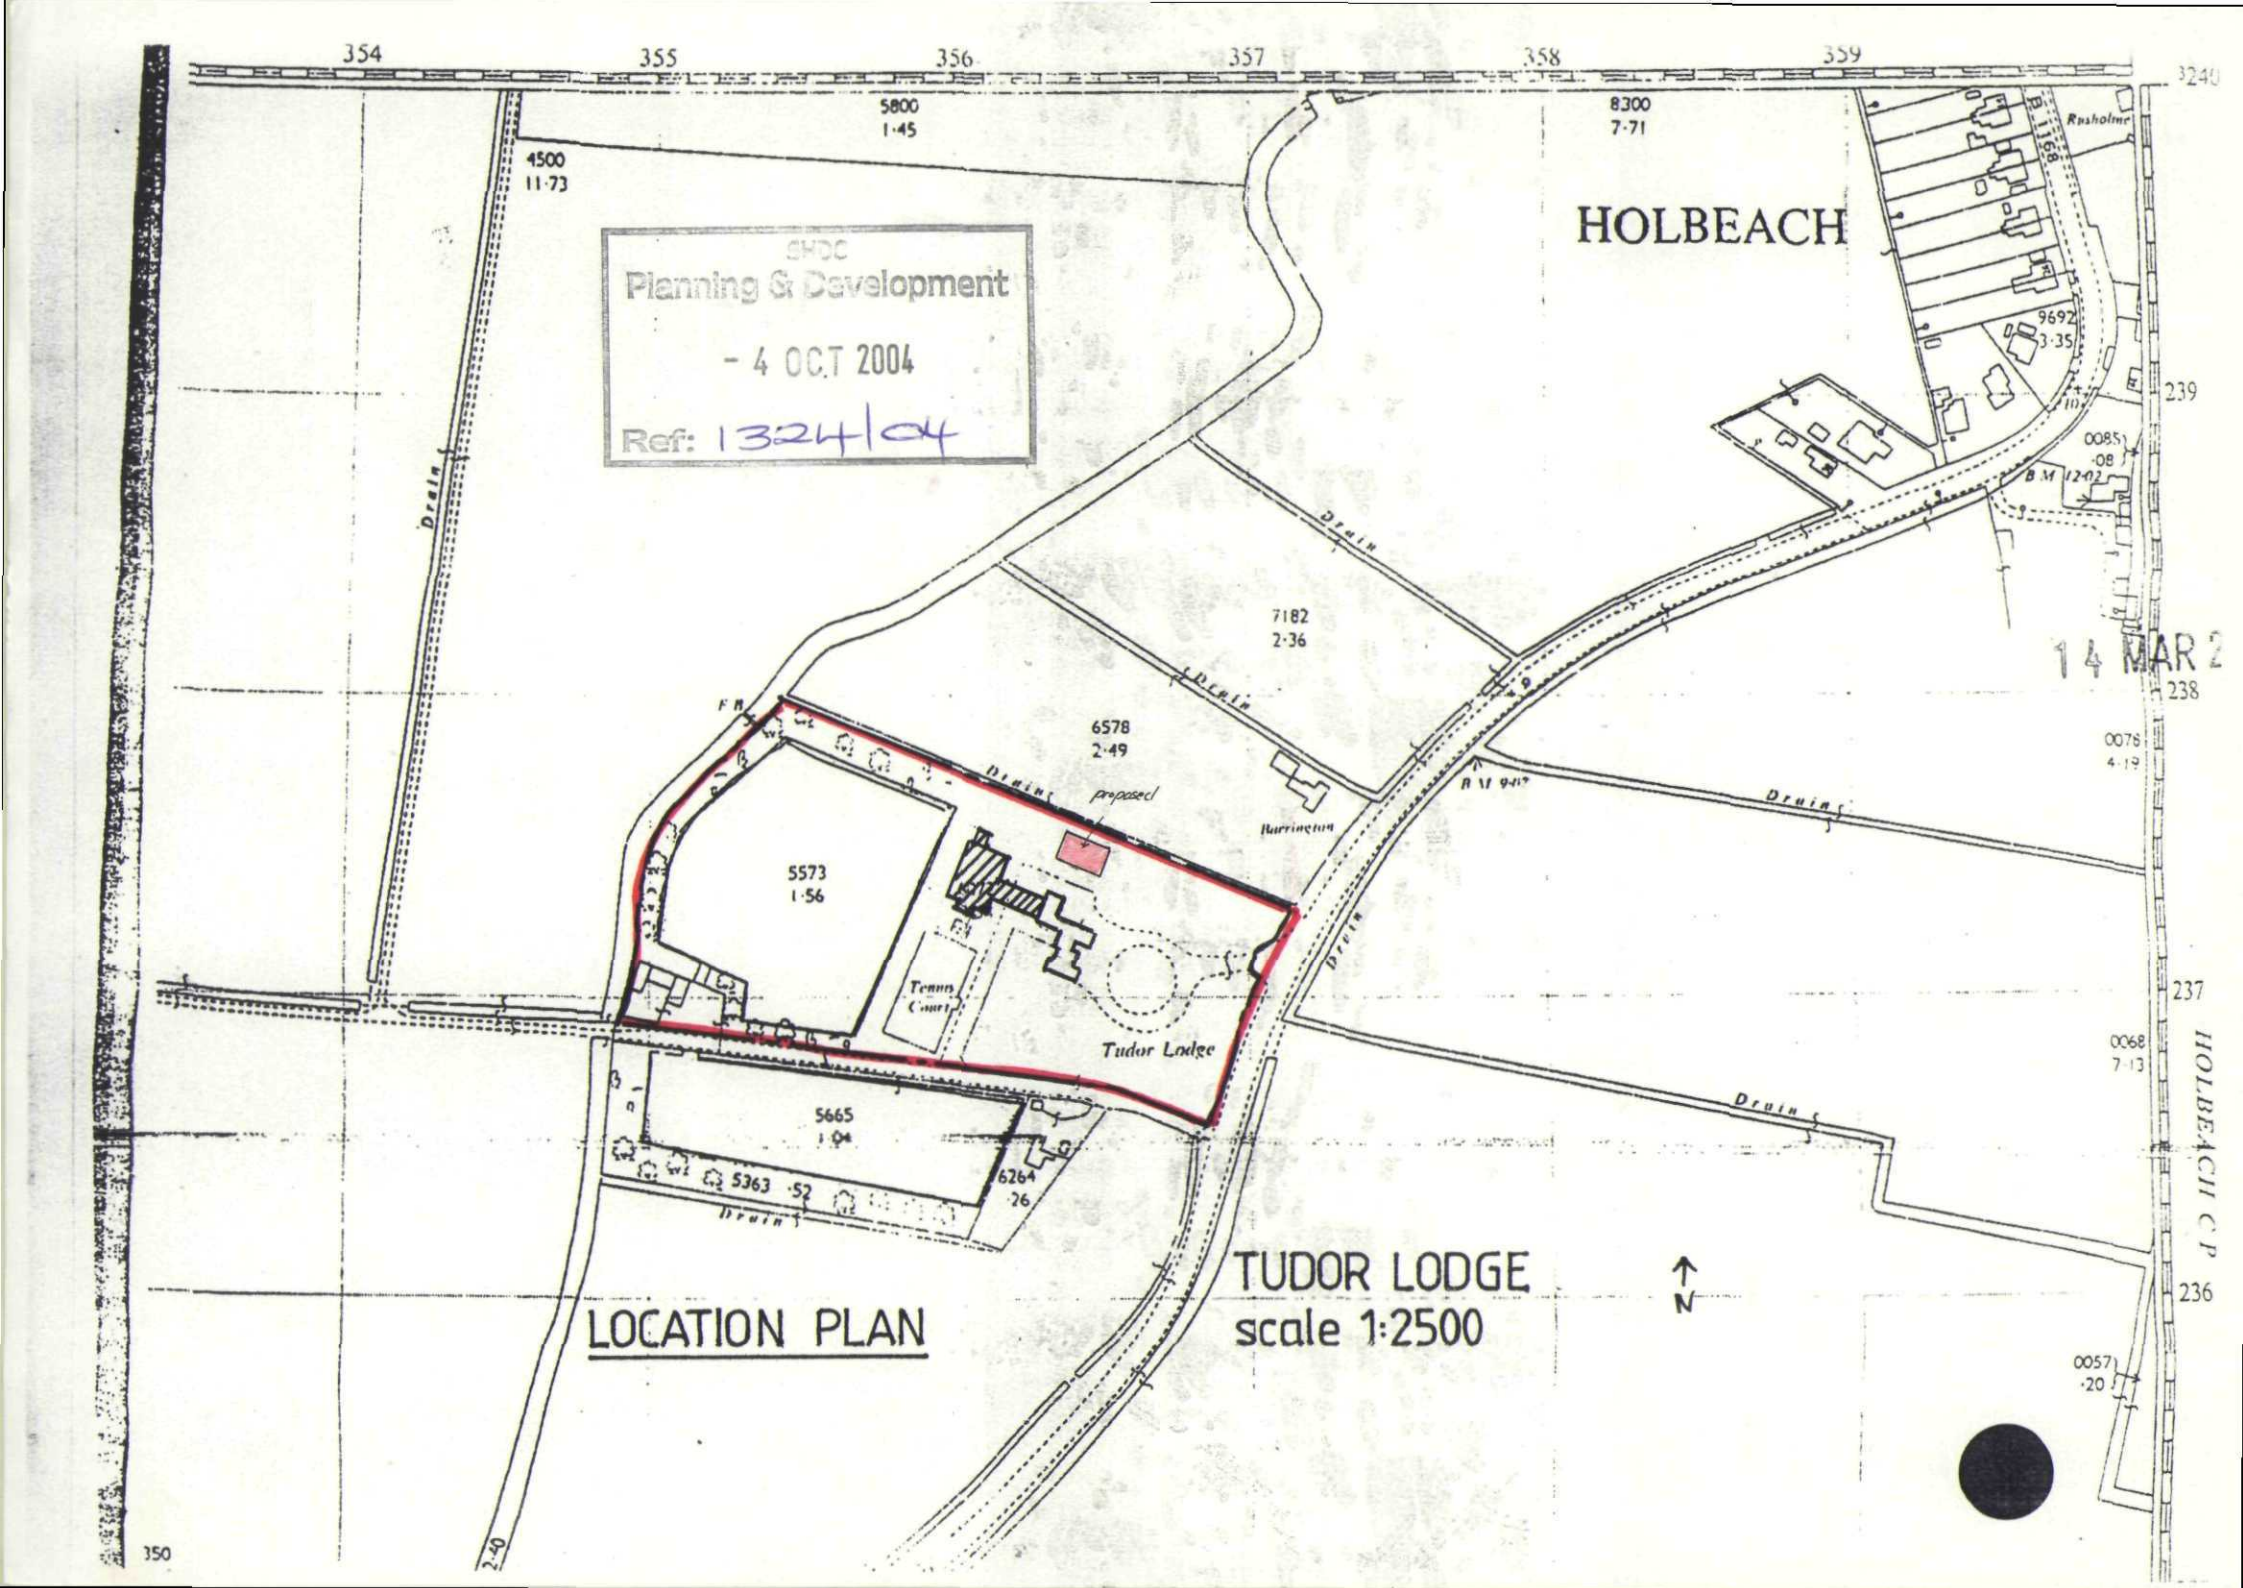

SHDC
Planning & Development
- 4 OCT 2004
Ref: 1324/04

14 MAR 2

LOCATION PLAN

TUDOR LODGE
scale 1:2500