


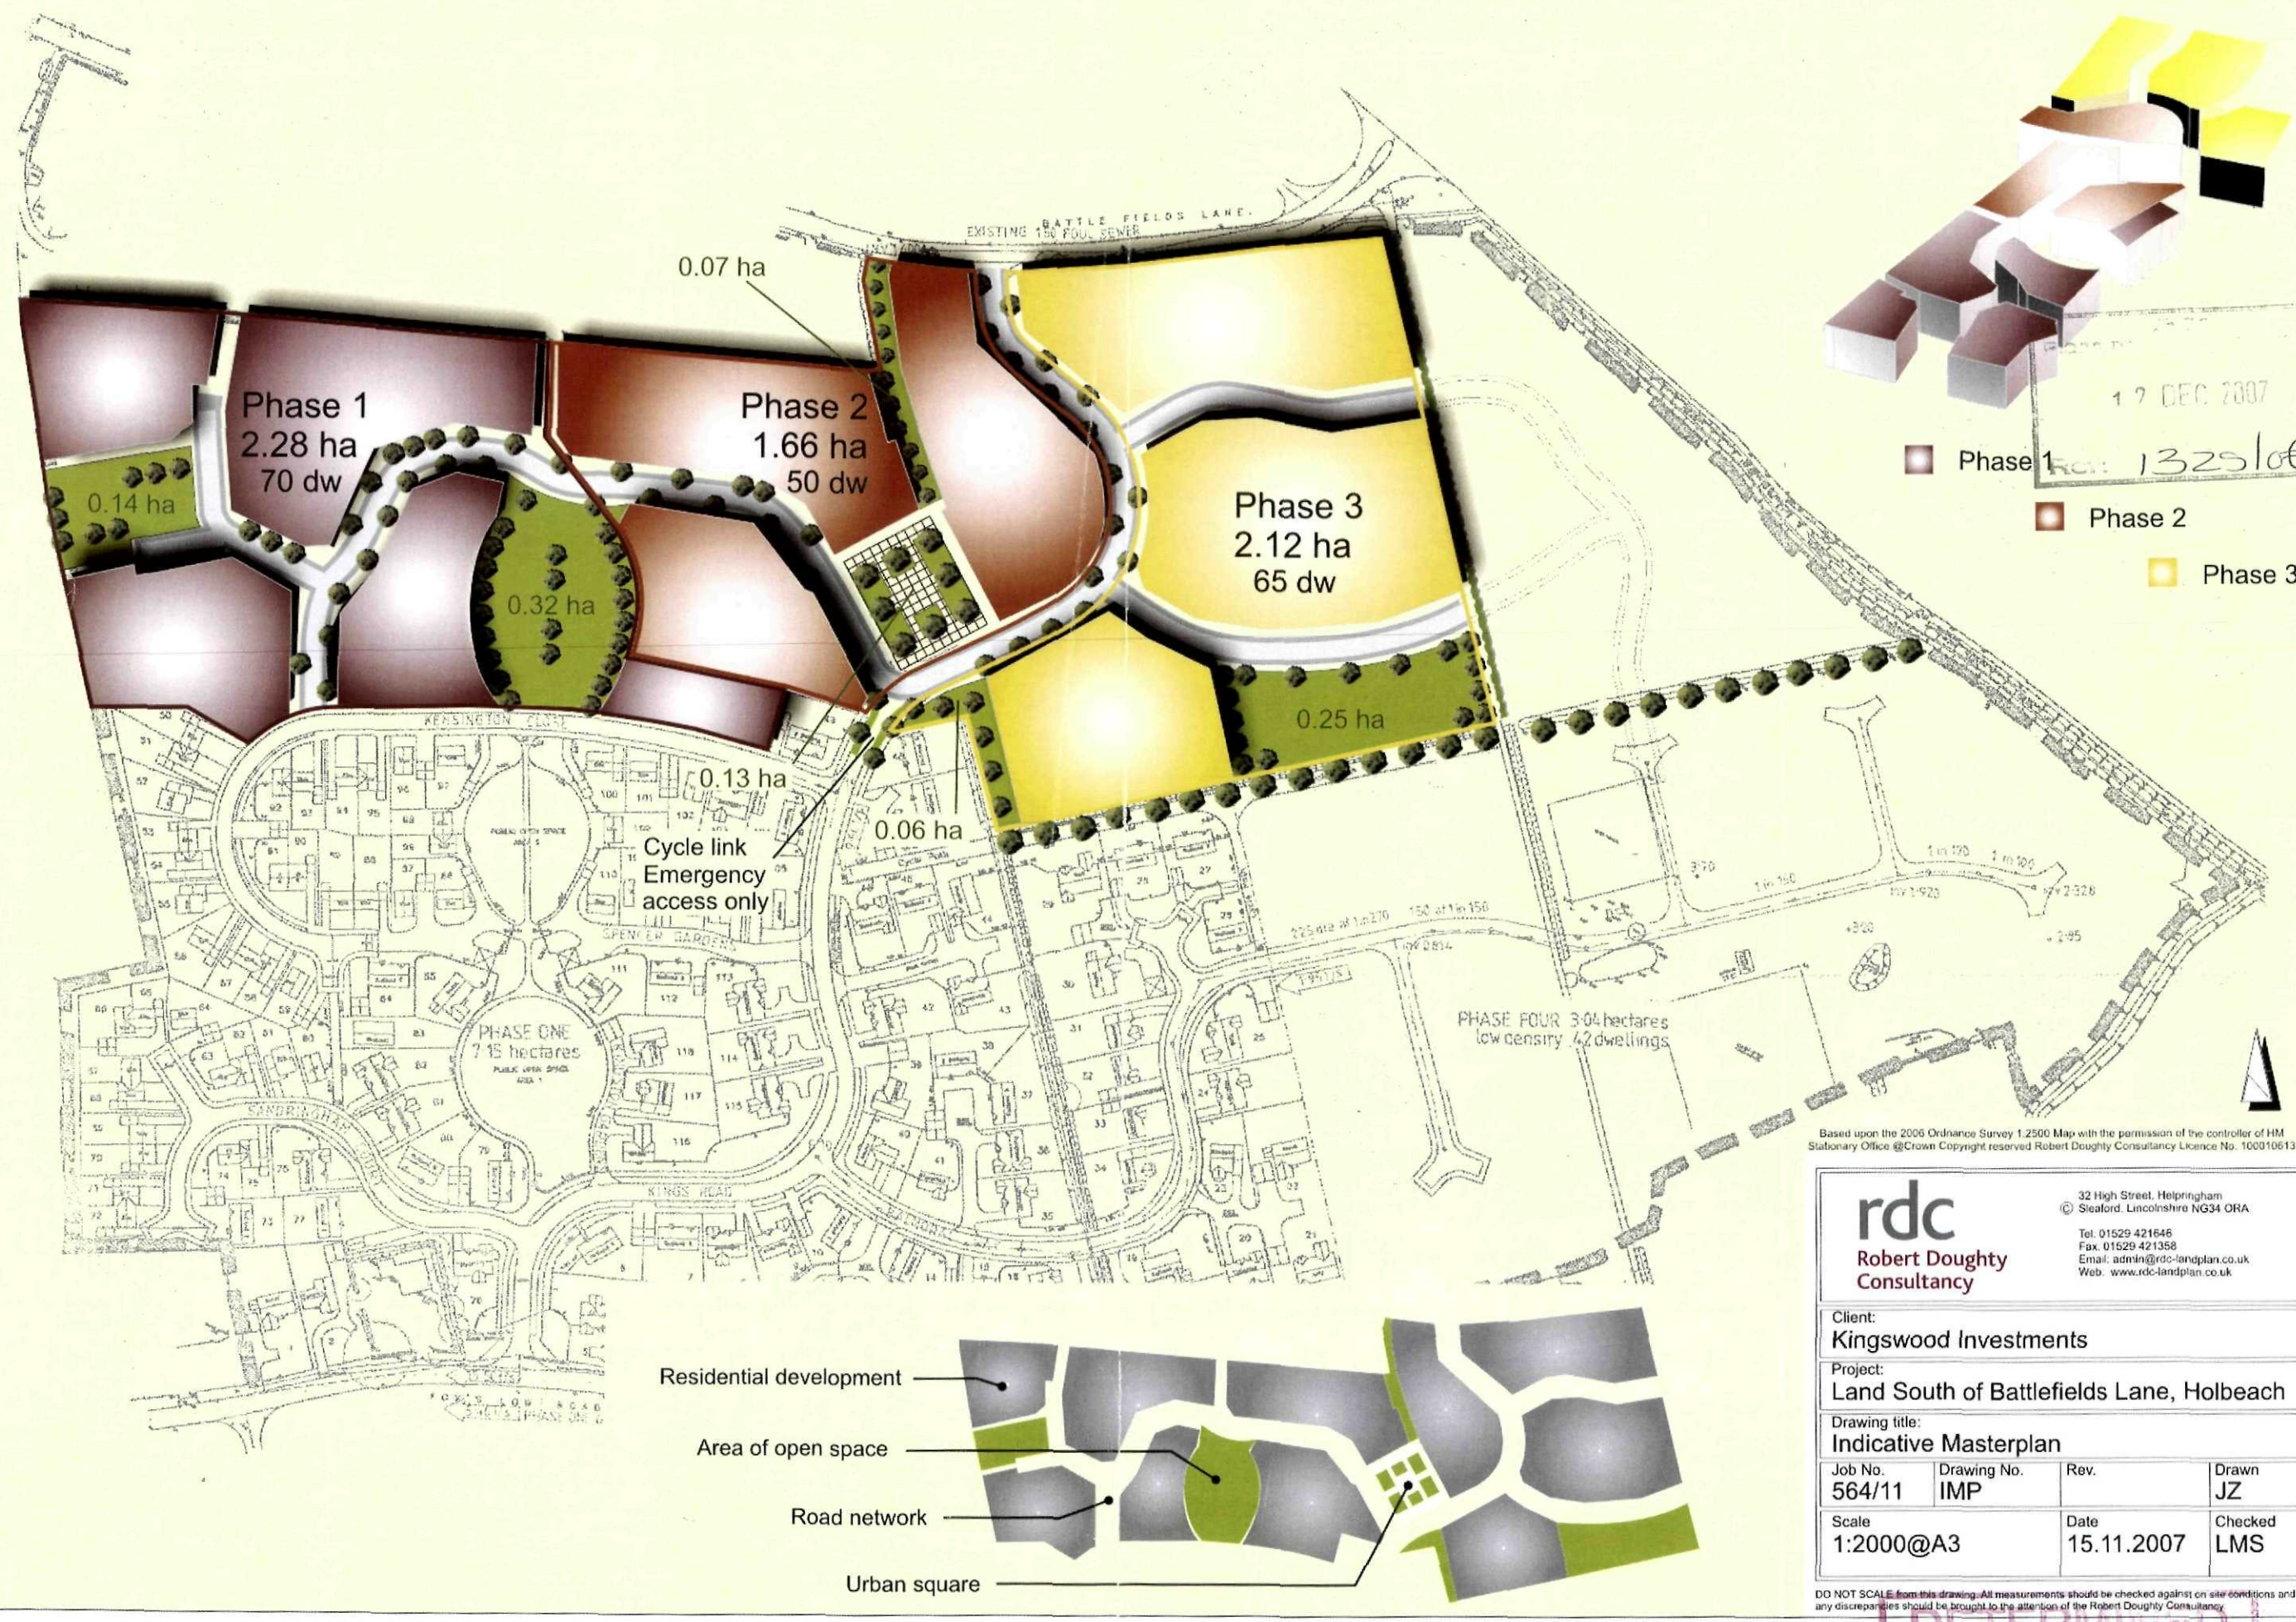

17 DEC 2007

Rev: 1325/06

Phase 1

Phase 2

Phase 3

Based upon the 2006 Ordnance Survey 1:2500 Map with the permission of the controller of HM Stationary Office @ Crown Copyright reserved Robert Doughty Consultancy Licence No. 100010613

rdc
Robert Doughty
Consultancy

32 High Street, Helpingham
Sleaford, Lincolnshire NG34 0RA
Tel: 01529 421646
Fax: 01529 421358
Email: admin@rdc-landplan.co.uk
Web: www.rdc-landplan.co.uk

Client:
Kingswood Investments

Project:
Land South of Battlefields Lane, Holbeach

Drawing title:
Indicative Masterplan

Job No. 564/11	Drawing No. IMP	Rev.	Drawn JZ
Scale 1:2000@A3	Date 15.11.2007	Checked LMS	

DO NOT SCALE from this drawing. All measurements should be checked against on site conditions and any discrepancies should be brought to the attention of the Robert Doughty Consultancy

**DETERMINED
PLAN**



DRAWING
19 SEP 2006
ISSUED

DETERMINED
PLAN

SHDC
PLANNING & DEVELOPMENT
20 SEP 2006
Ref. 1325/06

Rev.	By	Notes	Date
rdc Robert Doughty Consultancy			
Client: Sovereign Homes			
Project: Land off Battlefields Lane, Holbeach			
Drawing Title: Location Plan			
Job No: 564/11	Drawing No: LP01	Rev:	Drawn: SWB
Scale: 1:1250	Date: Sept 2006	Checked:	
Reproduced from the Ordnance Survey 1:1250 map with the permission of the Controller of HM Stationary Office, Crown Copyright reserved. Robert Doughty Consultancy Limited License Number AR 100010613.			