
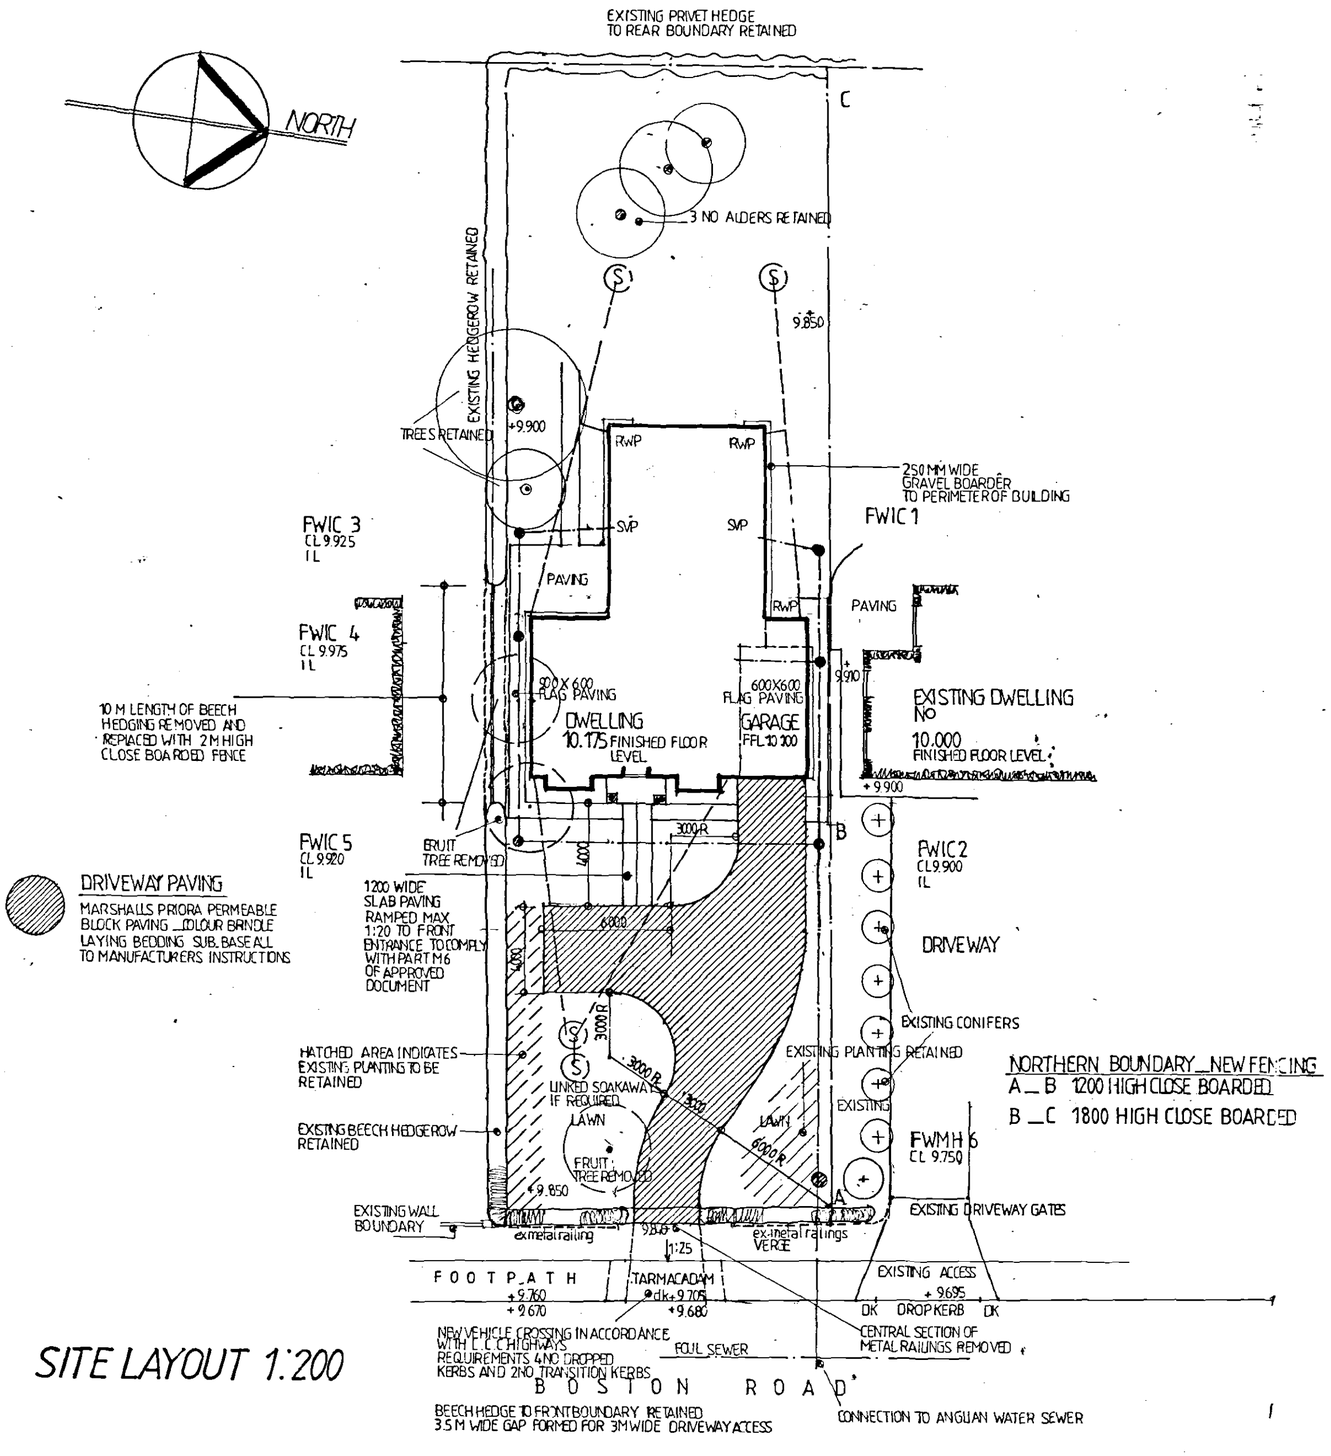


SITE LAYOUT 1:200

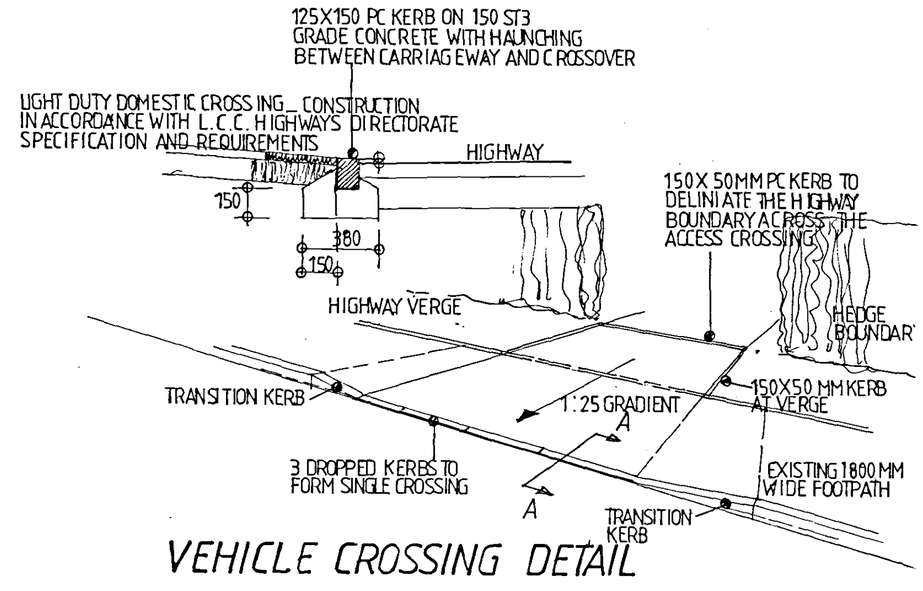

VEHICLE CROSSING DETAIL

SHDC
Planning & Development
- 6 OCT 2004
Ref: 1330/04

DETERMINED PLAN

MR. MRS K. COATES

PROPOSED DWELLING
BOSTON ROAD HOLBEACH

SCALE 1:200 DATE OCT 04

1030.04.5

CB DESIGN GROUP
ARCHITECTURAL & PLANNING SERVICES
24 Commercial Road
Spalding
Lincolnshire
PE12 2HA
Tel: 01775 722241
Fax: 01775 769986